


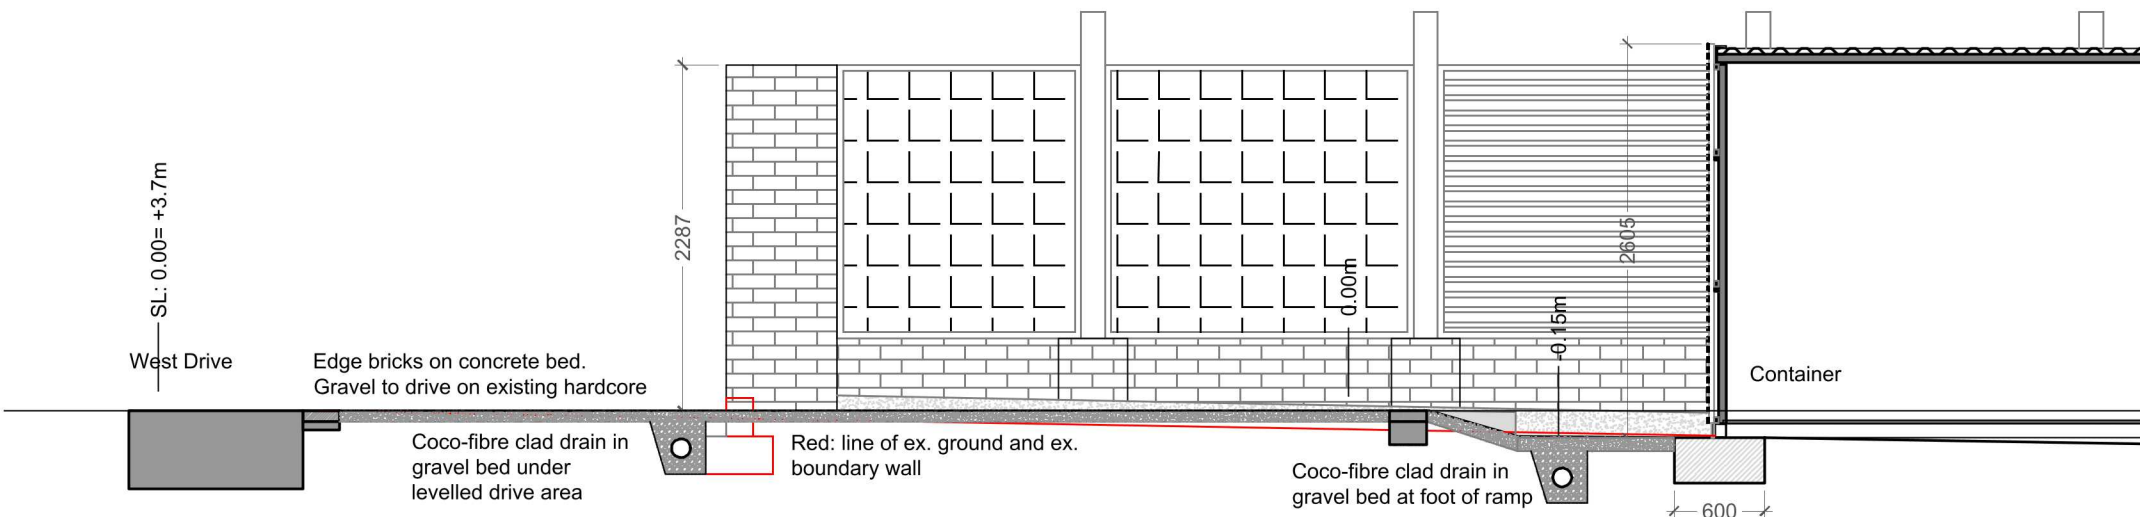


Note:

Trees and planting not shown in these sections.

All new gravel toppings to match existing.

Road and site ground fall from highest point at West Drive boundary towards SW and NW/N
Surface water channel along Ferringham Way, see Location Plan P001.

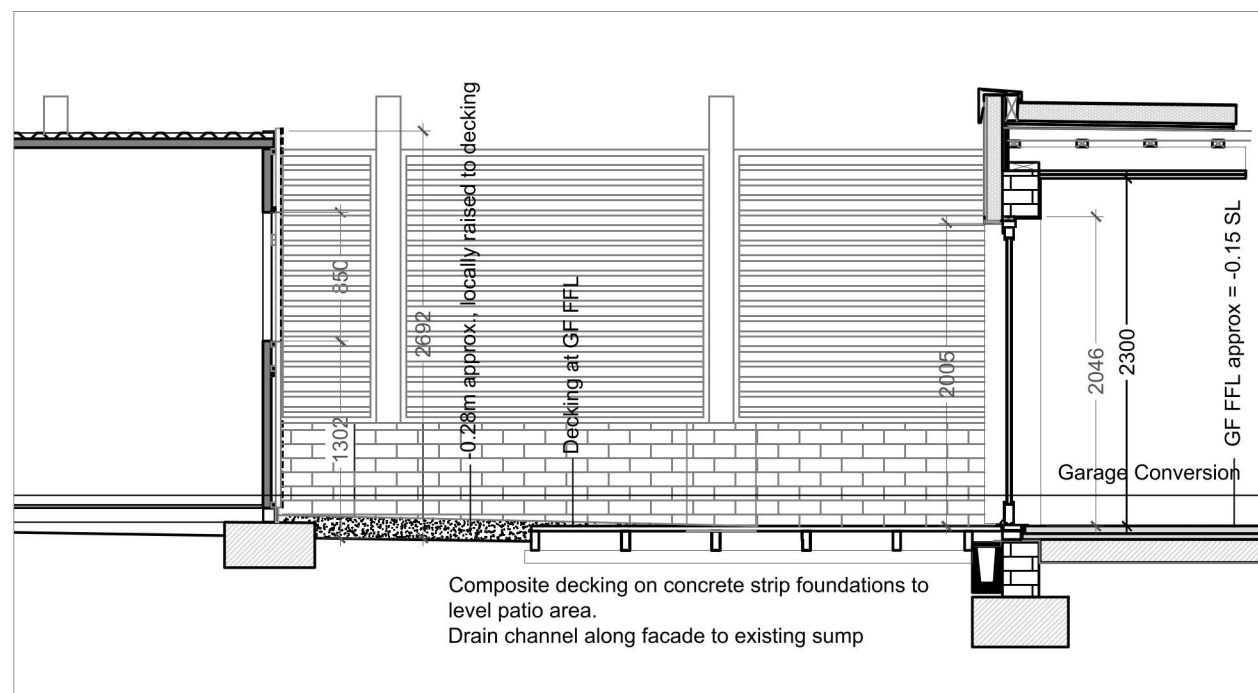

Revision Details	Date
A For Planning	15.01.2021

Project
5 Ferringham Way
ARUN DISTRICT COUNCIL FG/166/20/HH

Project
Section, Container Storage Front Drive, Long

Kerstin Sonnemann
Dipl.-Ing. Architect
admin@redpebbledesign.com
www.redpebbledesign.com

Date
14.01.2021

Scale
1:50 @A4

Drawing Ref	Drawing Ref
S006	A