



PG/109/14/PL

CDM 2007 Health & Safety Information:
The information on this drawing is for information only and is not intended to be used for any other purpose. It is the responsibility of the user to ensure that the information is used in accordance with the relevant regulations.

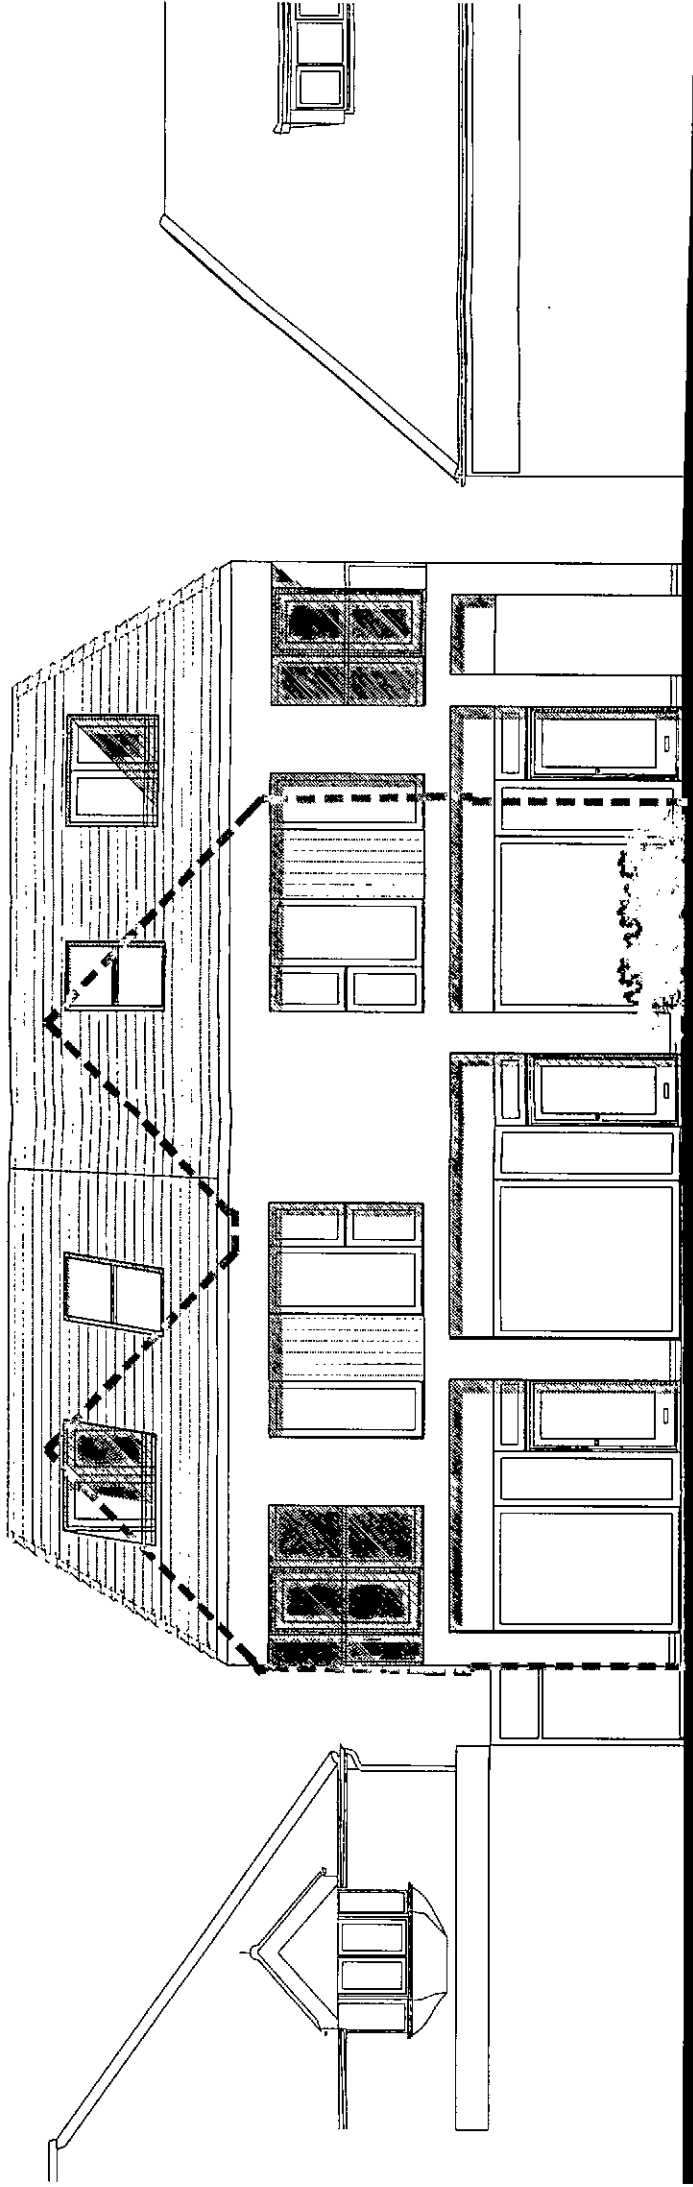

West Elevation

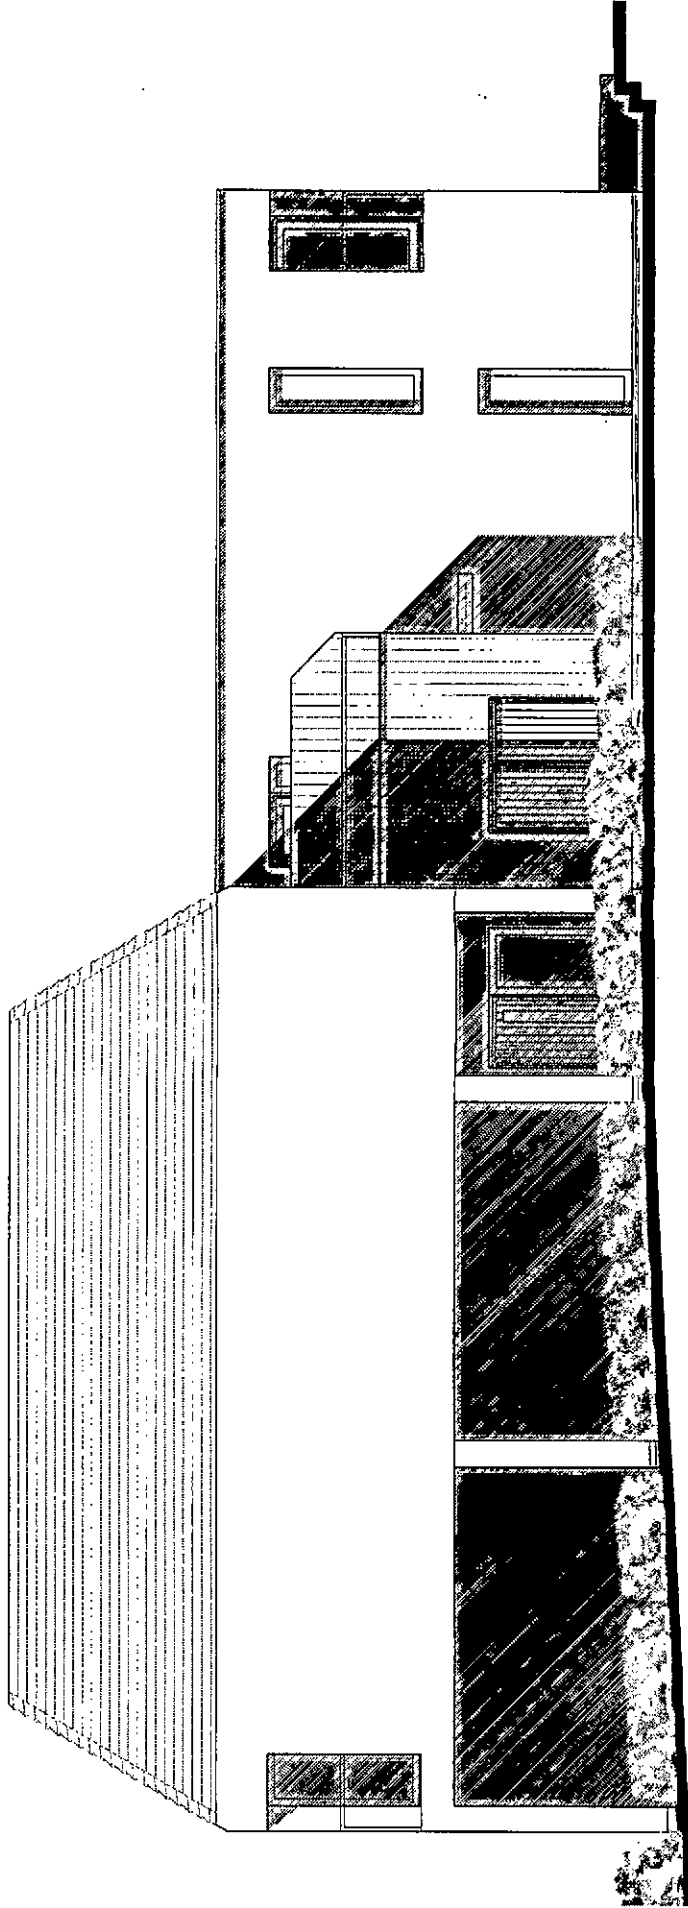

South Elevation

A 22.05.14 Updated existing contact				NF AC			
Rev	Date	Revised Details		Rev	Date	Revised Details	
London: Unit 1 West Gate House 3 Cape Street London E2 8AK T 020 7729 5505 E london@ece-architecture.com				London: Unit 1 West Gate House 3 Cape Street London E2 8AK T 020 7729 5505 E london@ece-architecture.com			
Sussex: Ferring Chambers 11 Ferring Road Ferring West Sussex BN13 3AP T 01323 248777 E sussex@ece-architecture.com				Sussex: Ferring Chambers 11 Ferring Road Ferring West Sussex BN13 3AP T 01323 248777 E sussex@ece-architecture.com			