# 63 Ferringham Lane, Ferring

Ref FG/168/23/L
FG/167/23/HH

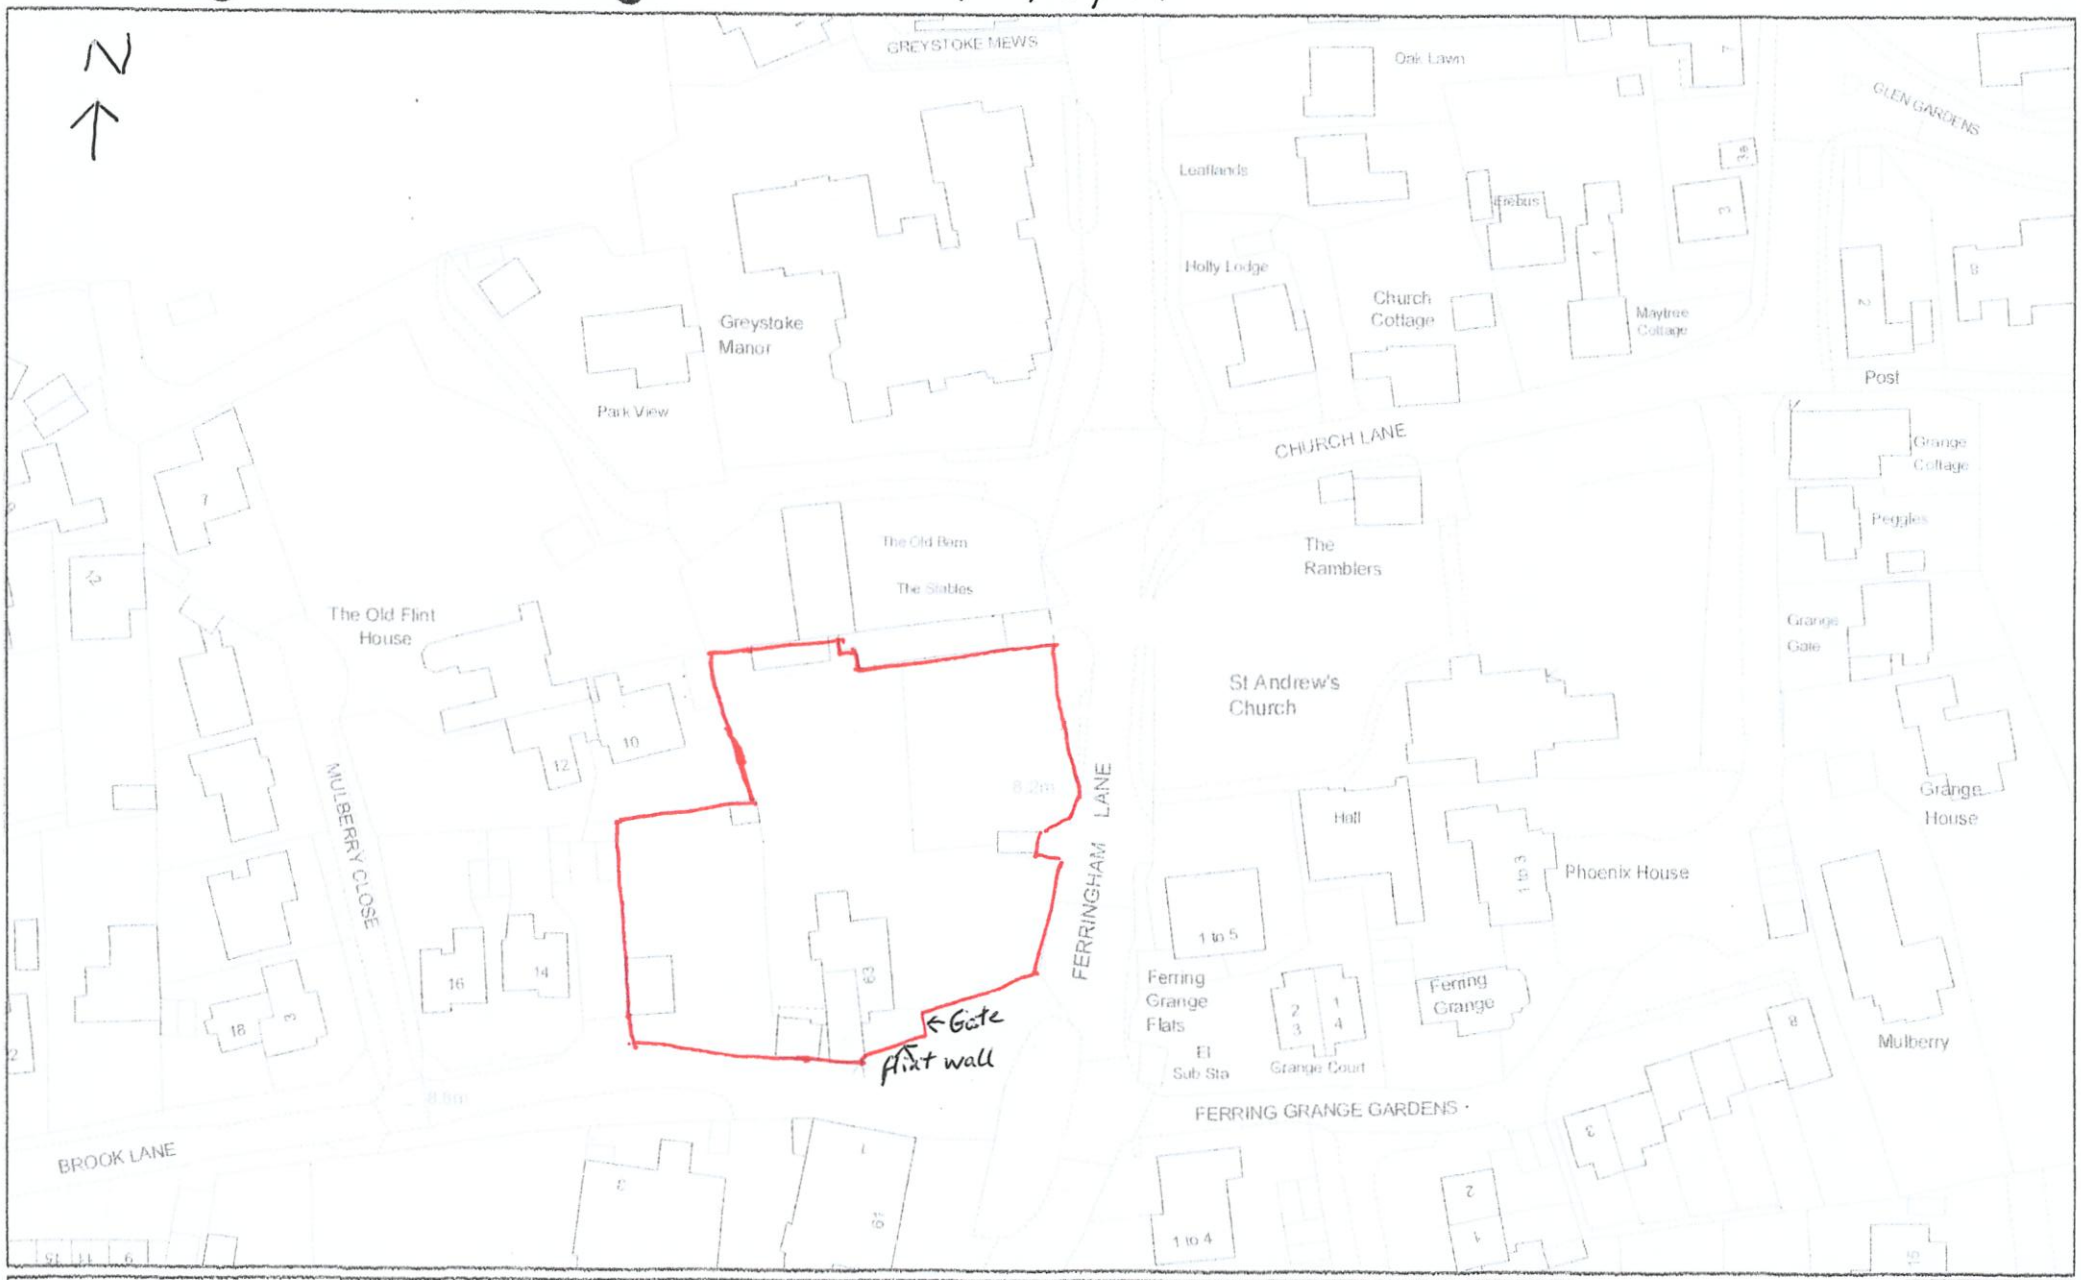


**Scale 1:1000 @ A4**

© Arun District Council and Crown Copyright. All rights reserved. Licence No: 100018487, 2018

Production Date: 24 May 2018

**www.arun.gov.uk**

ARUN DISTRICT COUNCIL

ARUN DISTRICT COUNCIL FG/168/23/L