



South Elevation

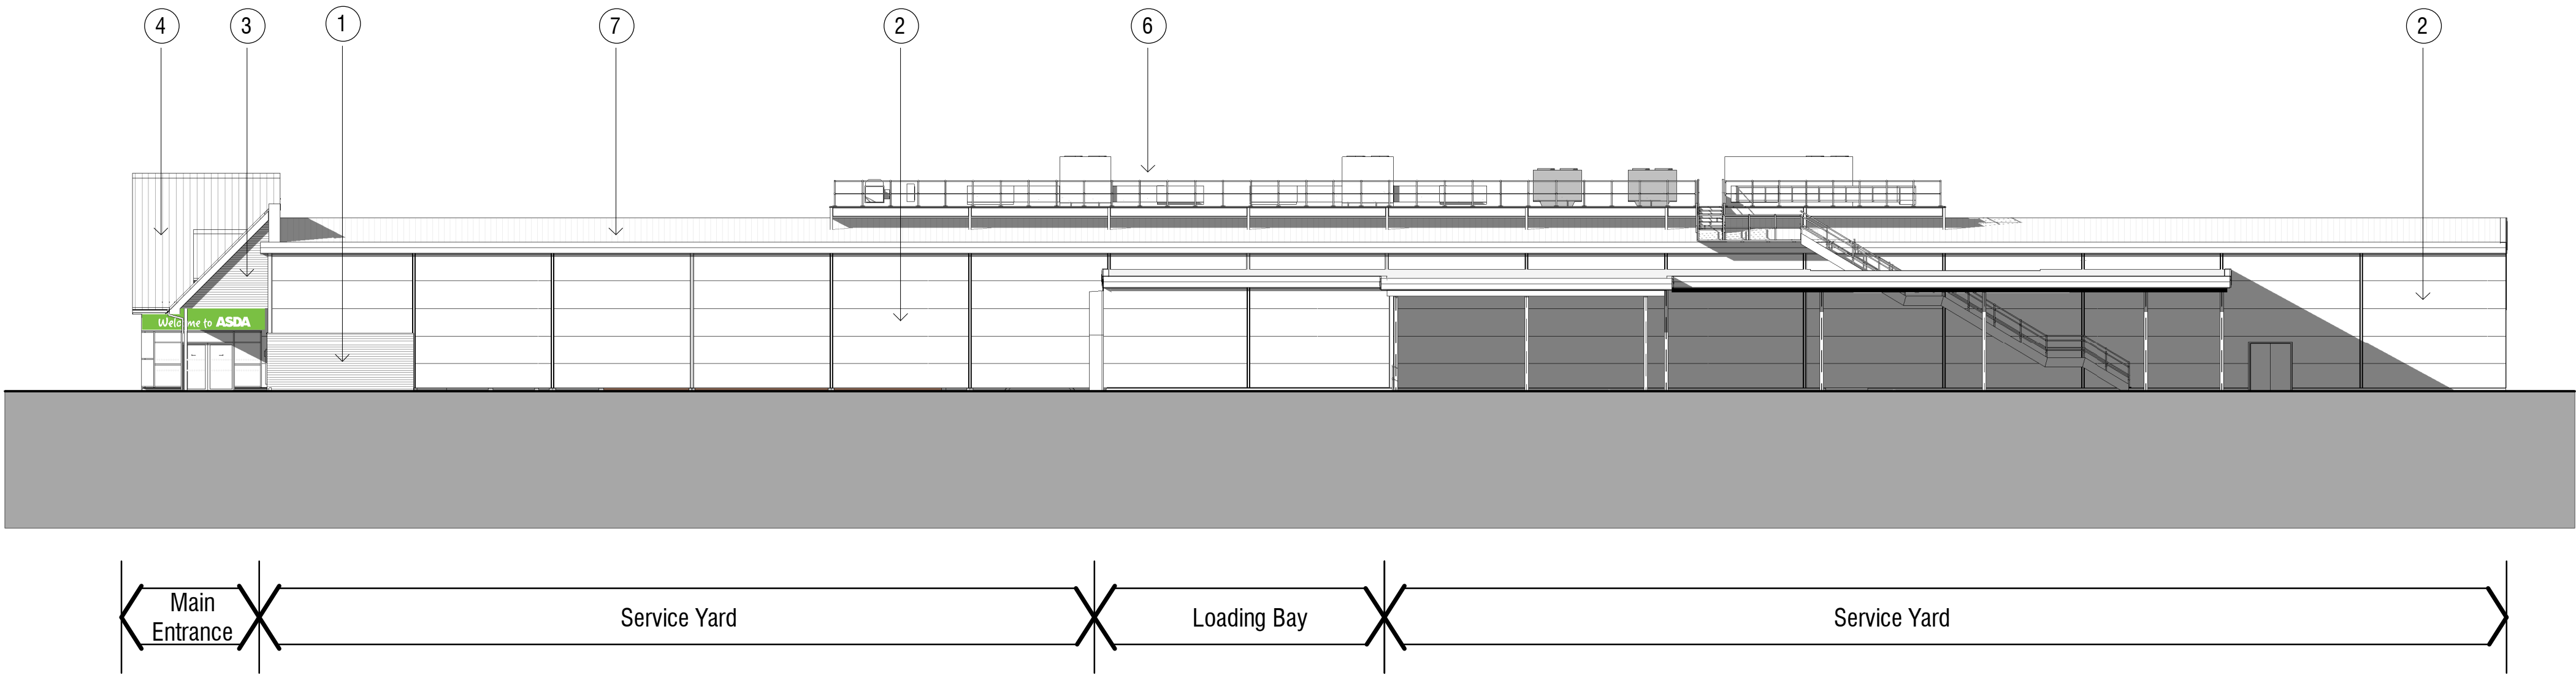

West Elevation

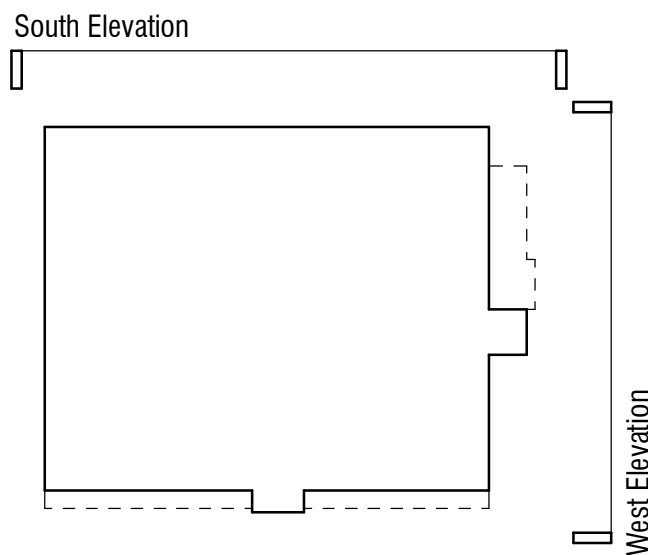

Materials Key

- 1 Horizontally laid Timber Boarding.
- 2 Cladding - Eurobond Composite Panels. Colour Goosewing Grey RAL 7038.
- 3 White UPVC Weather boarding.
- 4 Decra Classic mineral finish metal roof tiles. Colour Brindle.
- 5 PPC Aluminium Curtain Walling. Colour Slate RAL 7015.
- 6 Plant.
- 7 Kalzip natural stucco embossed aluminium roof cladding.
- 8 3m high galvanised palisade fence.

Proposed Elevations



| |
|---|
| |</ |
|---|