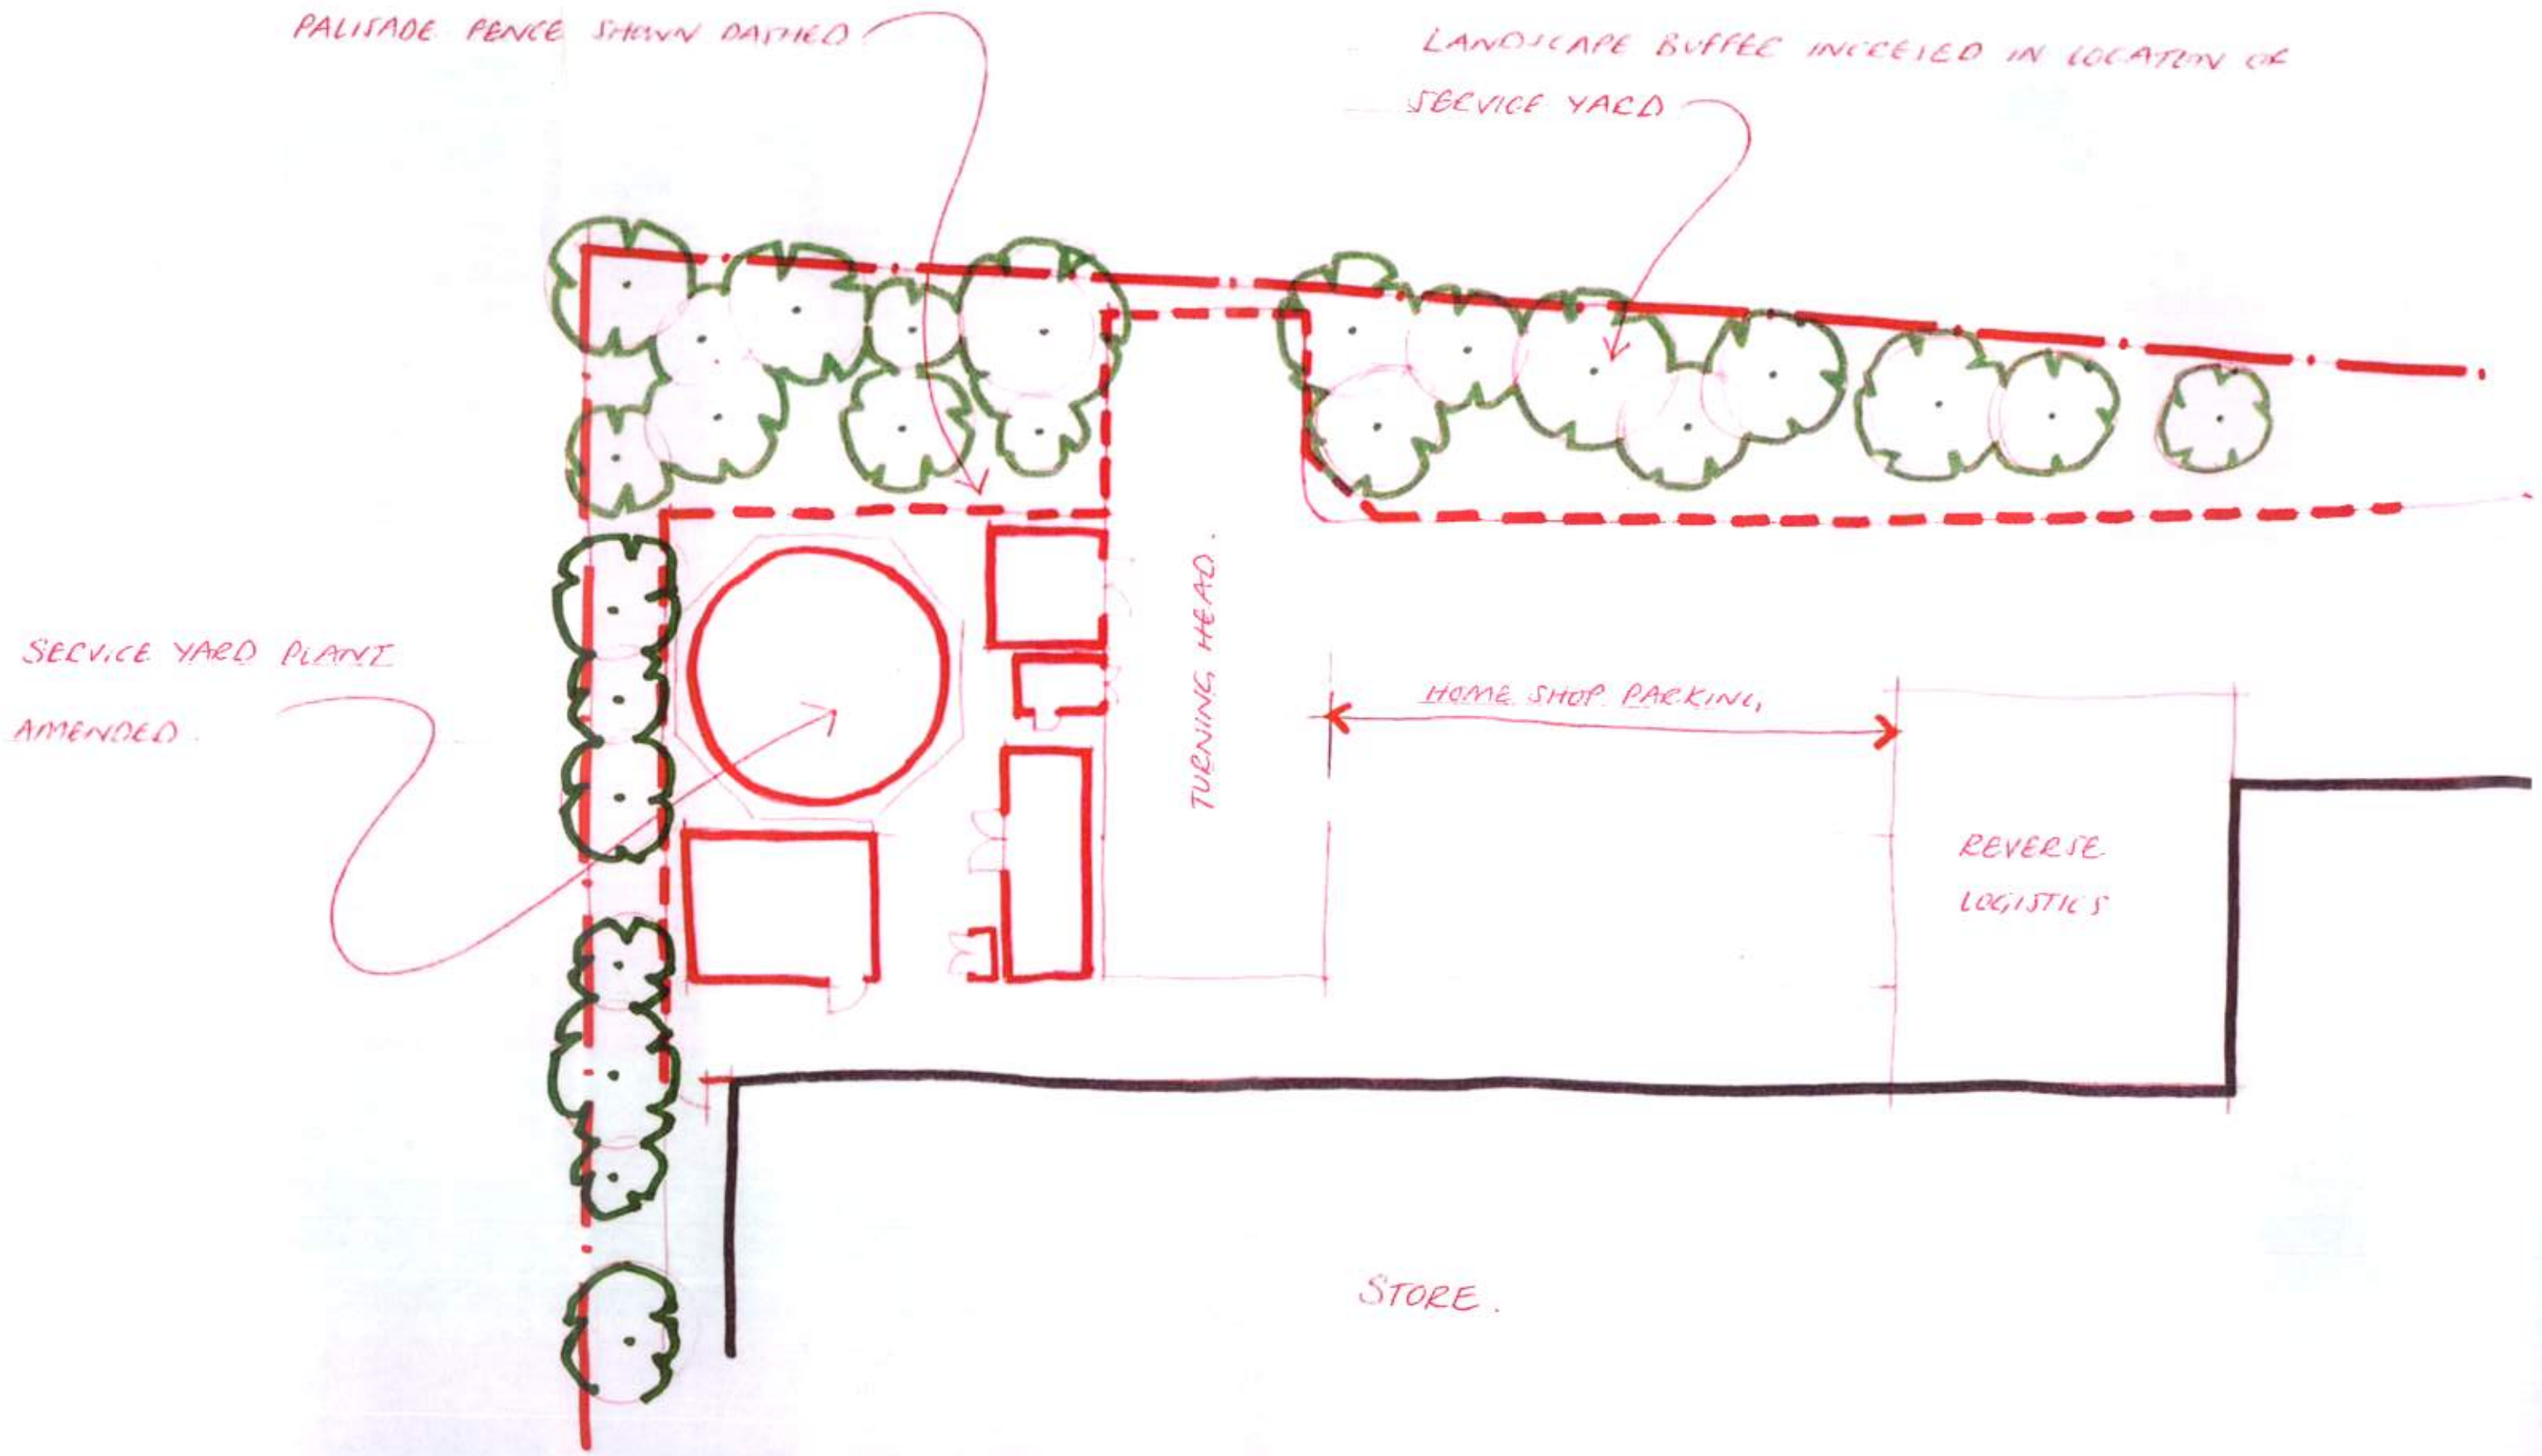WEST WOODHAM - SERVICE YARD LAYOUT.