

Notes:




Disclaimer
This drawing is protected under the Copyright, Designs and Patents Act 1988. This drawing is protected by copyright of FLUID DESIGN.
Promiss Crown Copyright 2007. All rights reserved. Licence number 100020449
fluidesign is a trading style of FLUID Architecture Limited, which is a subsidiary of Fluid Design Group Limited.
Registered in England No: 51190735. Registered Address: Oringbury House, Lewes Road, Forest Row, East Sussex, RH18 5AA
Planning
This drawing is produced for PLANNING PURPOSES ONLY and is not to be used for construction.

Rev.	Description	Date
A	Cycle Parking and Car Port amended	19.01.15
B	Amended Cycle Store	22.01.15
C	Site boundary amended	26.01.15



Proposed Site Layout
Scale: 1:500

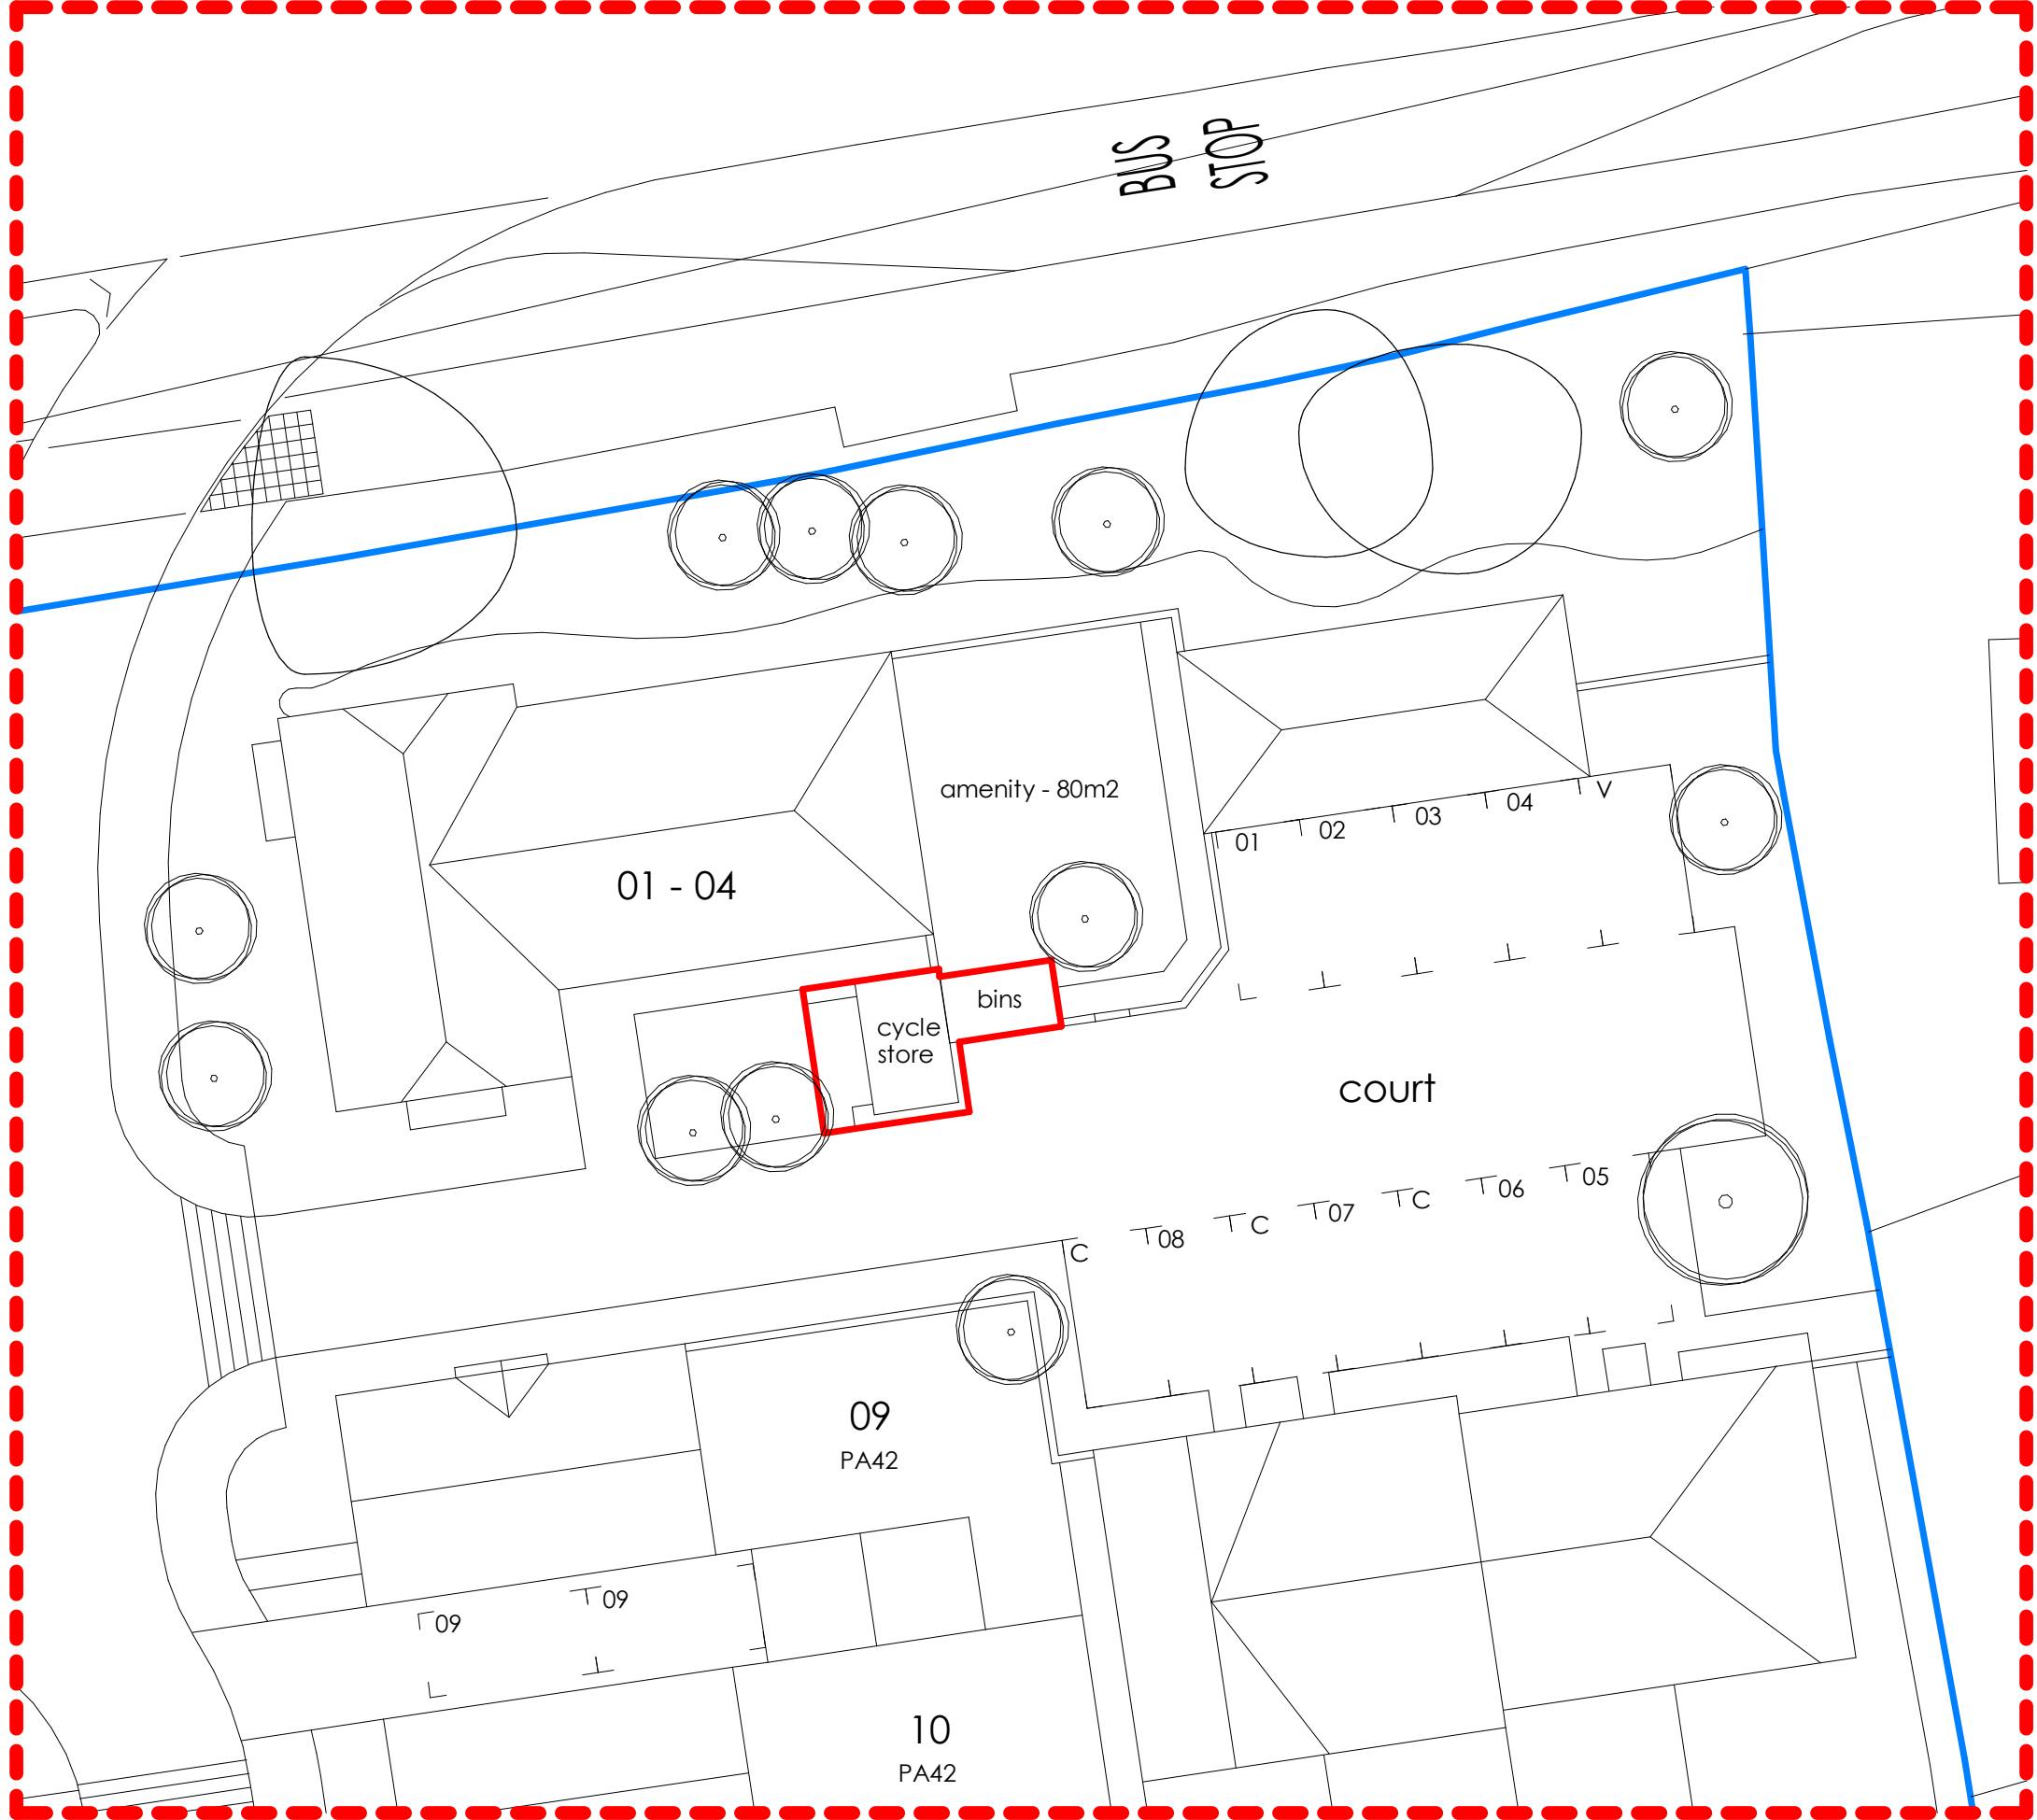

Revised Plan
Scale: 1:200

Oringbury House, Lewes Road,
Forest Row, East Sussex, RH18 5AA
t: +44(0)1342 822272
e: studio@fluid-design.co.uk
www.fluid-design.co.uk

fluid

Client: TAYLOR WIMPEY

Project: Grenyers Field
Littlehampton Road
Ferring
Worthing

Title: Proposed Site Layout

Status: PLANNING

Scale: As indicated **Date:** 01/15/14

Revision: C **Sheet:** A1

Drg No: FD 14 - 1244 - 55