
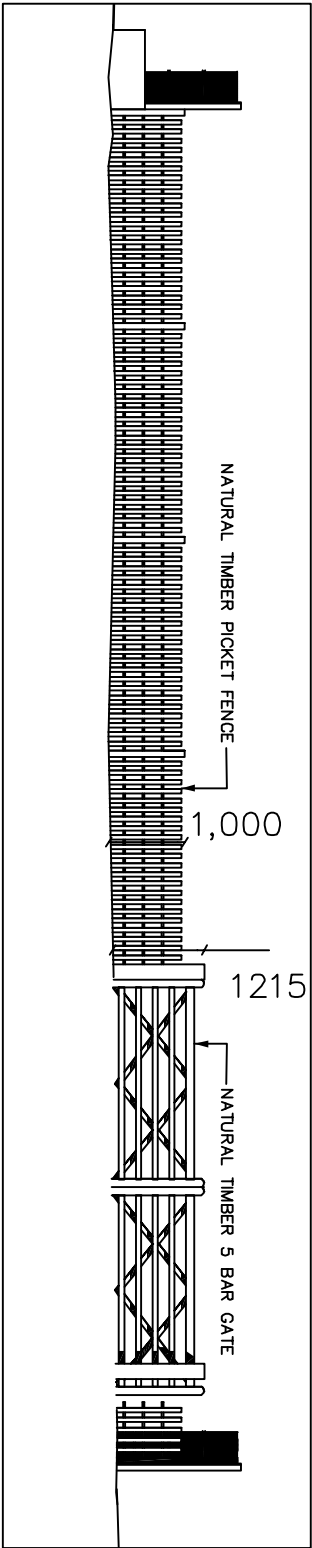
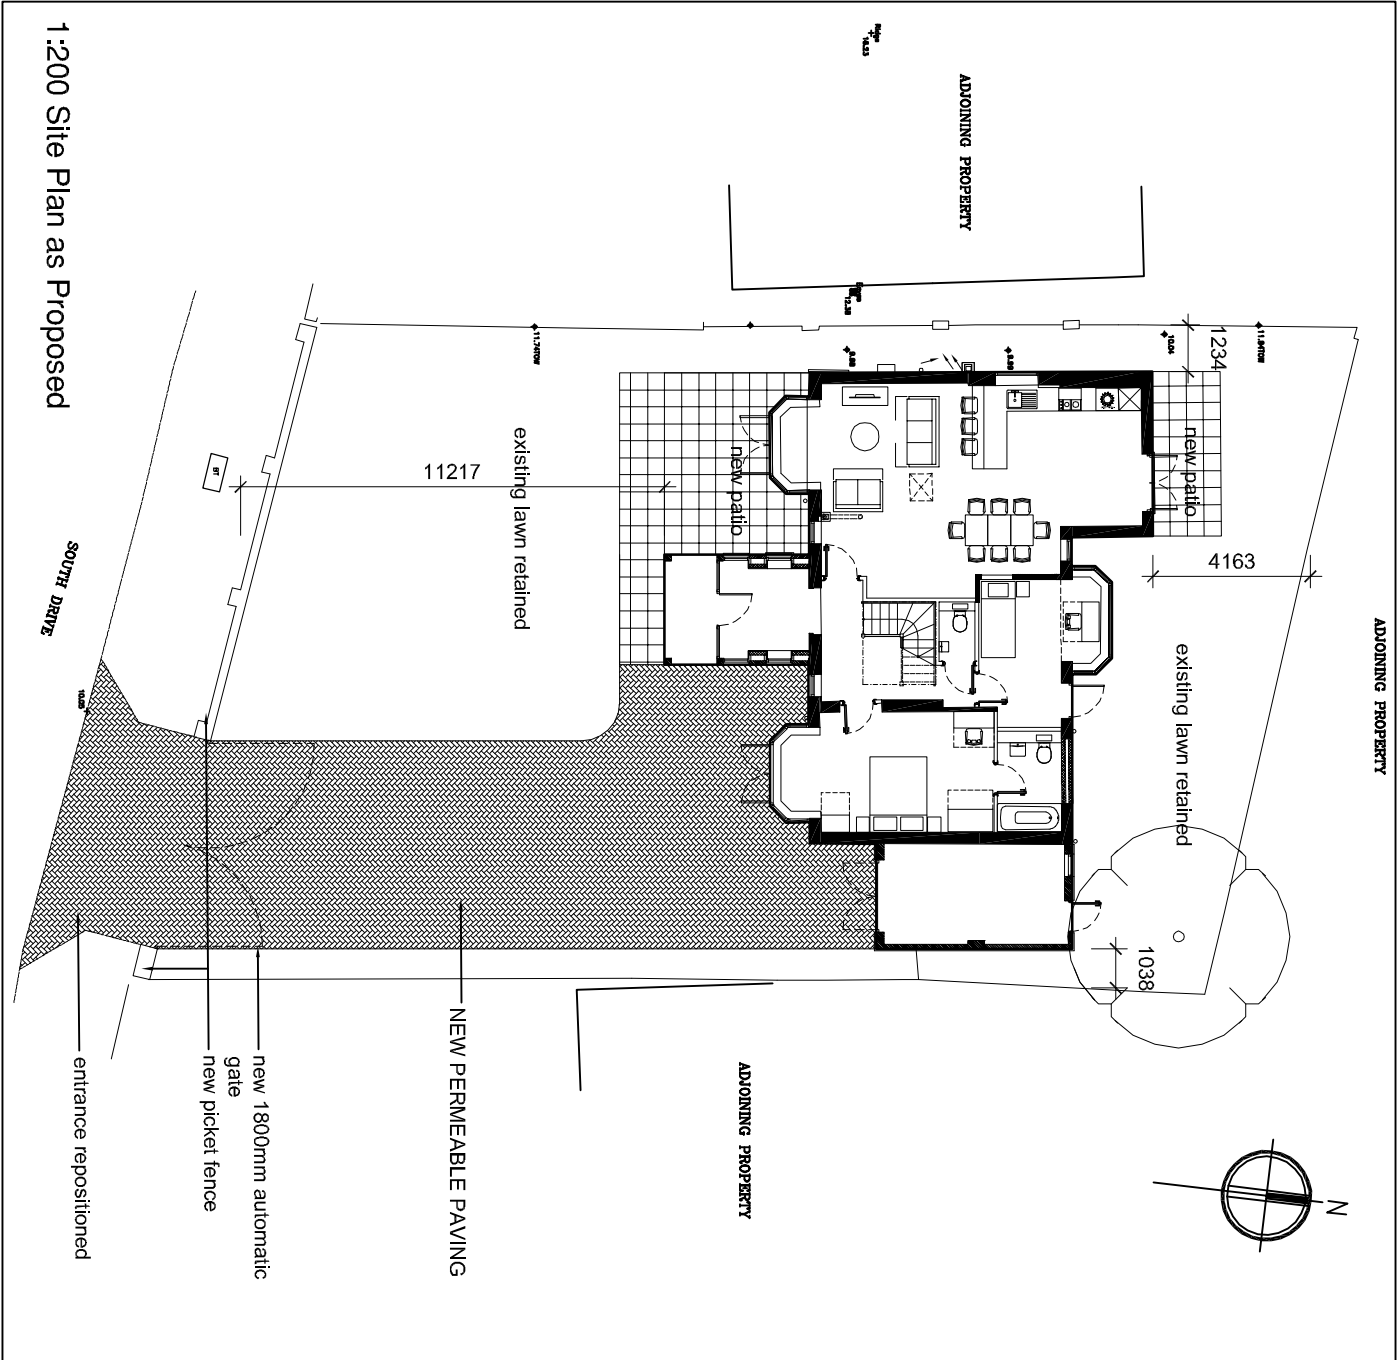


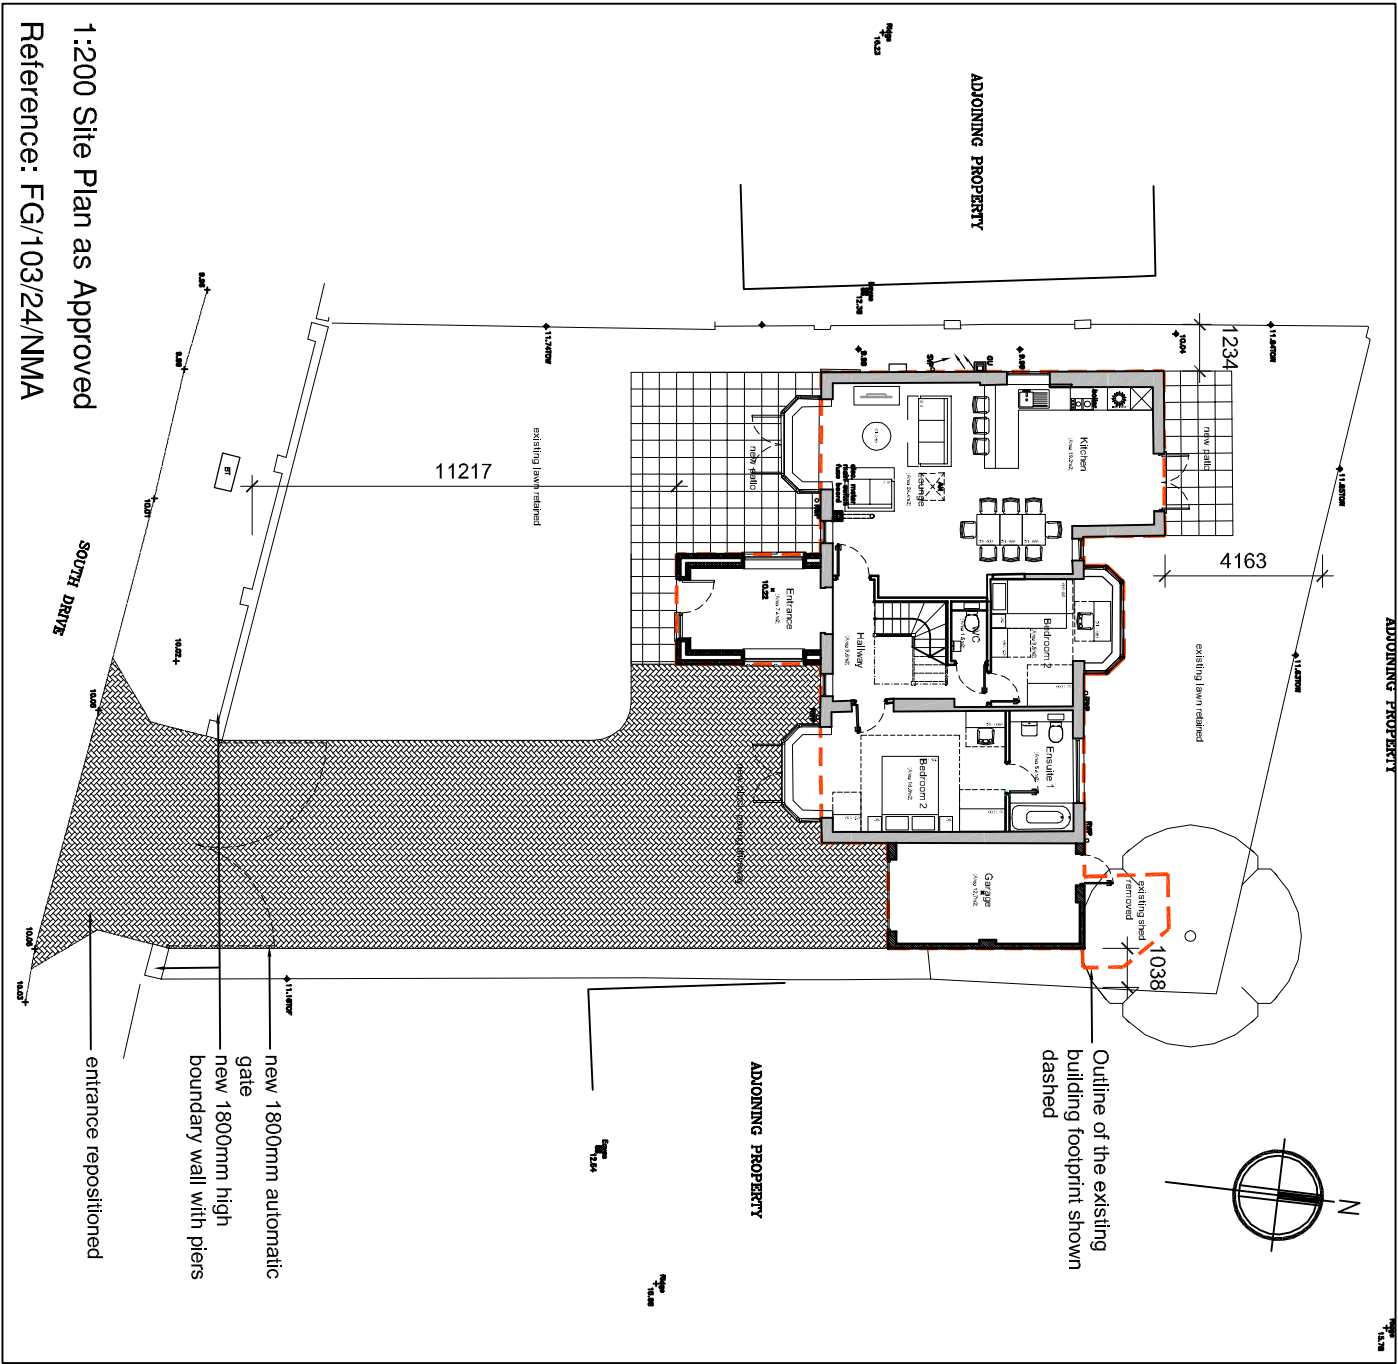

4 South Drive, Ferring

Site Plan as Proposed

PLANNING

saville jones | architects

date: Feb 2026

scale:

as shown @A3

25005

SK 01

DWG: \DRAWINGS\PROGRAM\SJA_A1_200.DWG