
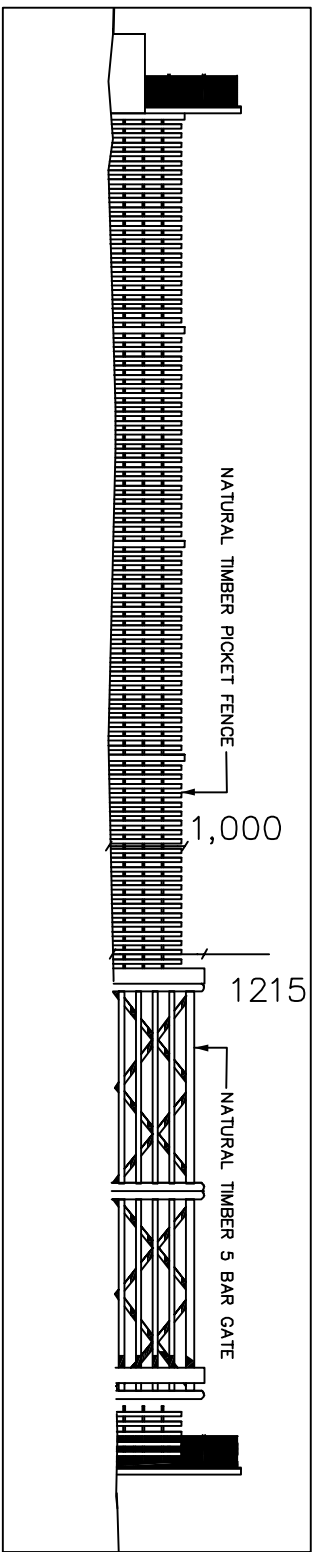
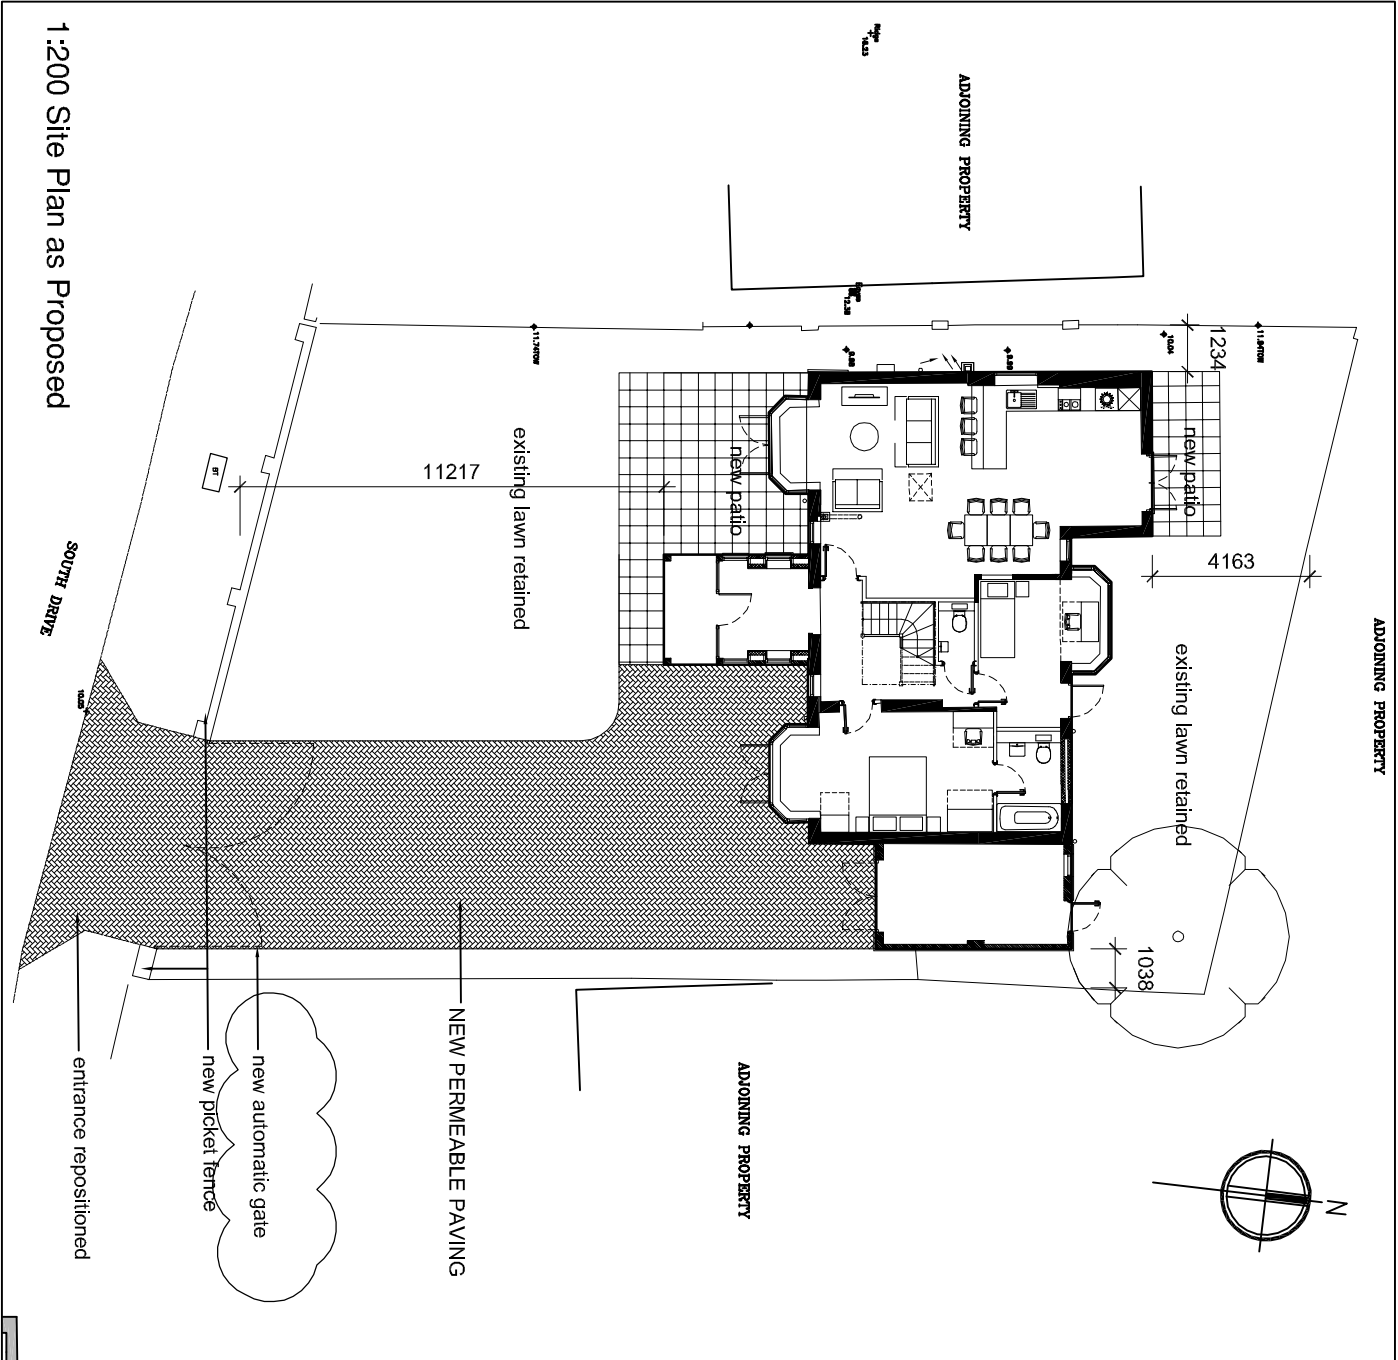


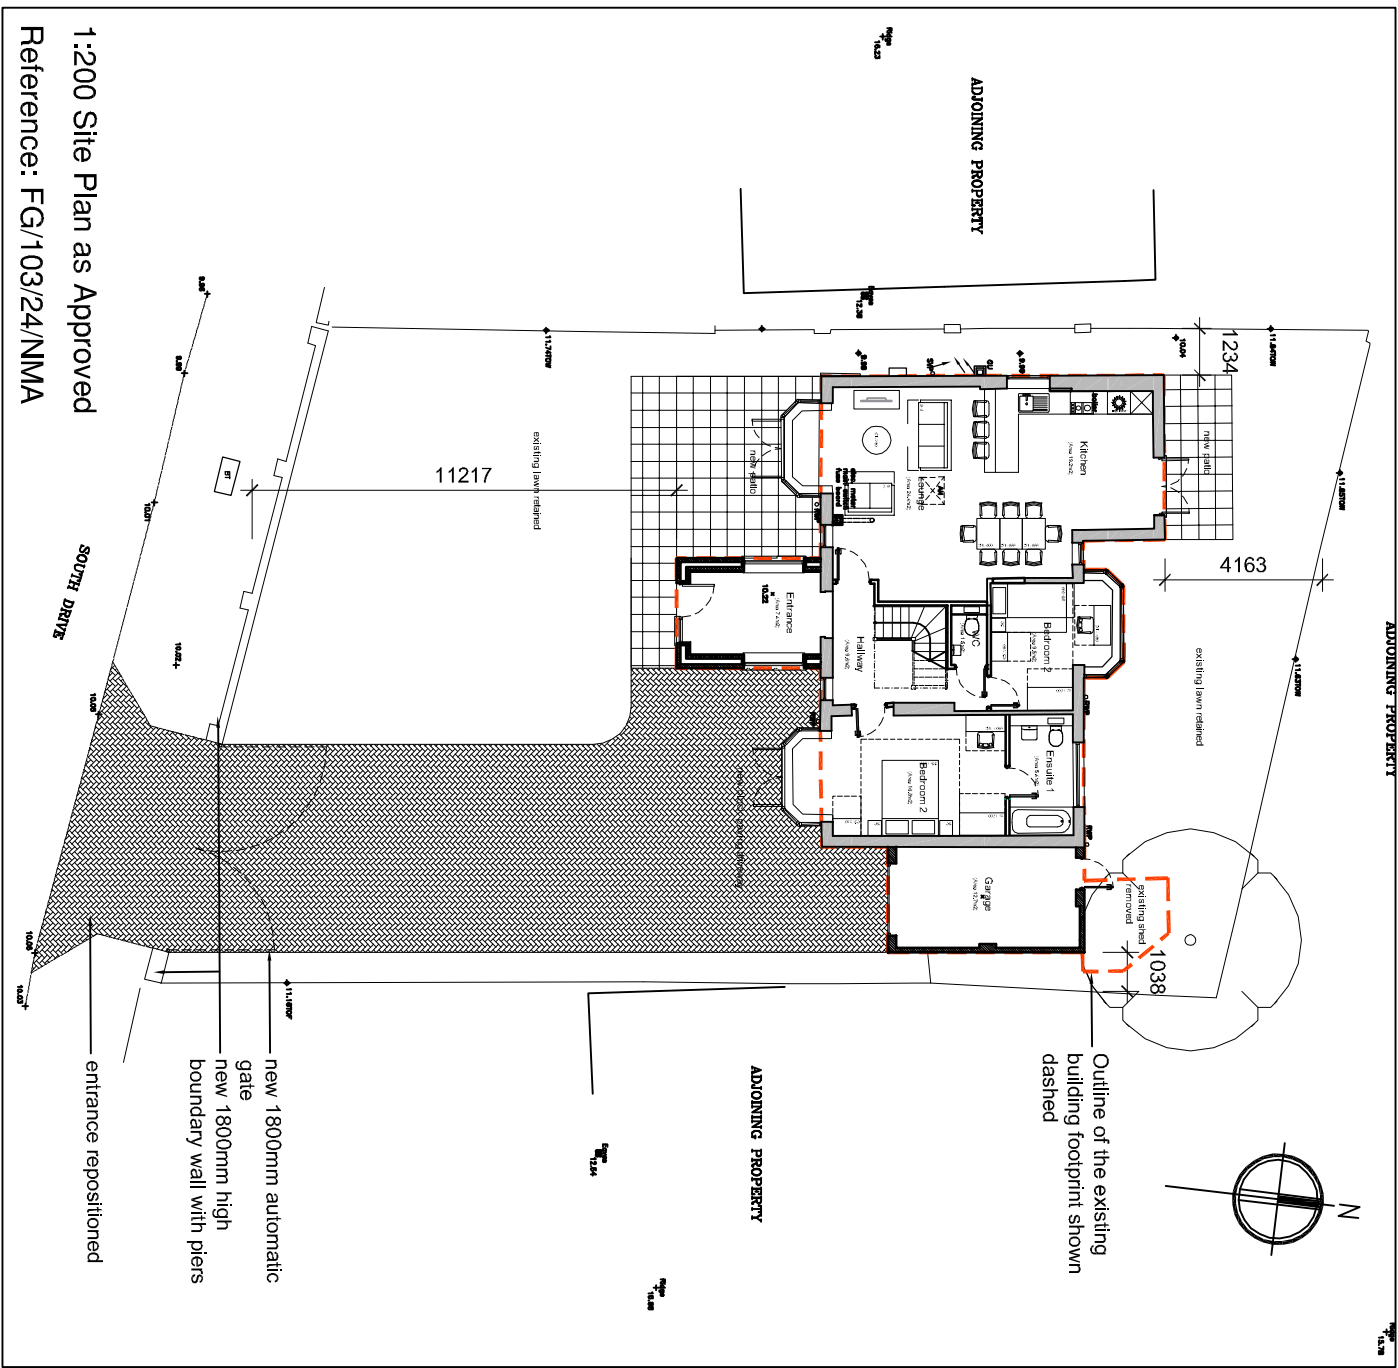

4 South Drive, Ferring

Site Plan as Proposed

PLANNING

saville jones | architects

DWG: \DRAWINGS\PROGRAM\SJA_A1_200.DWG

date:	Feb 2026	25005	SK	01A
scale:	as shown @A3			