



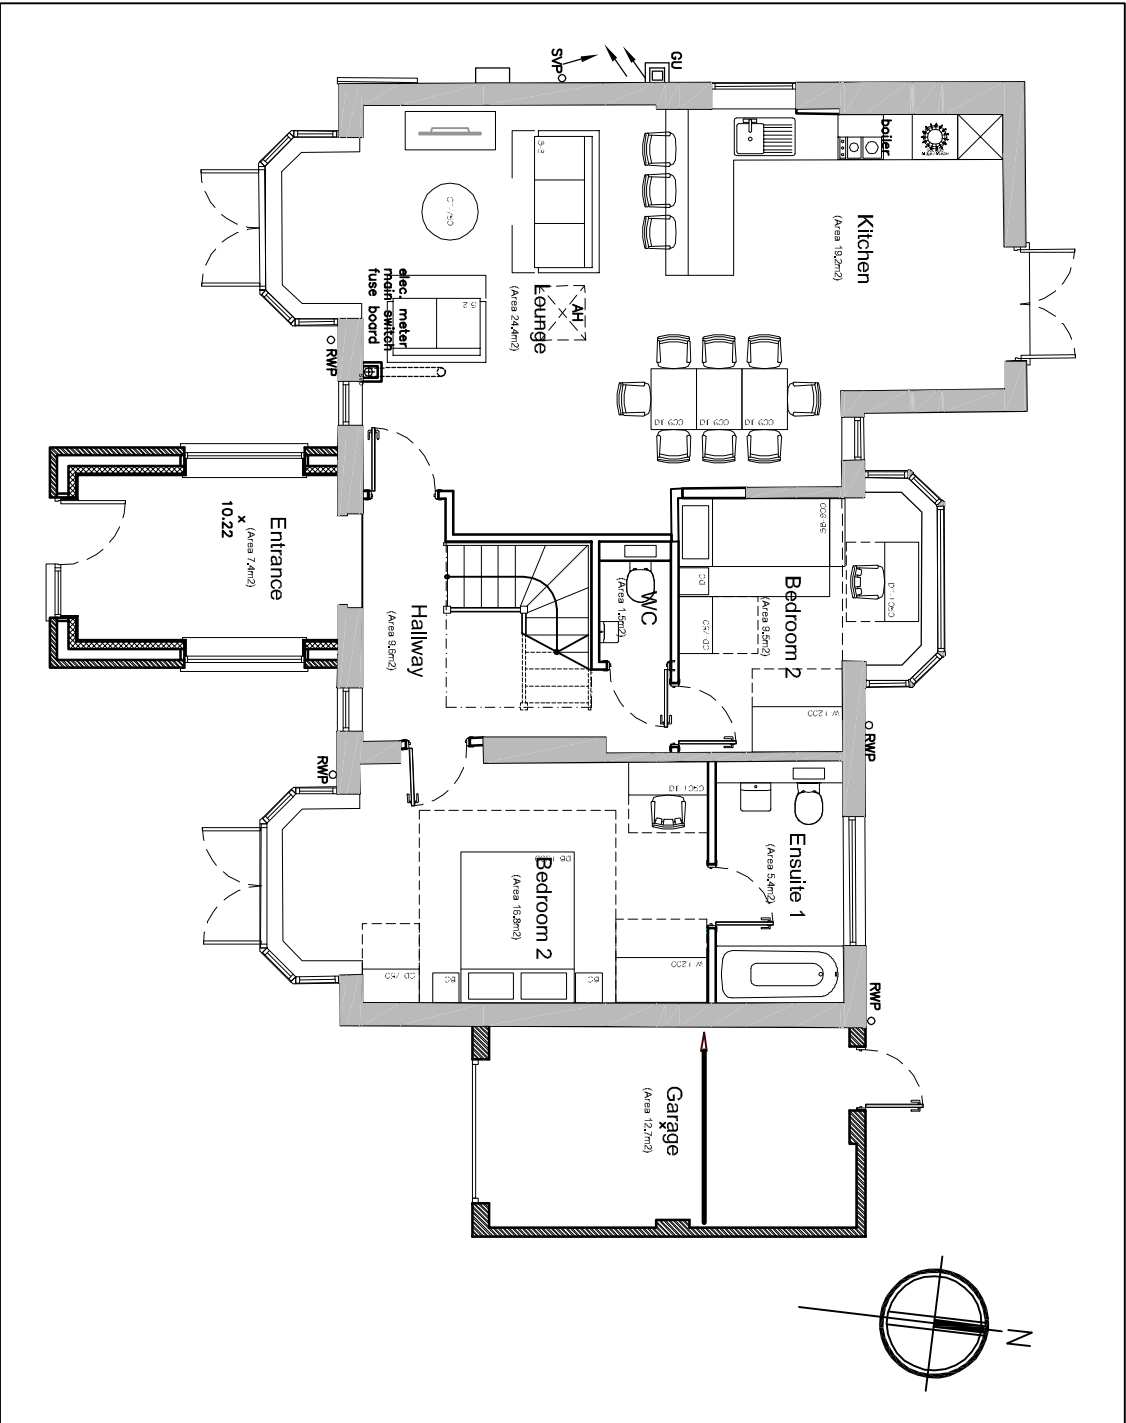


1:100 Ground Floor Plan as Approved

Reference: FG/103/24/NMA

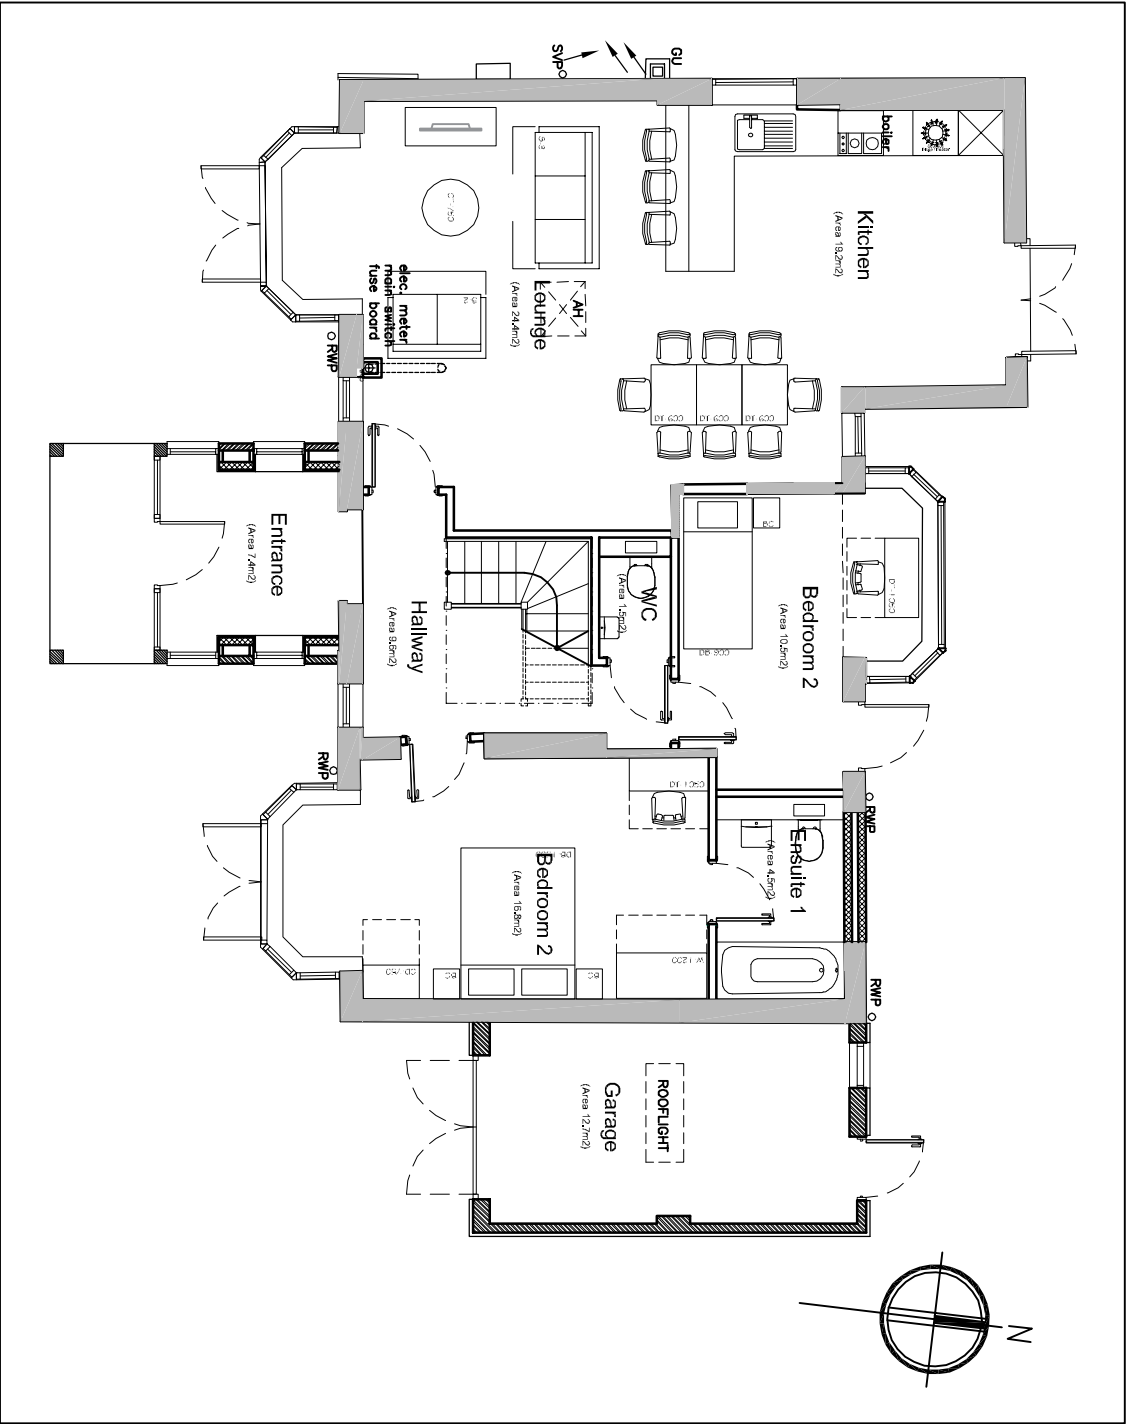

1:100 Ground Floor Plan as Proposed

Scale Bar 1:100

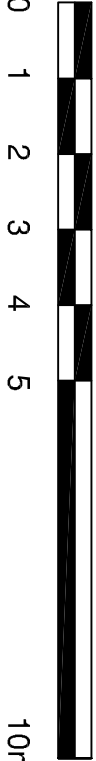

10m

4 South Drive, Ferring

 saville jones | architects

Ground Floor Plan as Proposed

PLANNING

DWG: \DRAWINGS\PROFORM\SAJA_1_200.DWG

date:	Feb 2026	25005	SK	02
scale:	1 : 100 @A3			