

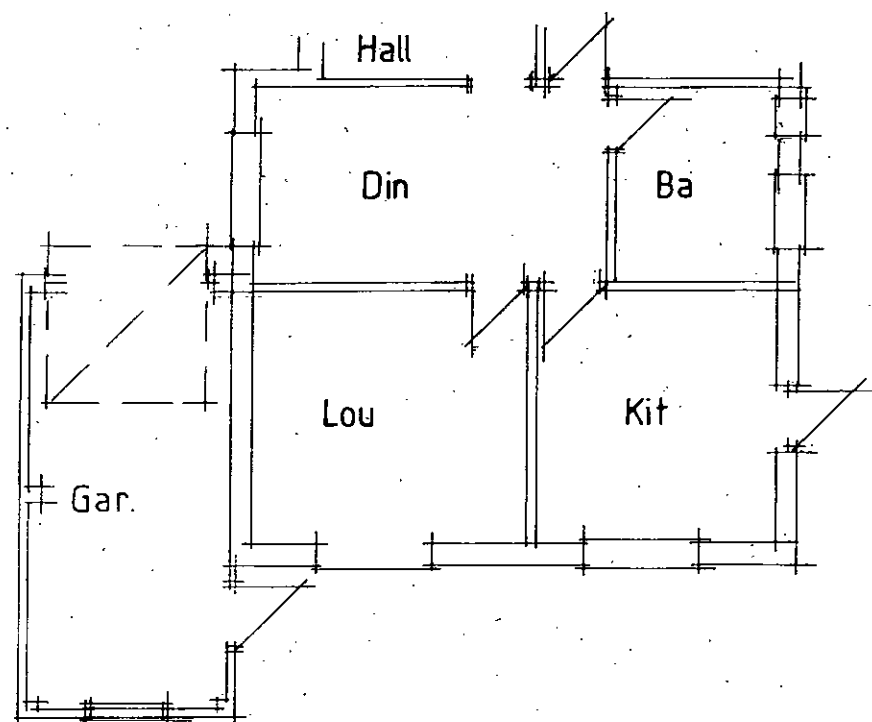
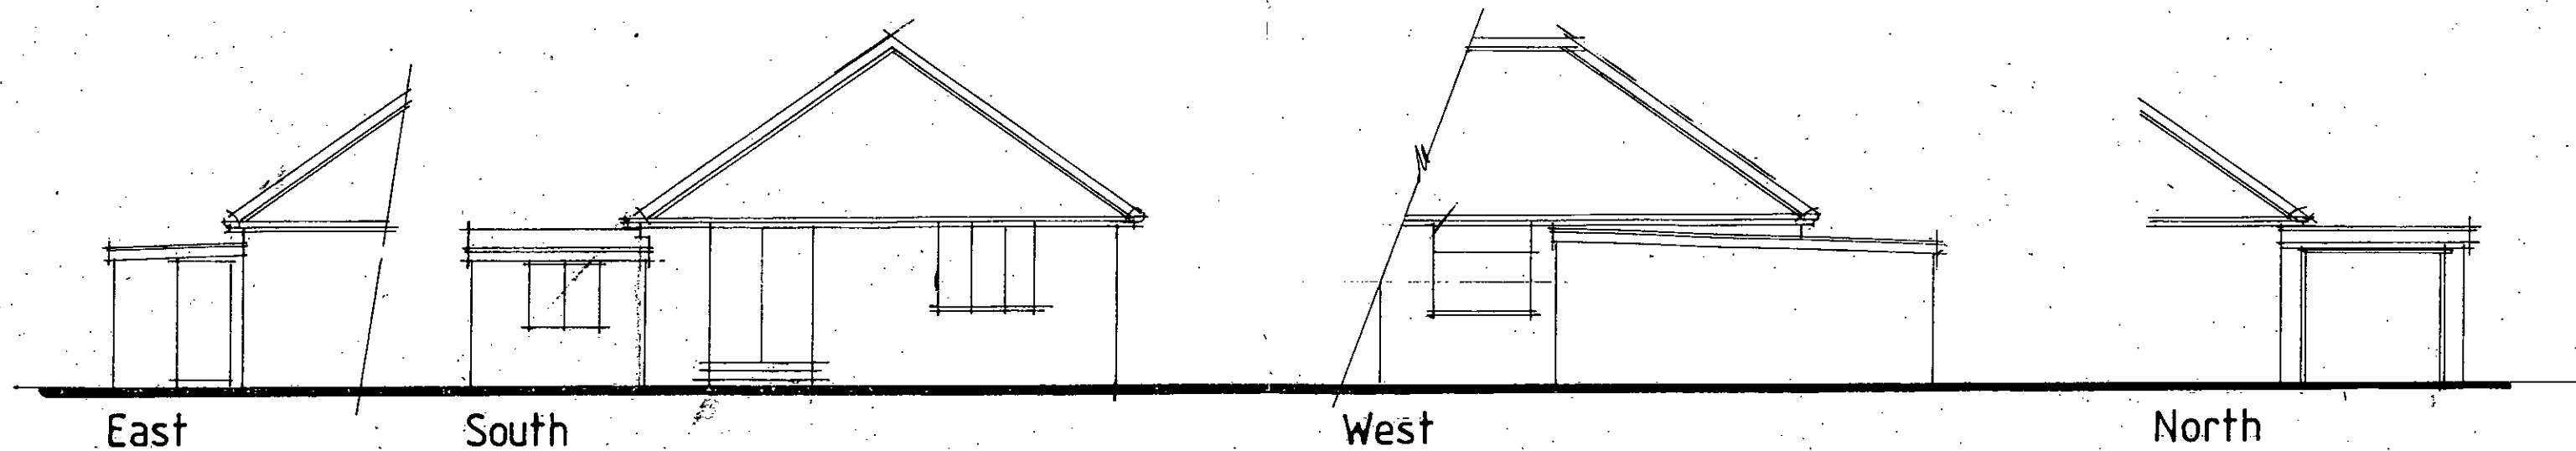


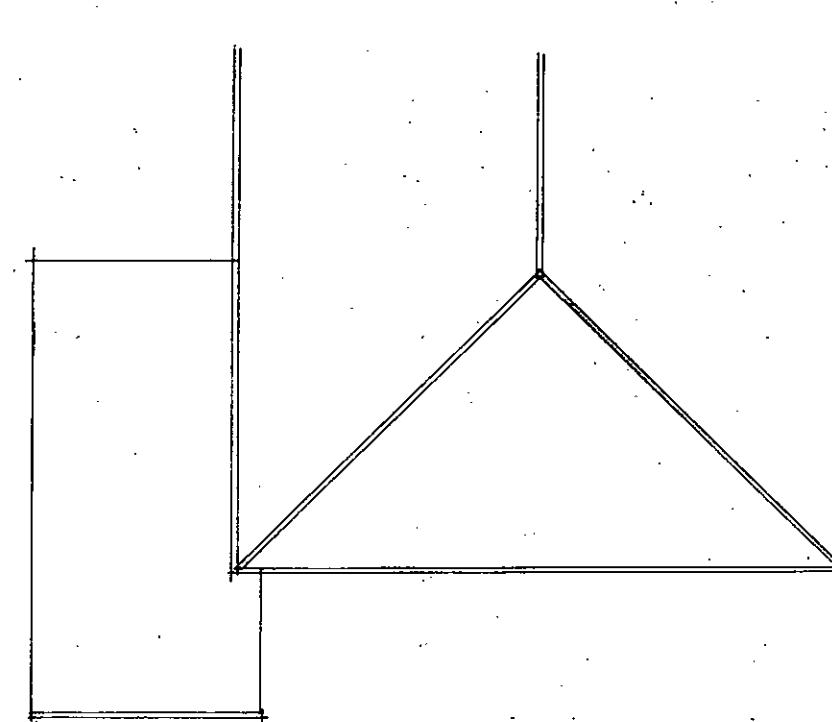

Plan

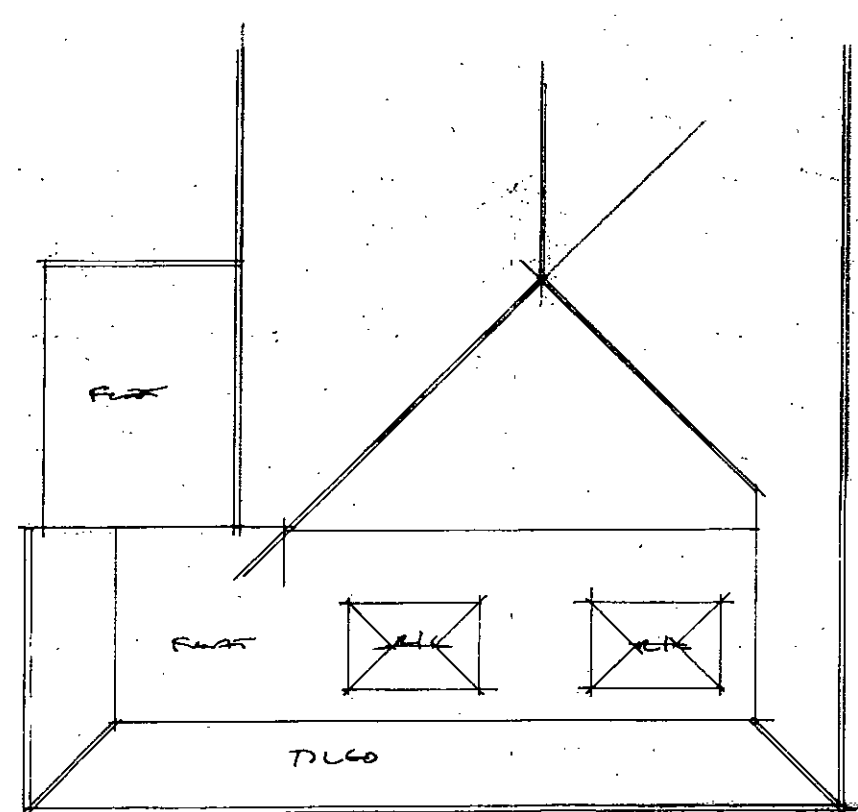

AJ SALTER & SON
Architectural Technicians
and Surveyors
50 WINDSOR ROAD, WORTHING,
WEST SUSSEX, BN11 2LY
Tel/Fax: (01903 209496)
E-mail: ajsalterandson@hotmail.com

C			
B			
A			
Client	Mr & Mrs Hanley		
Address	10 Somerset Road Ferring		
Drawing	Existing details	No.	5117:2
Scale	1:100	Drawn	17