




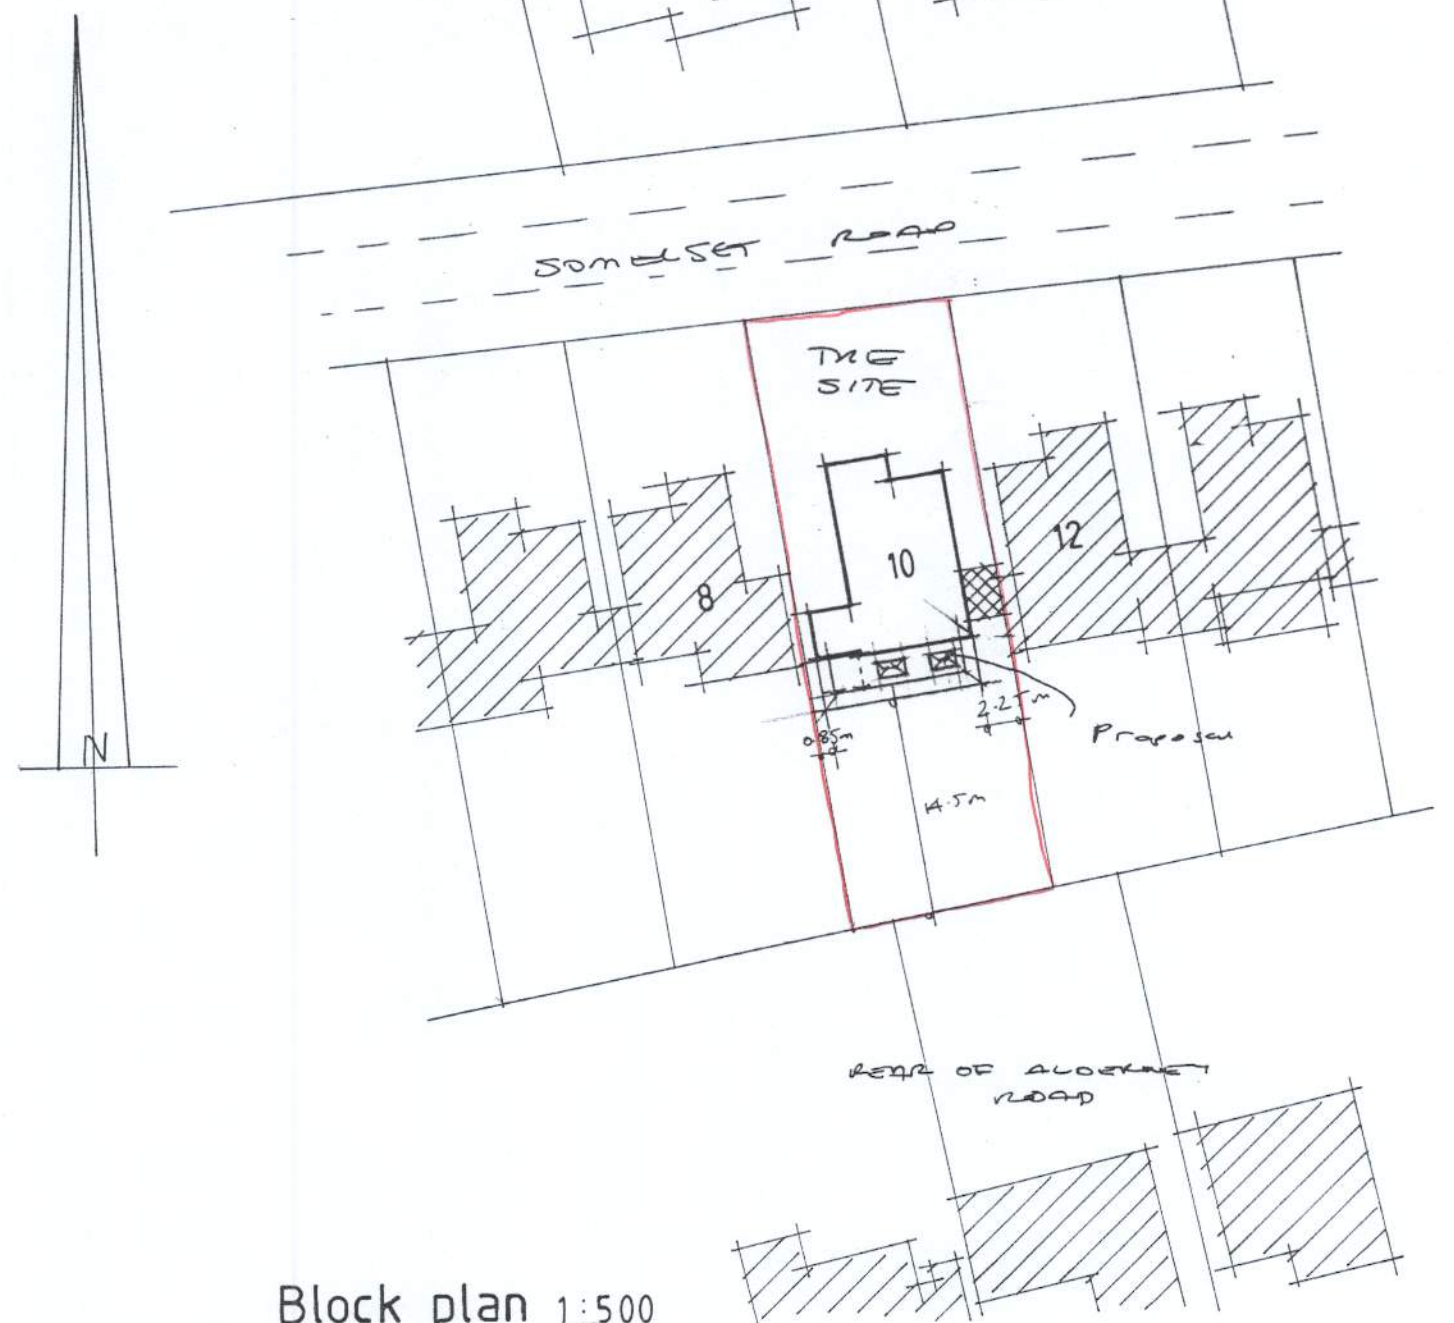


Site plan 1:1250

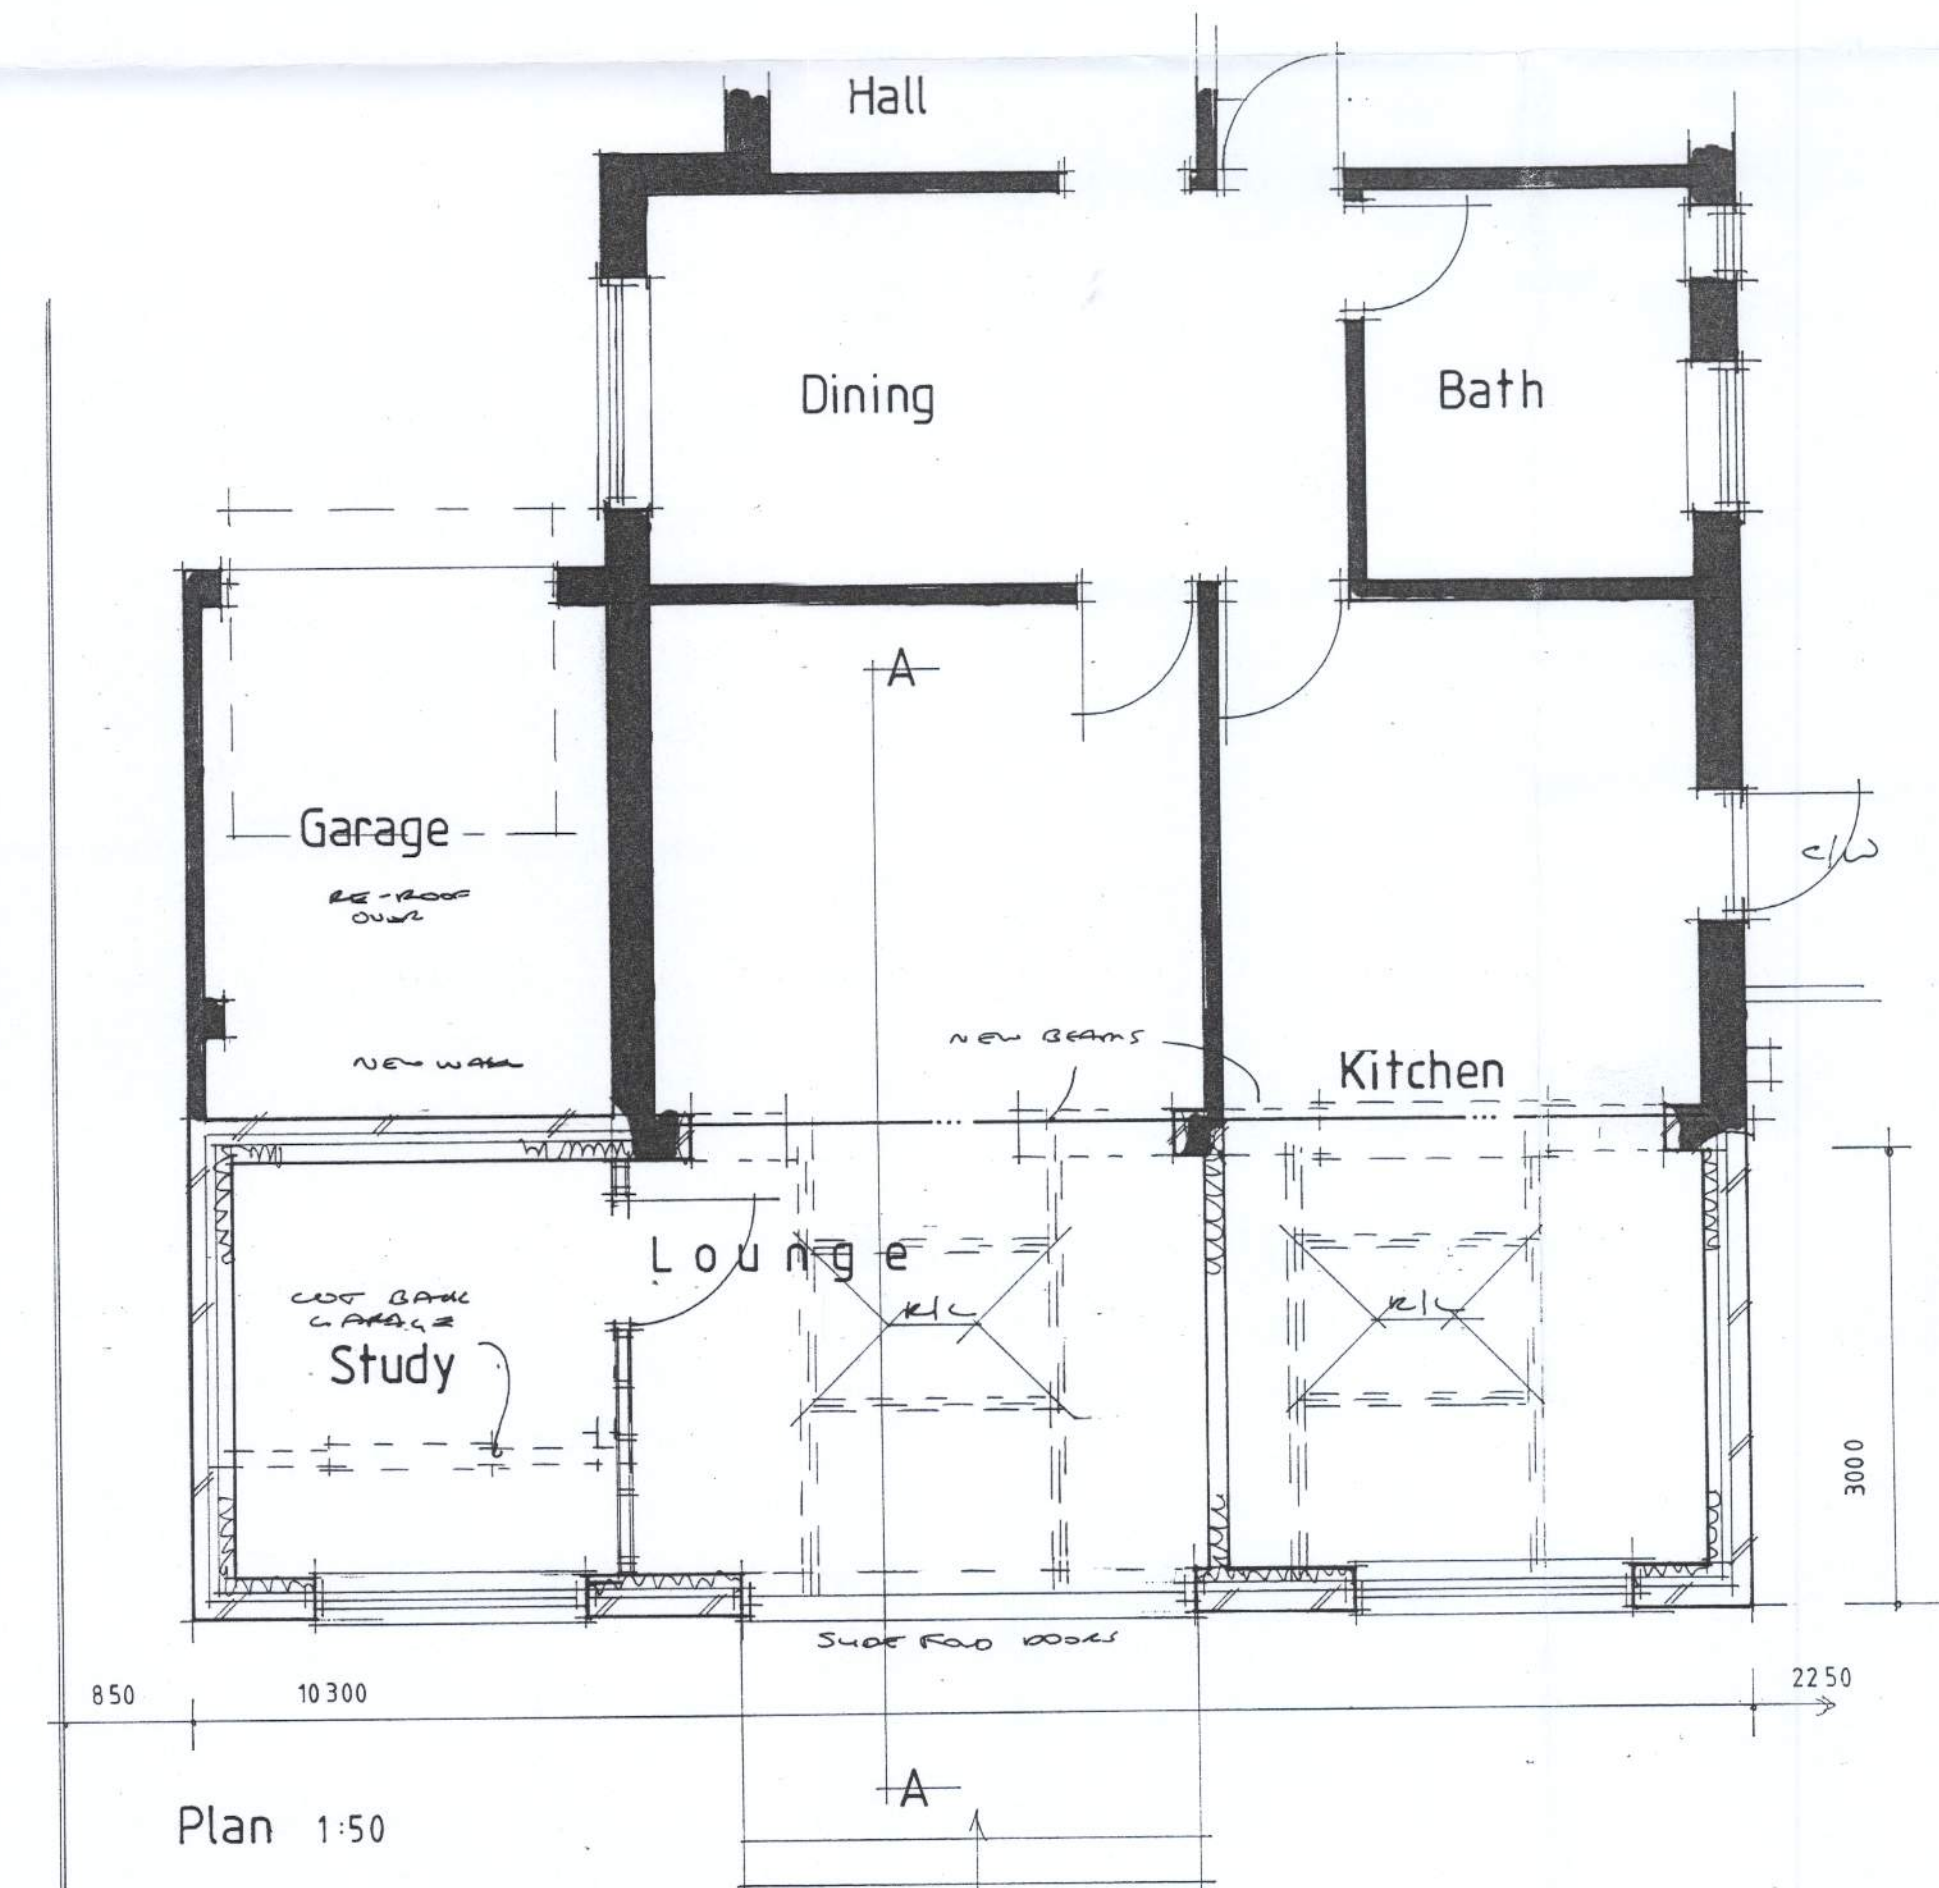

Block plan 1:500

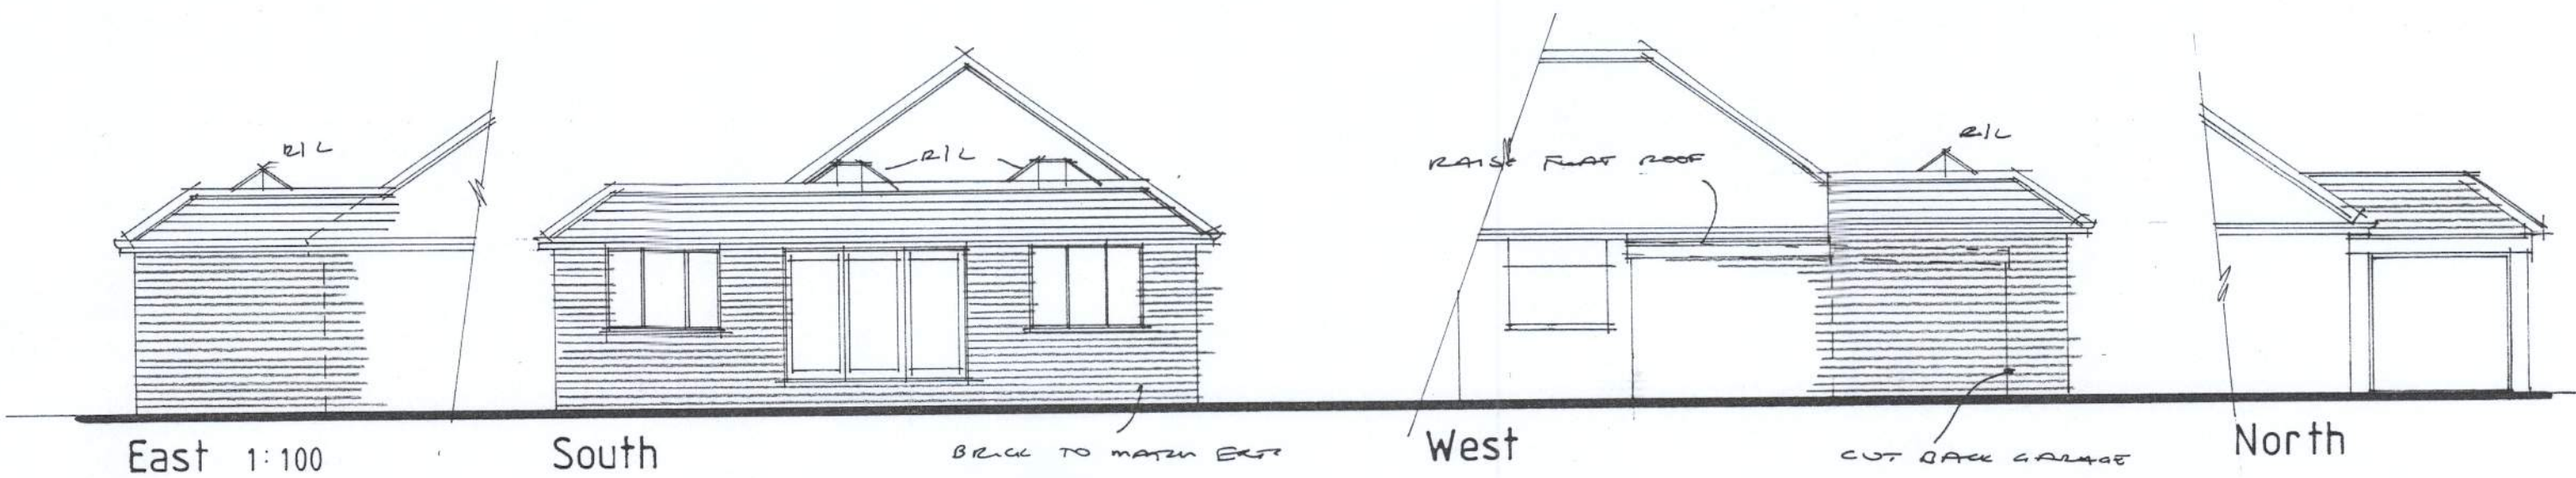

Plan 1:50

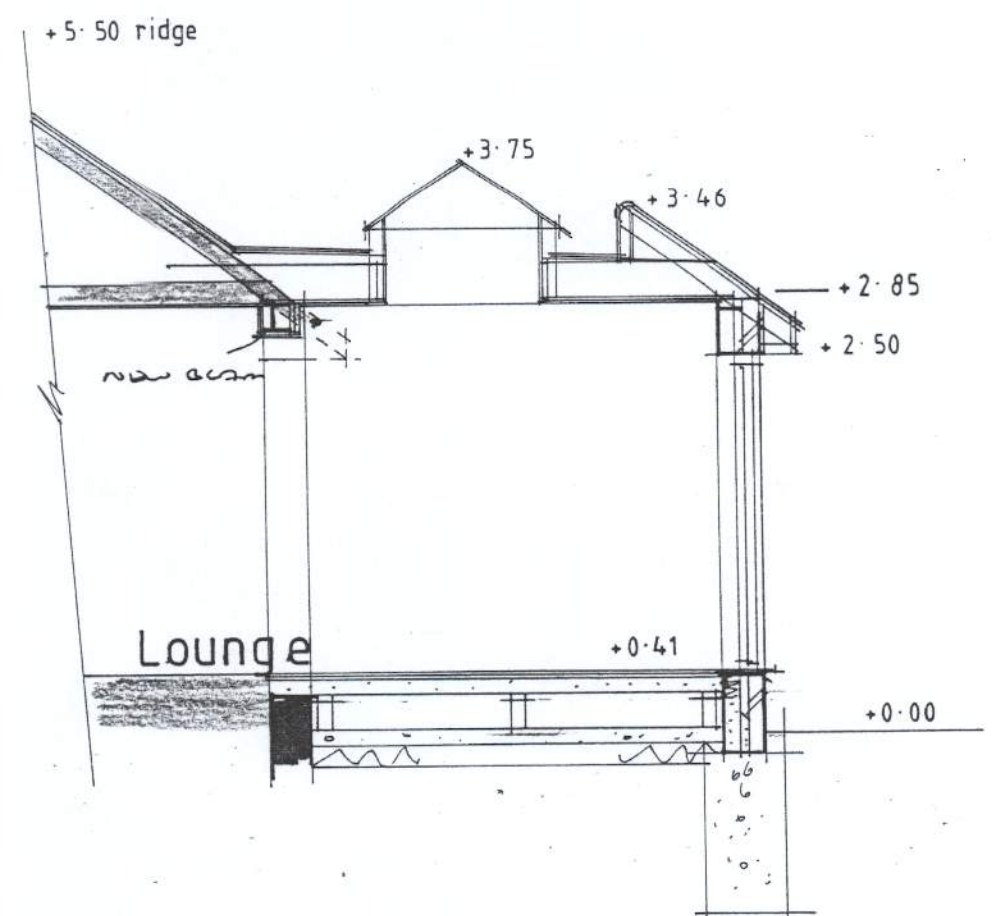

Section AA 1:50

AJ SALTER & SON

Architectural Technicians
and Surveyors
50 WINDSOR ROAD, WORTHING,
WEST SUSSEX, BN11 2LY
Tel/Fax: (01903 209496)
E-mail: ajsalterandson@hotmail.com

C			
B			
A			
Client	Mr & Mrs Hanley		
Address	10 Somerset Road : Ferring		
Drawing	PROPOSED EXTENSION	No.	5117:1
Scale	1:50 1:100 1:250	Drawn	B
		Date	20/1/17