



Proposed Extension to Existing Dwelling Ferring Street



Existing Site Layout

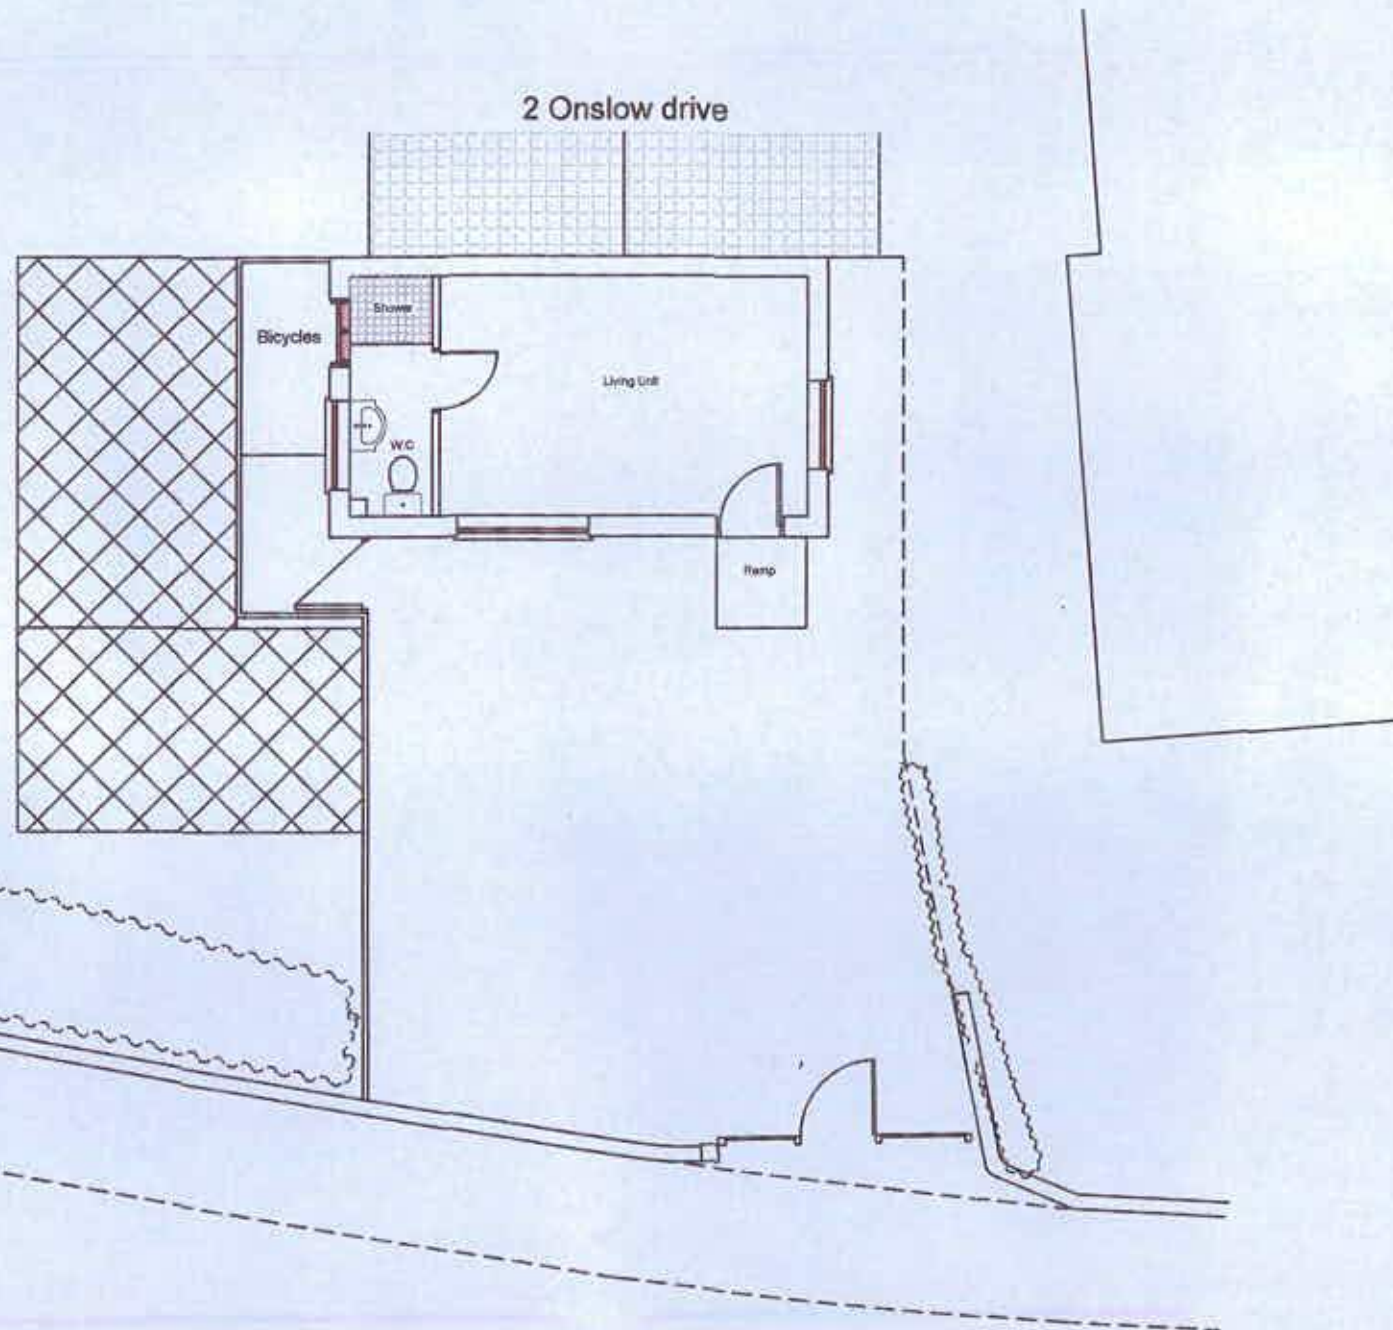

Dimensions shown are for Planning /Building Regulation purposes and should be independently checked on site

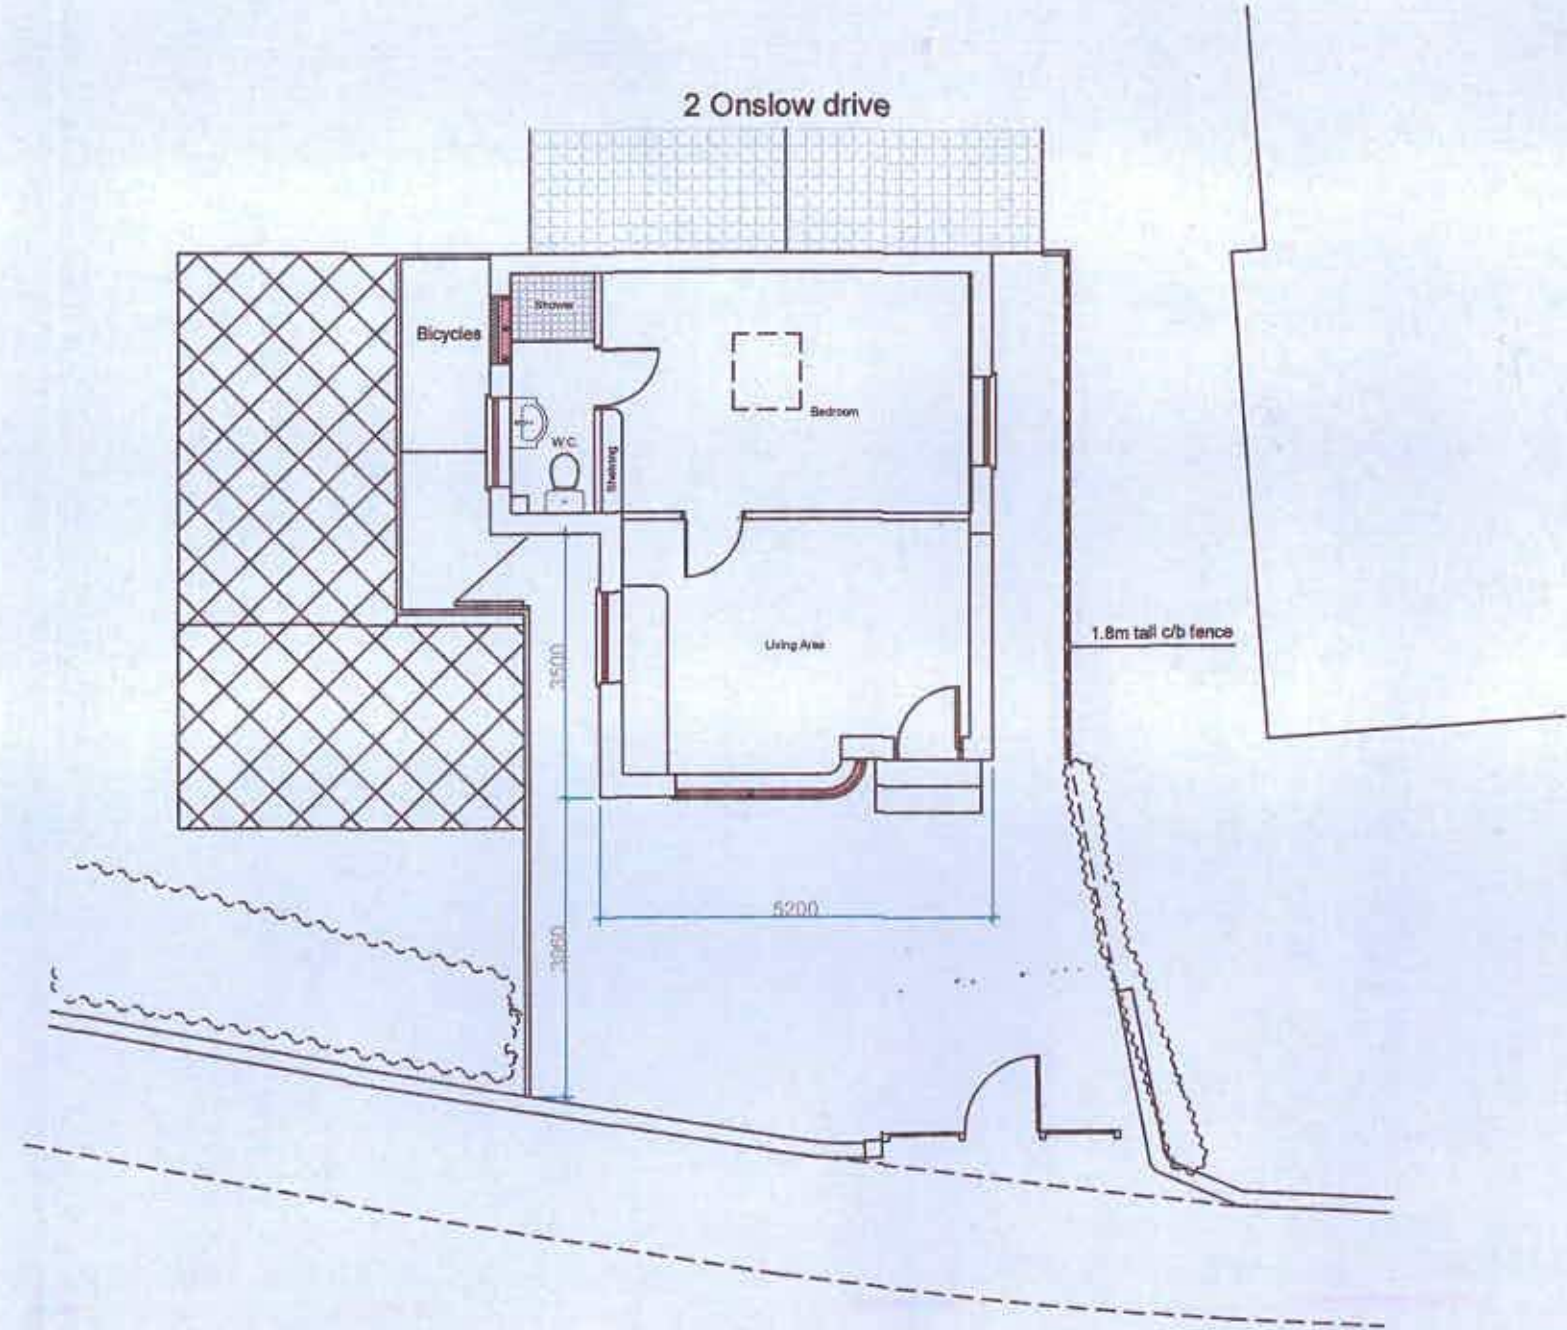

Proposed Site Layout

Scale 1:100 @ A3

Client's Name	Drawing Title	Drawn	Date
Tony Maio	Ex. / Prop. Site Layout	FS3	20.08.18
Job Title	Scale	Rev.	
Pied A Terre Ferring Street Ferring West Sussex BN12 5JW	1:100	01	