


Plan showing location of trees

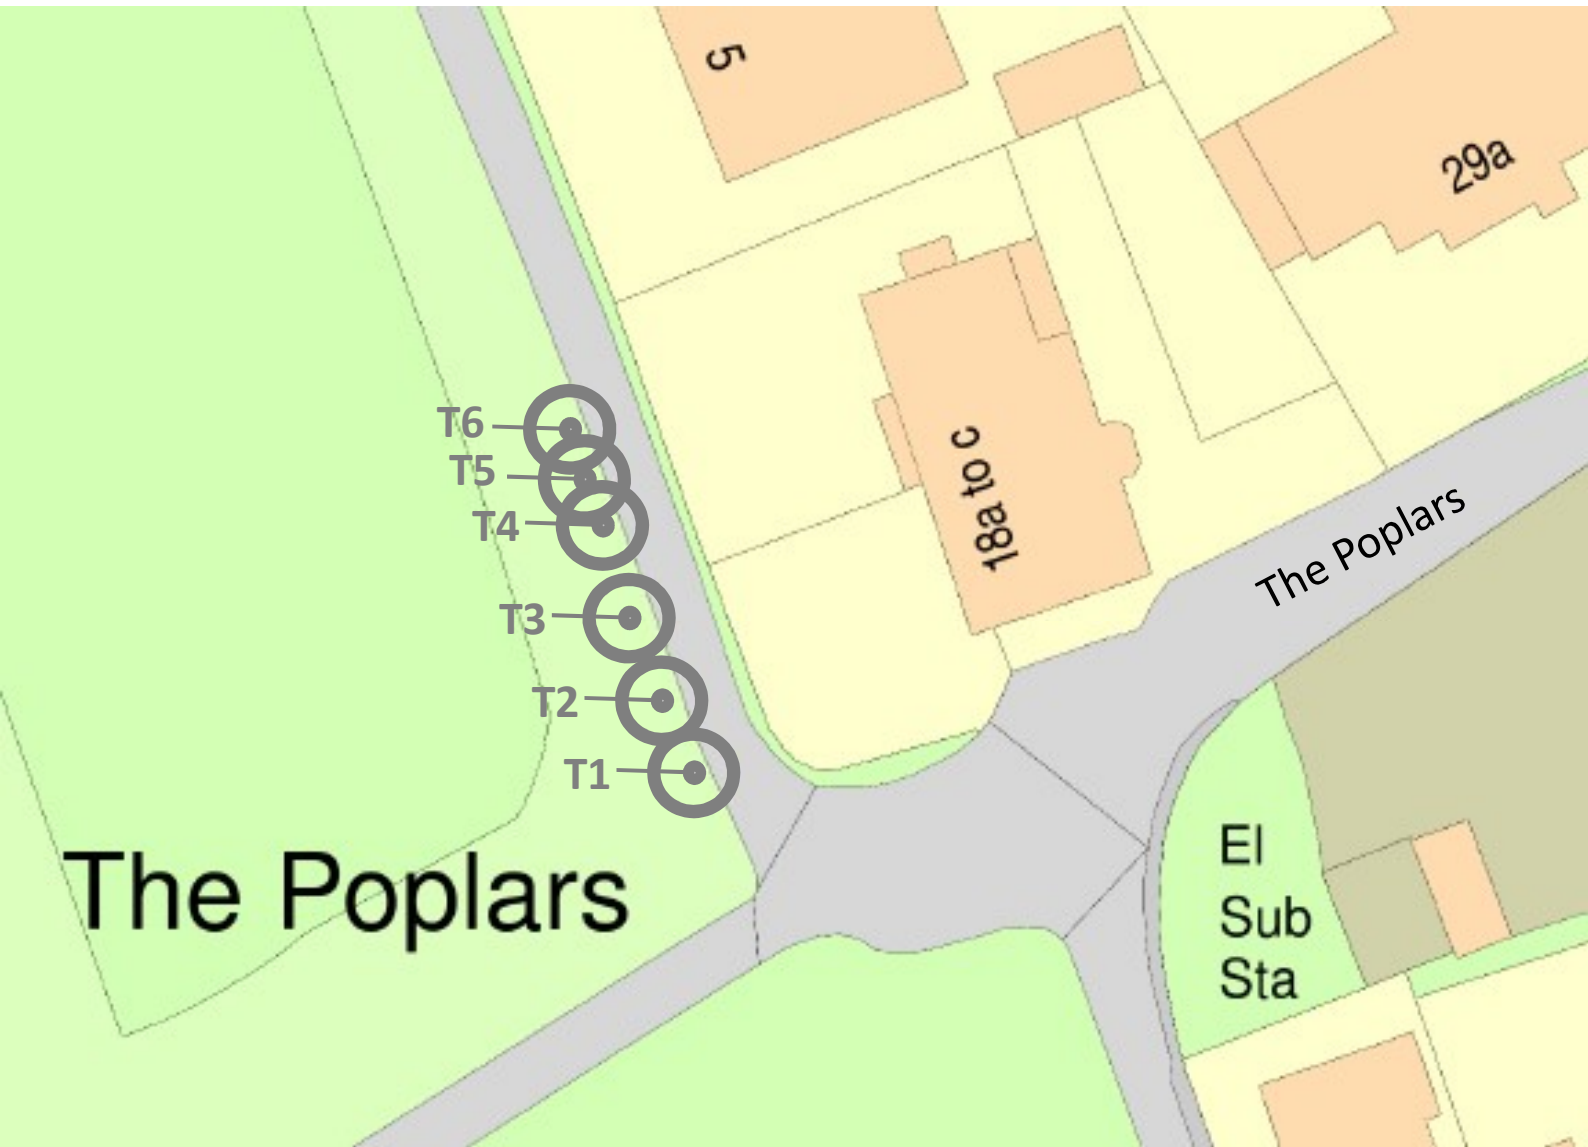

Specification of works to be carried out (as stated in section 7 of application form).

T1 - T6 AS SHOWN ON PLAN - 6 X AUSTRIAN PINE

THE OBJECTIVE OF THE WORK DESCRIBED BELOW IS TO MINIMISE THE IMPACT THAT THE TREES HAVE ON THE RESIDENTIAL GARDENS THEY OVERHANG BUT MOST IMPORTANTLY TO PRESERVE THE AMENITY VALUE THAT THE TREES HOLD. THE WORK RECOMMENDATIONS I HAVE GIVEN AIM TO STRIKE A BALANCE BETWEEN THE TREES MORPHOLOGY AND THE ENJOYMENT OF THE RESIDENTS IN THEIR GARDENS.

T1 - CROWN LIFT LOW BRANCHES ON EASTERN SIDE TO 5M. REDUCE THE LATERAL SPREAD BY UP TO 3M IN ORDER TO MINIMISE OVERHANG TO 18A'S GARDEN AND ACHIEVE AN ATHLETICALLY PLEASING CROWN SHAPE.

T2 - CROWN LIFT LOW BRANCHES ON EASTERN SIDE UP TO 5M. REDUCE THE LATERAL SPREAD BY UP TO 3M IN ORDER TO ACHIEVE AN ATHLETICALLY PLEASING CROWN SHAPE.

T3, T4, T5 & T6 - CROWN LIFT LOW BRANCHES ON EASTERN SIDE TO 5M. REDUCE THE EASTERN LATERAL SPREAD BY 2-3M