ARUN DISTRICT COUNCIL:FG/172/07/ 16/10/200

ARUN DISTRICT COUNCIL
No. FG 172 07
Received

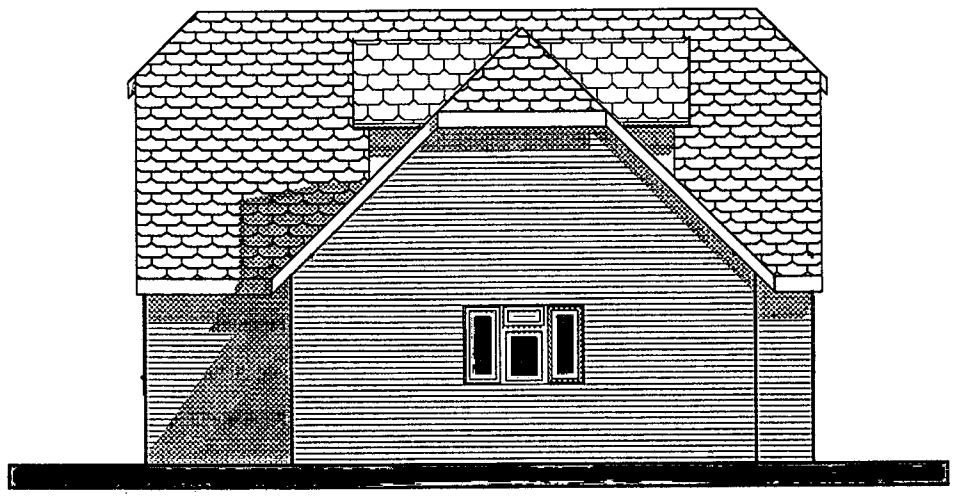

SIDE ELEVATION

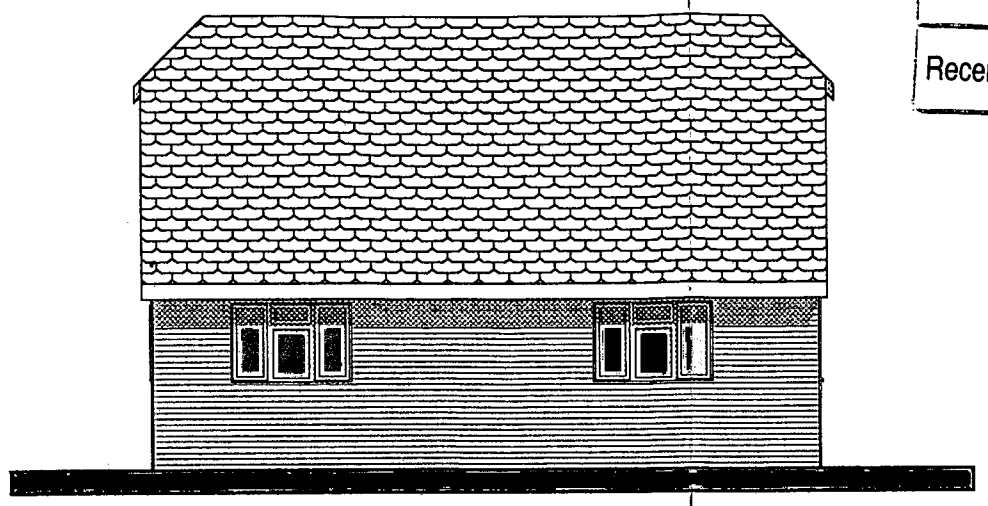

SIDE ELEVATION

FRONT ELEVATION

REAR ELEVATION

Do not scale from this drawing except for Planning Purposes
All dimensions to be checked on site

JOB TITLE: Land at 5 & 6 Langbury Close, Ferring				
CLIENT: S Musgrove & P Waymark				
DRAWING TITLE: Elevations - Proposed				
SCALE: 1:100	DATE: Aug 07	DRAWN: AF	DRAWING NO: 07303/02	REV:

ANDREW FULLER ASSOCIATES
Chartered Surveyors - Town Planning
Norton Studio
School Lane
Arundel
West Sussex. BN18 9DR
tel 01903 885444
fax 01903 883111
e-mail: mail@a-fuller.co.uk
RICS