


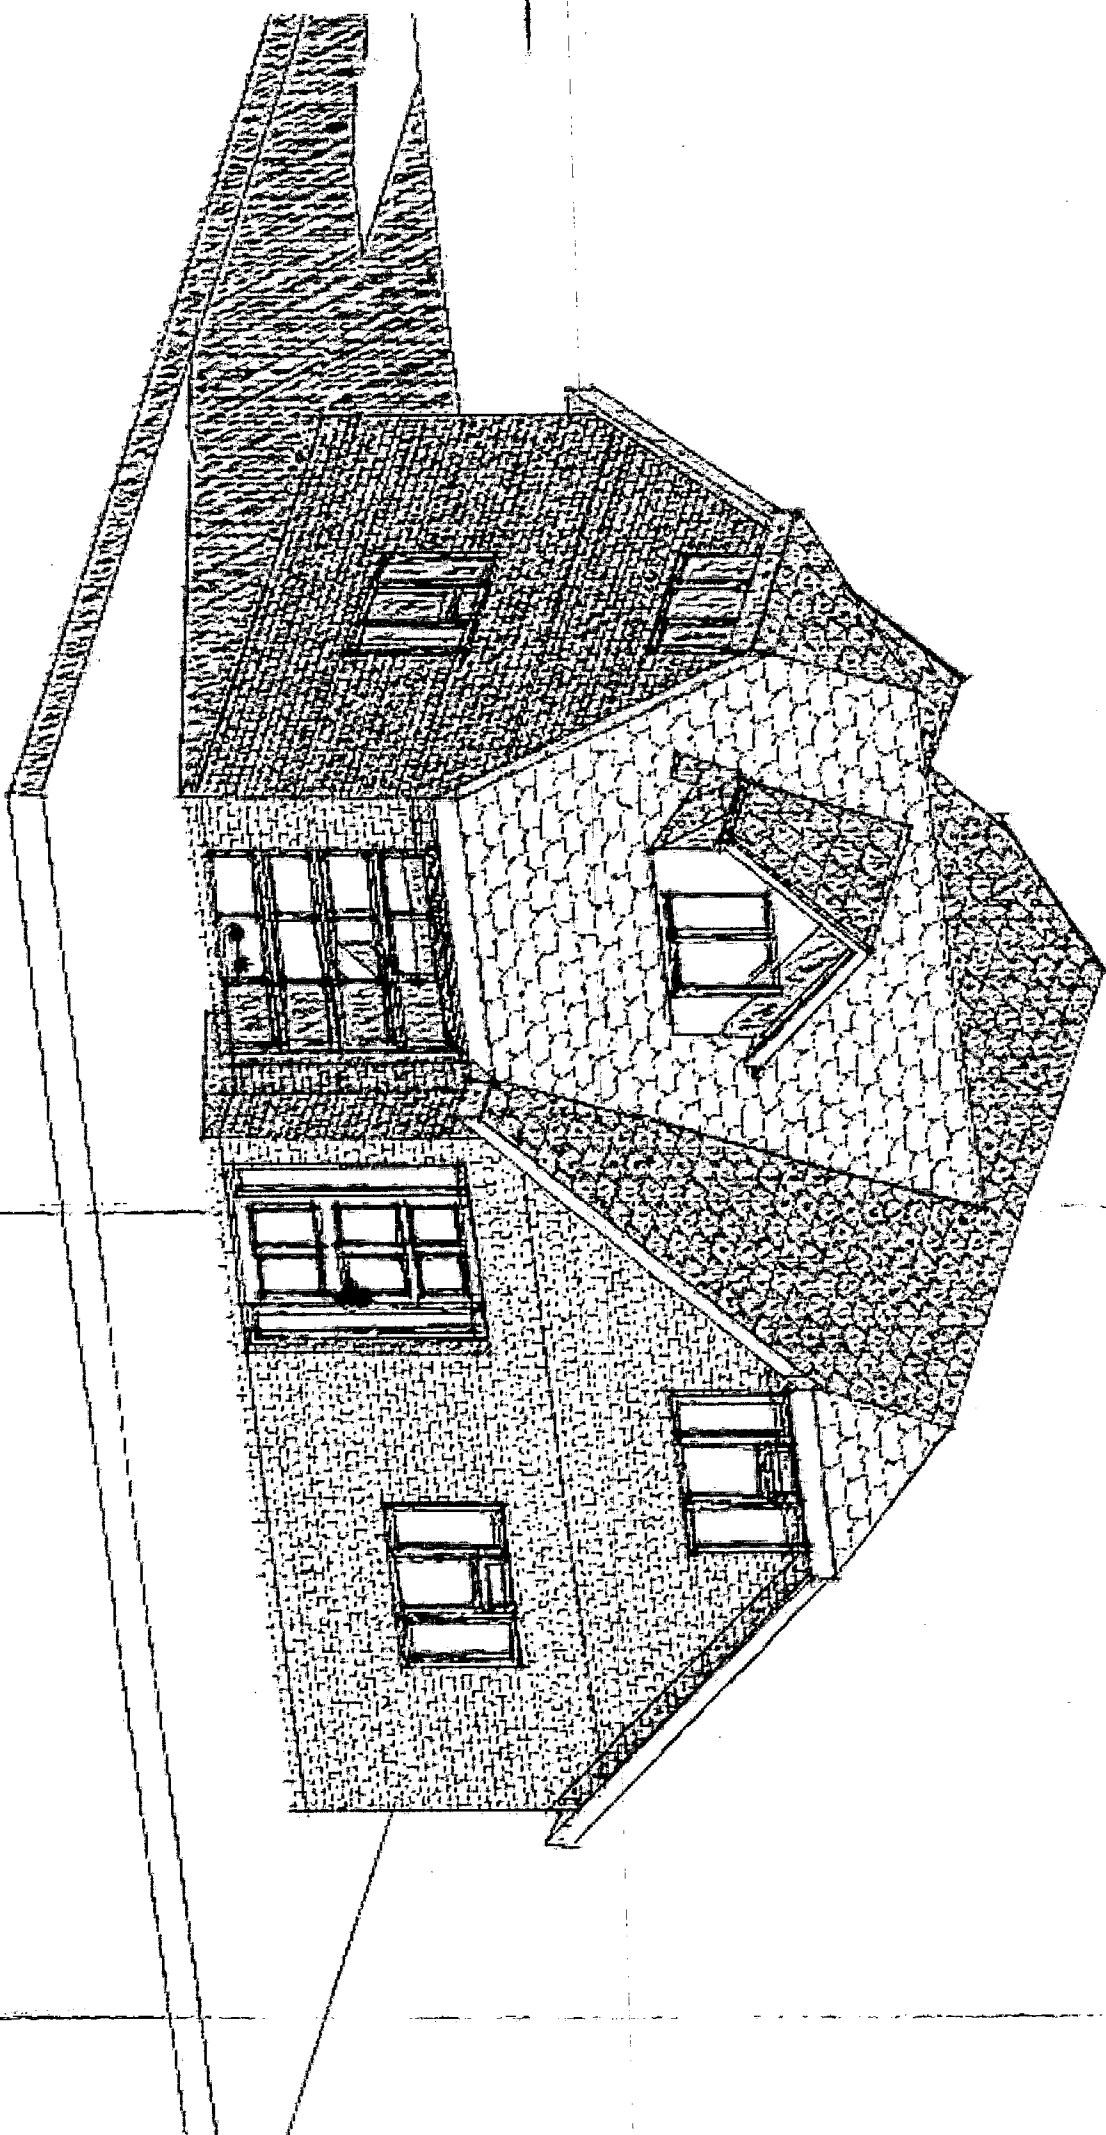

ARUN DISTRICT COUNCIL			
No.	FG	172	01
Received			

Do not scale from this drawing except
for Planning Purposes
All dimensions to be checked on site

JOB TITLE				
Land at 5 & 6 Langbury Close, Ferring				
CLIENT				
S Musgrove & P Waymark				
DRAWING TITLE				
Perspective				
SCALE	DATE	DRAWN	DRAWING NO	REV
1:100	Aug 07	AF	07303/04	

	
Chartered Surveyors - Town Planning	
Norton Studio School Lane Arun	
West Sussex BN18 9DR	
tel 01903 885444 fax 01903 883111 e-mail: mail@andrewfuller.co.uk	
	