
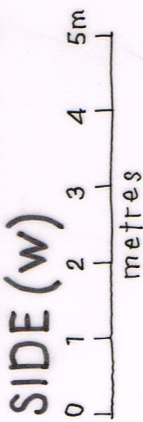




PROPOSED ELEVATIONS 1:100@A3

ARUN DISTRICT COUNCIL FG/172/17/HH

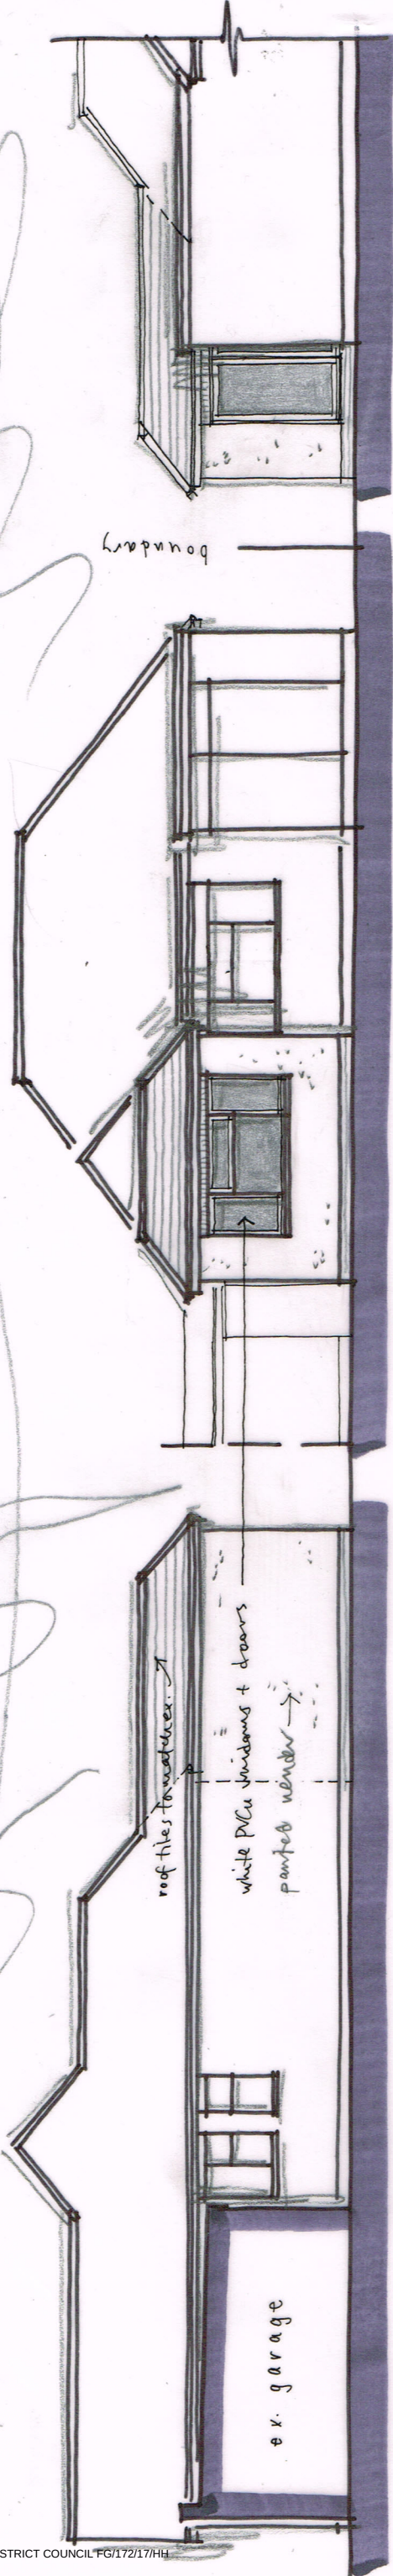

REAR

SIDE (e)

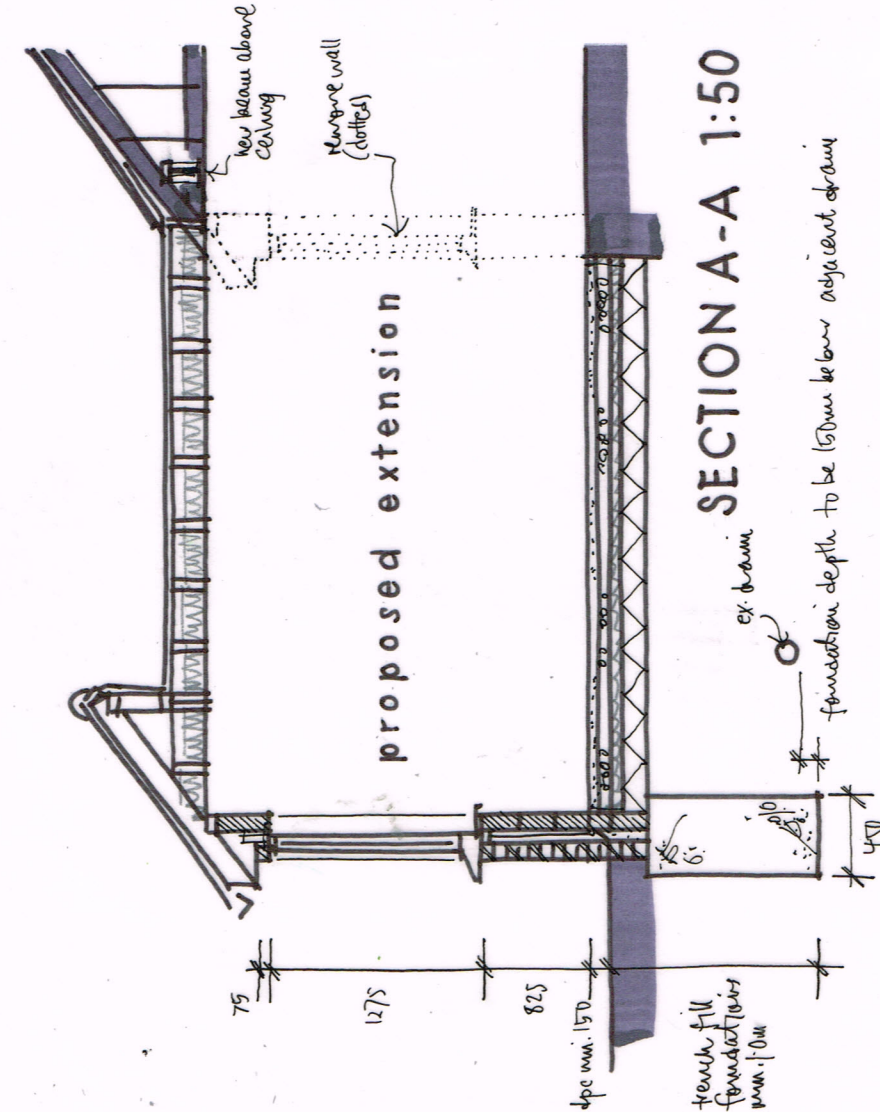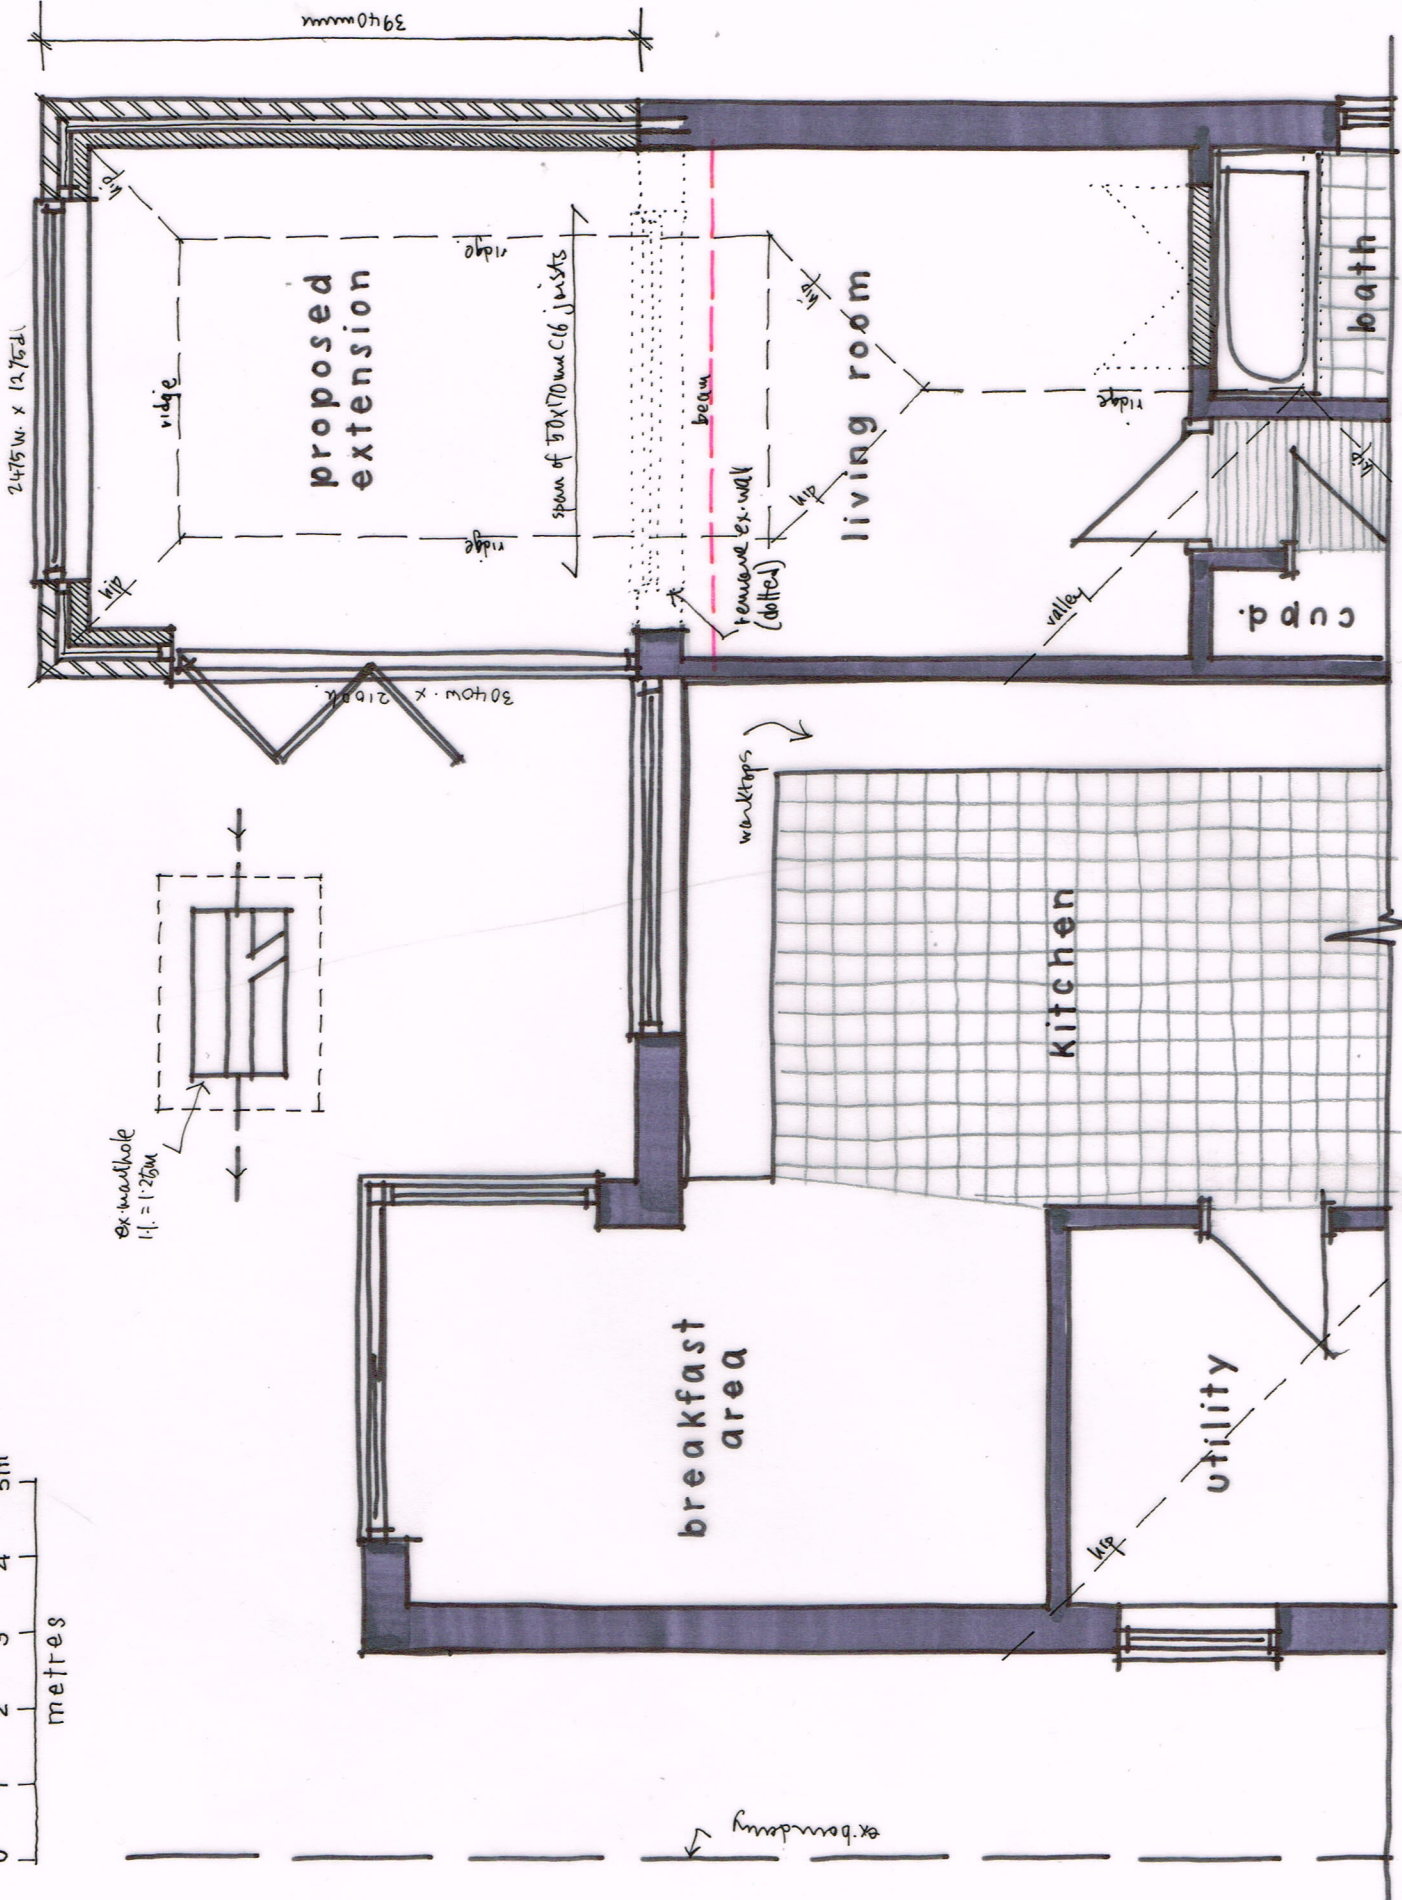

SECTION A-A 1:50

Wayne Gander MCIAT
Architectural Technologist
98 Durrington Lane
Worthing
West Sussex BN13 2RQ
Tel. 01903 694817

Rev A - materials updates 3/11/17

GROUND FLOOR PLAN 1:50

5 SARK GARDENS, FERRING

Proposals 02 A

Sept 2017