





SIDE (W) ELEVATION 1:100 @ A3


REAR

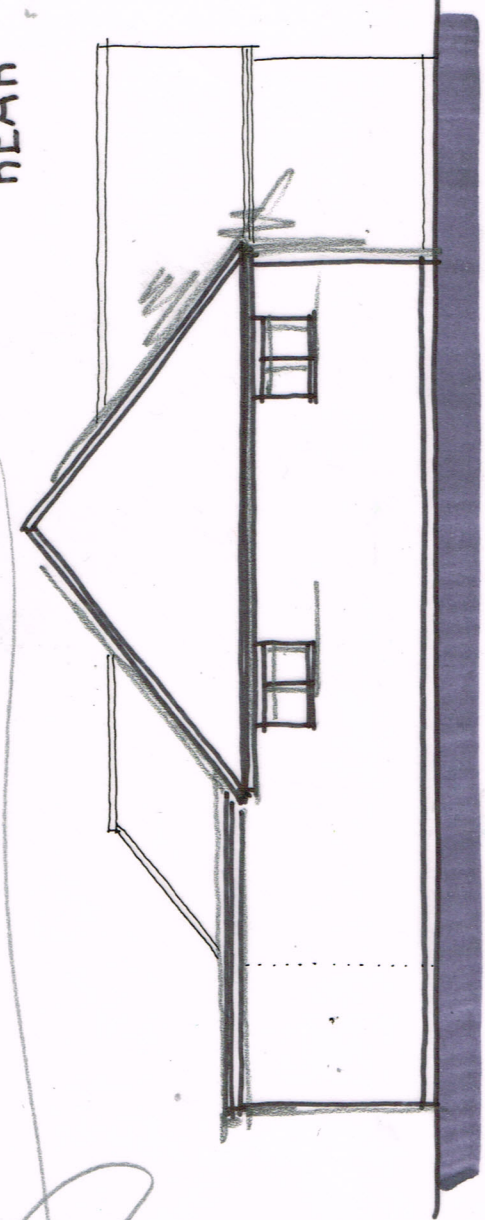


SIDE (e)

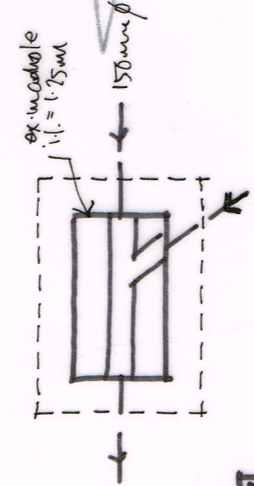

Wayne Gander MCIAT
Architectural Technologist
98 Durrington Lane
Worthing
West Sussex BN13 2RQ
Tel. 01903 694817

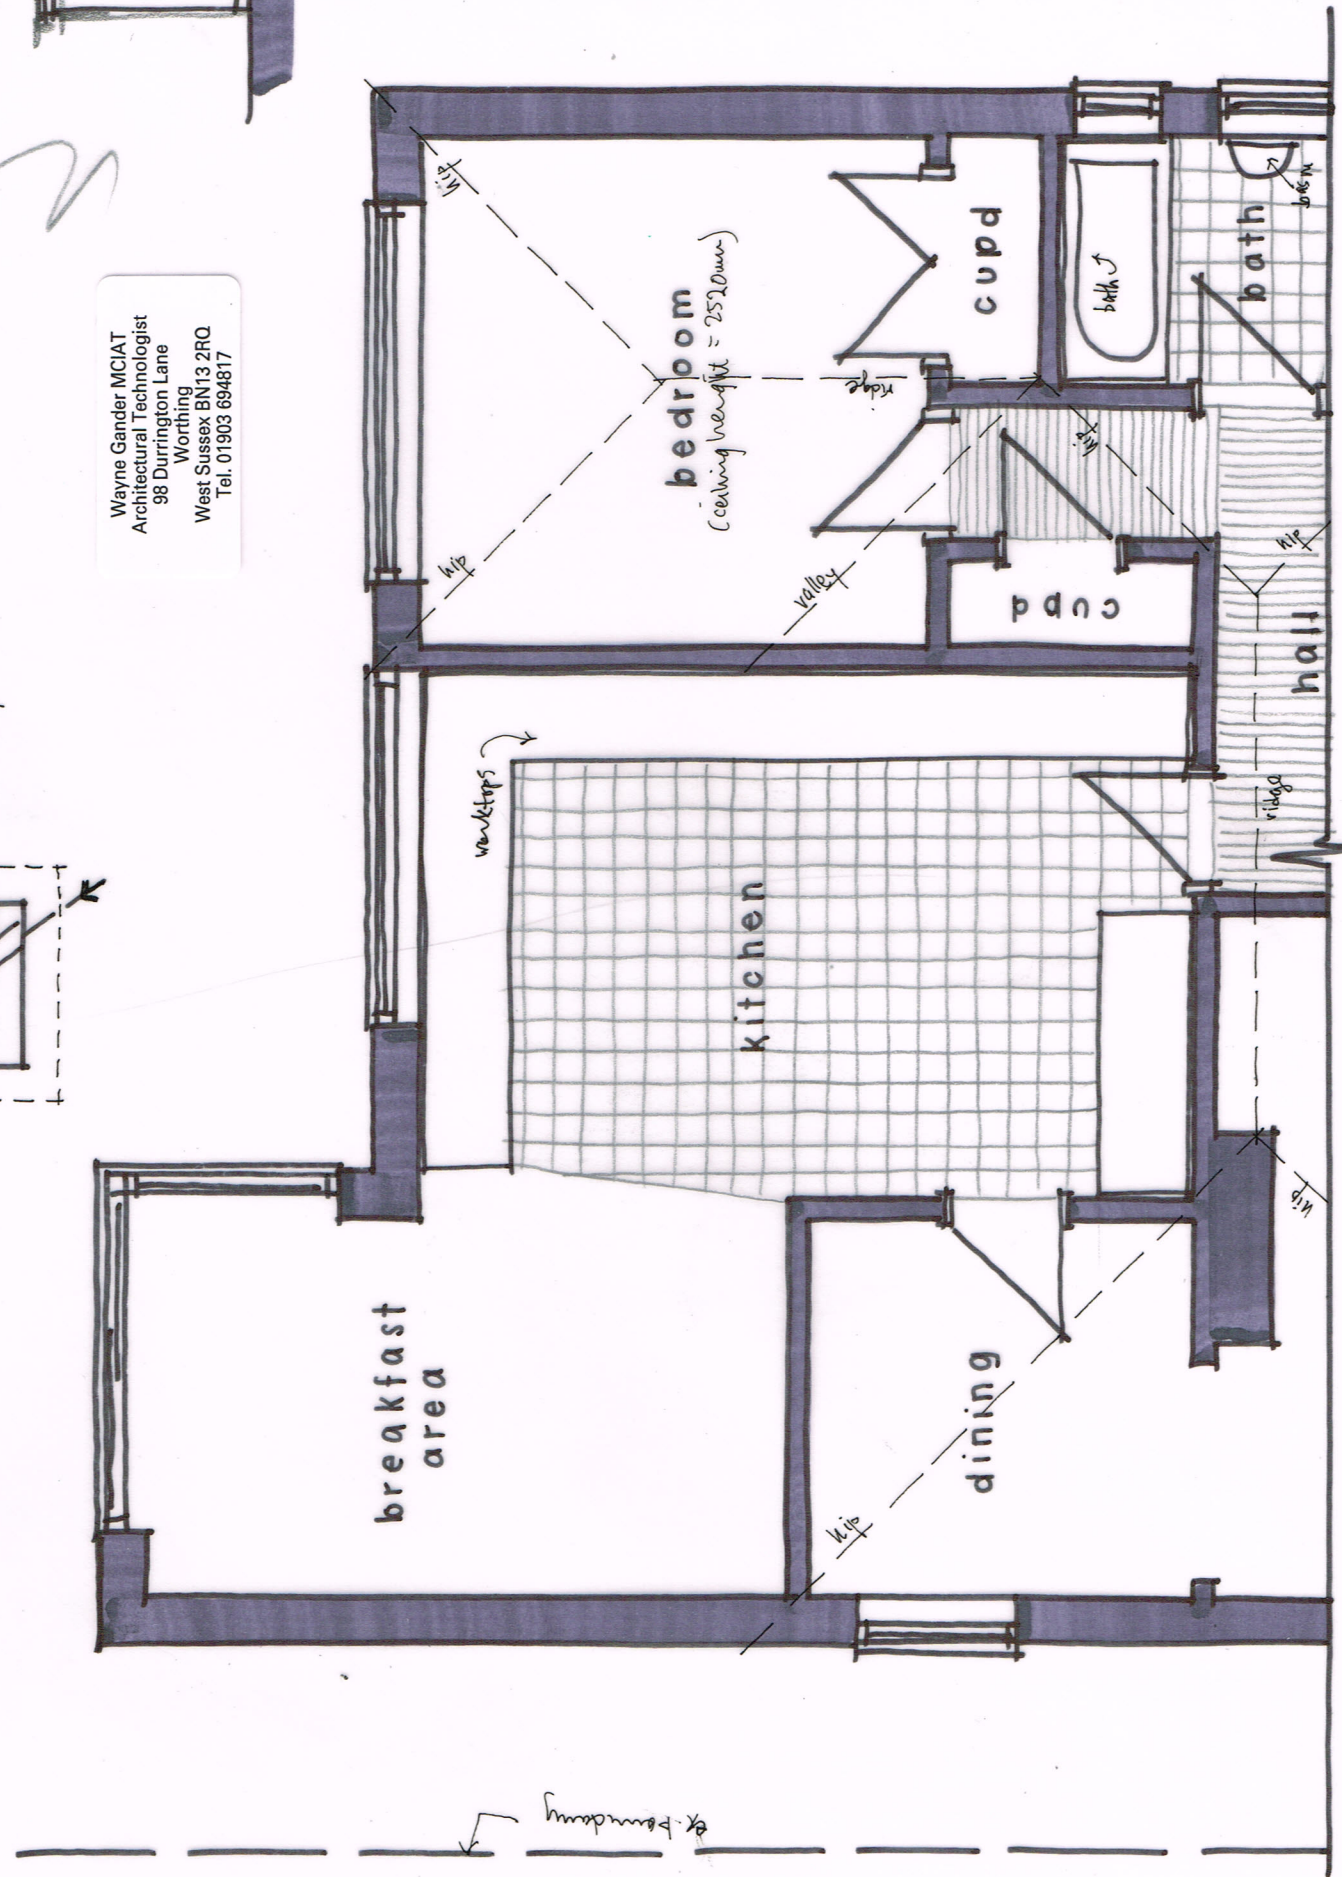

GROUND FLOOR PLAN 1:50

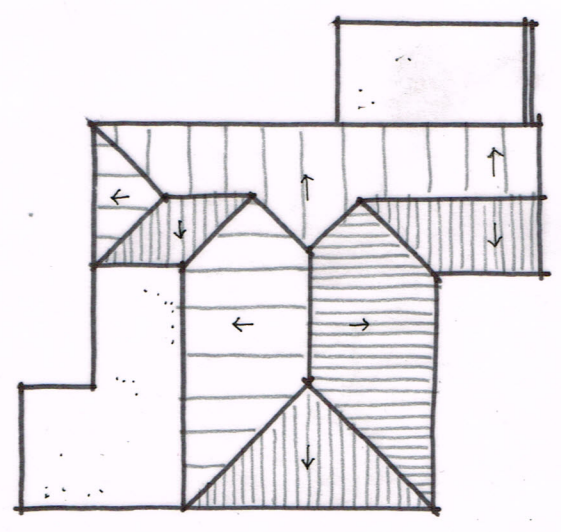

ROOF PLAN 1:200