



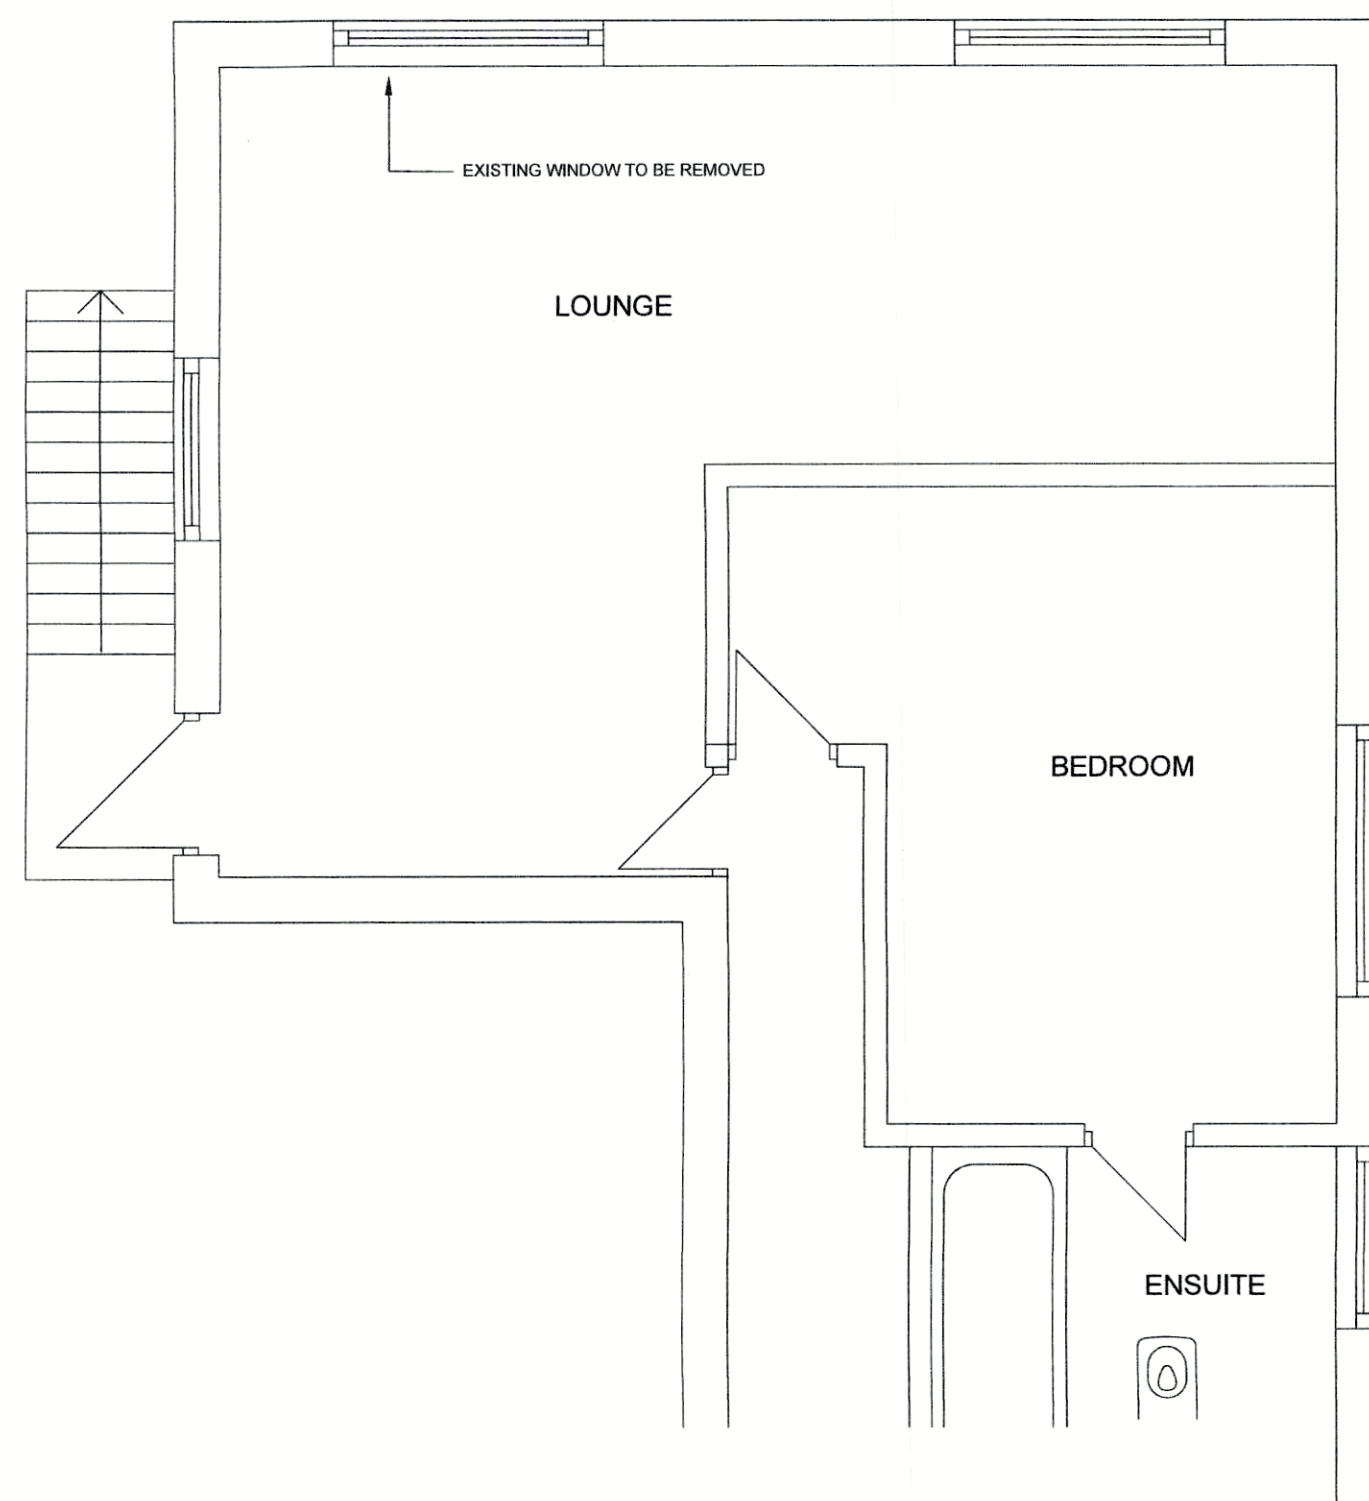


EXISTING PLAN SCALE 1:50

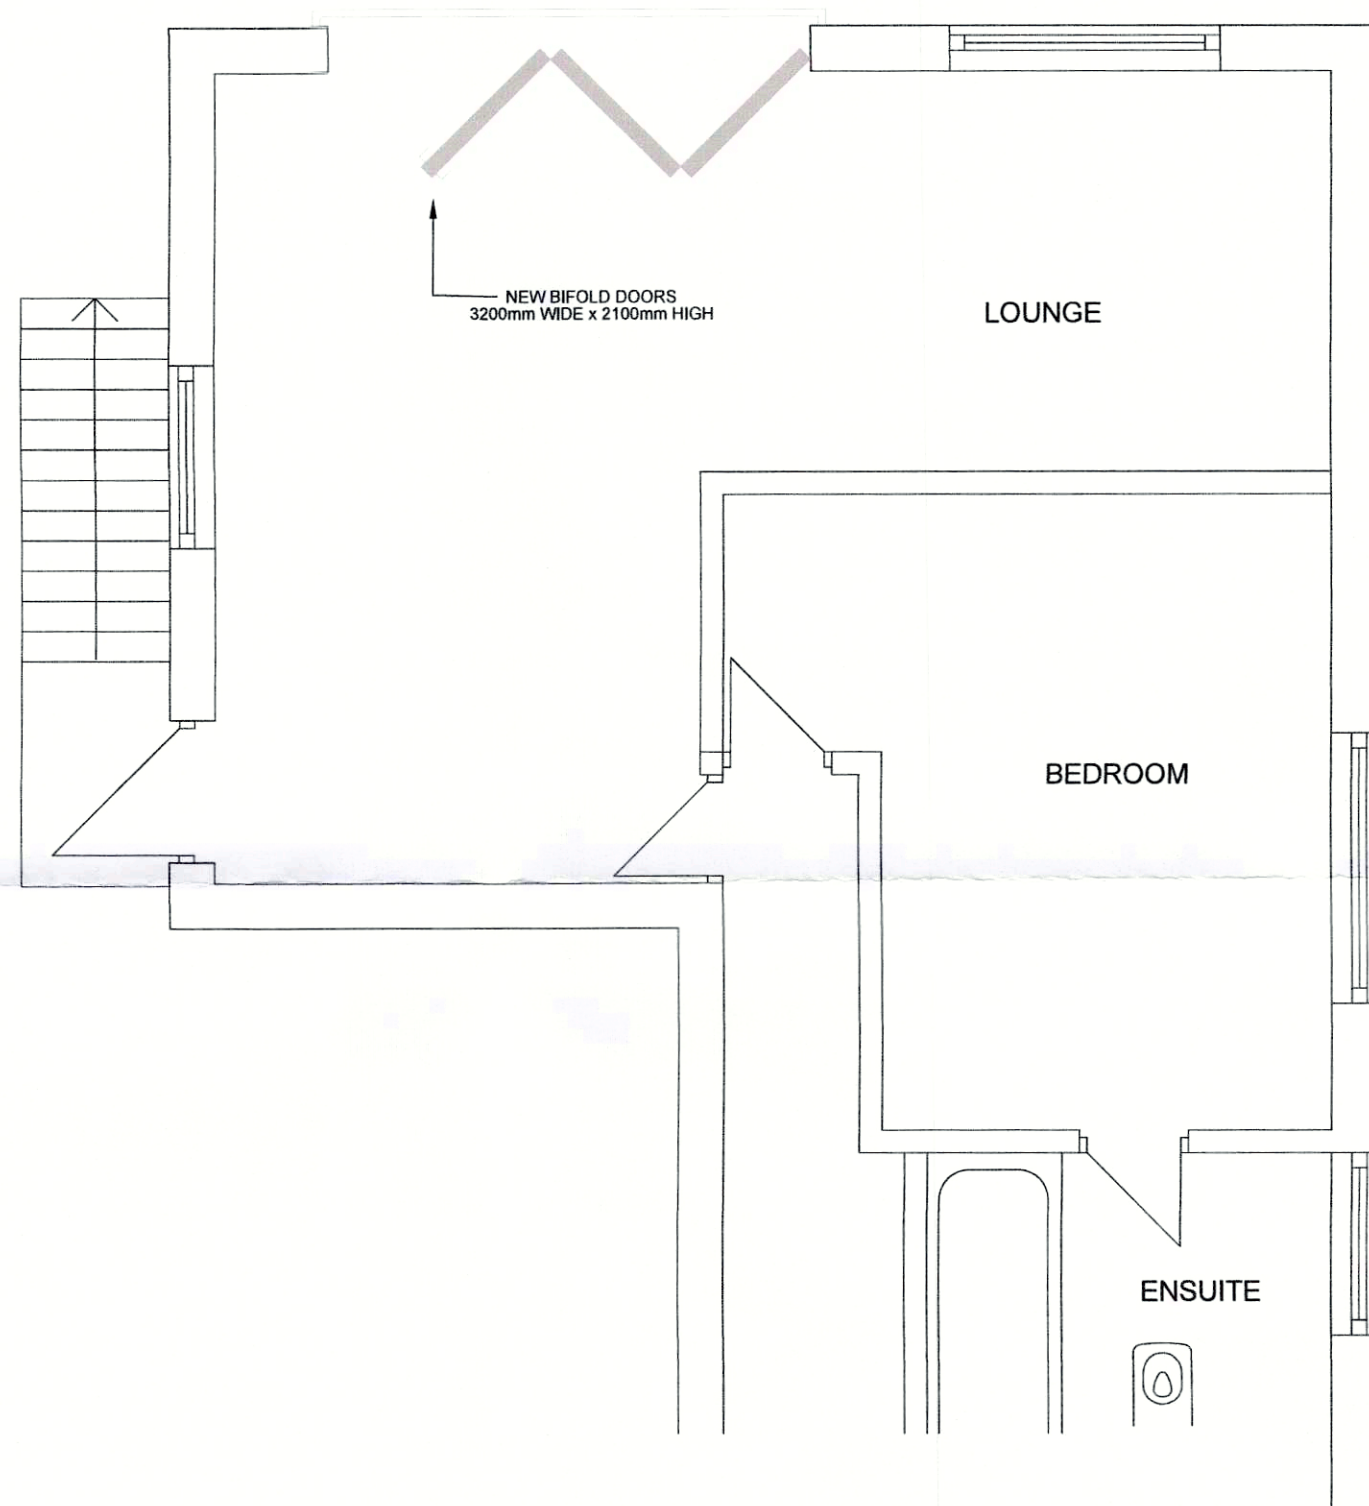


PROPOSED PLAN SCALE 1:50




EXISTING ELEVATION SCALE 1:50

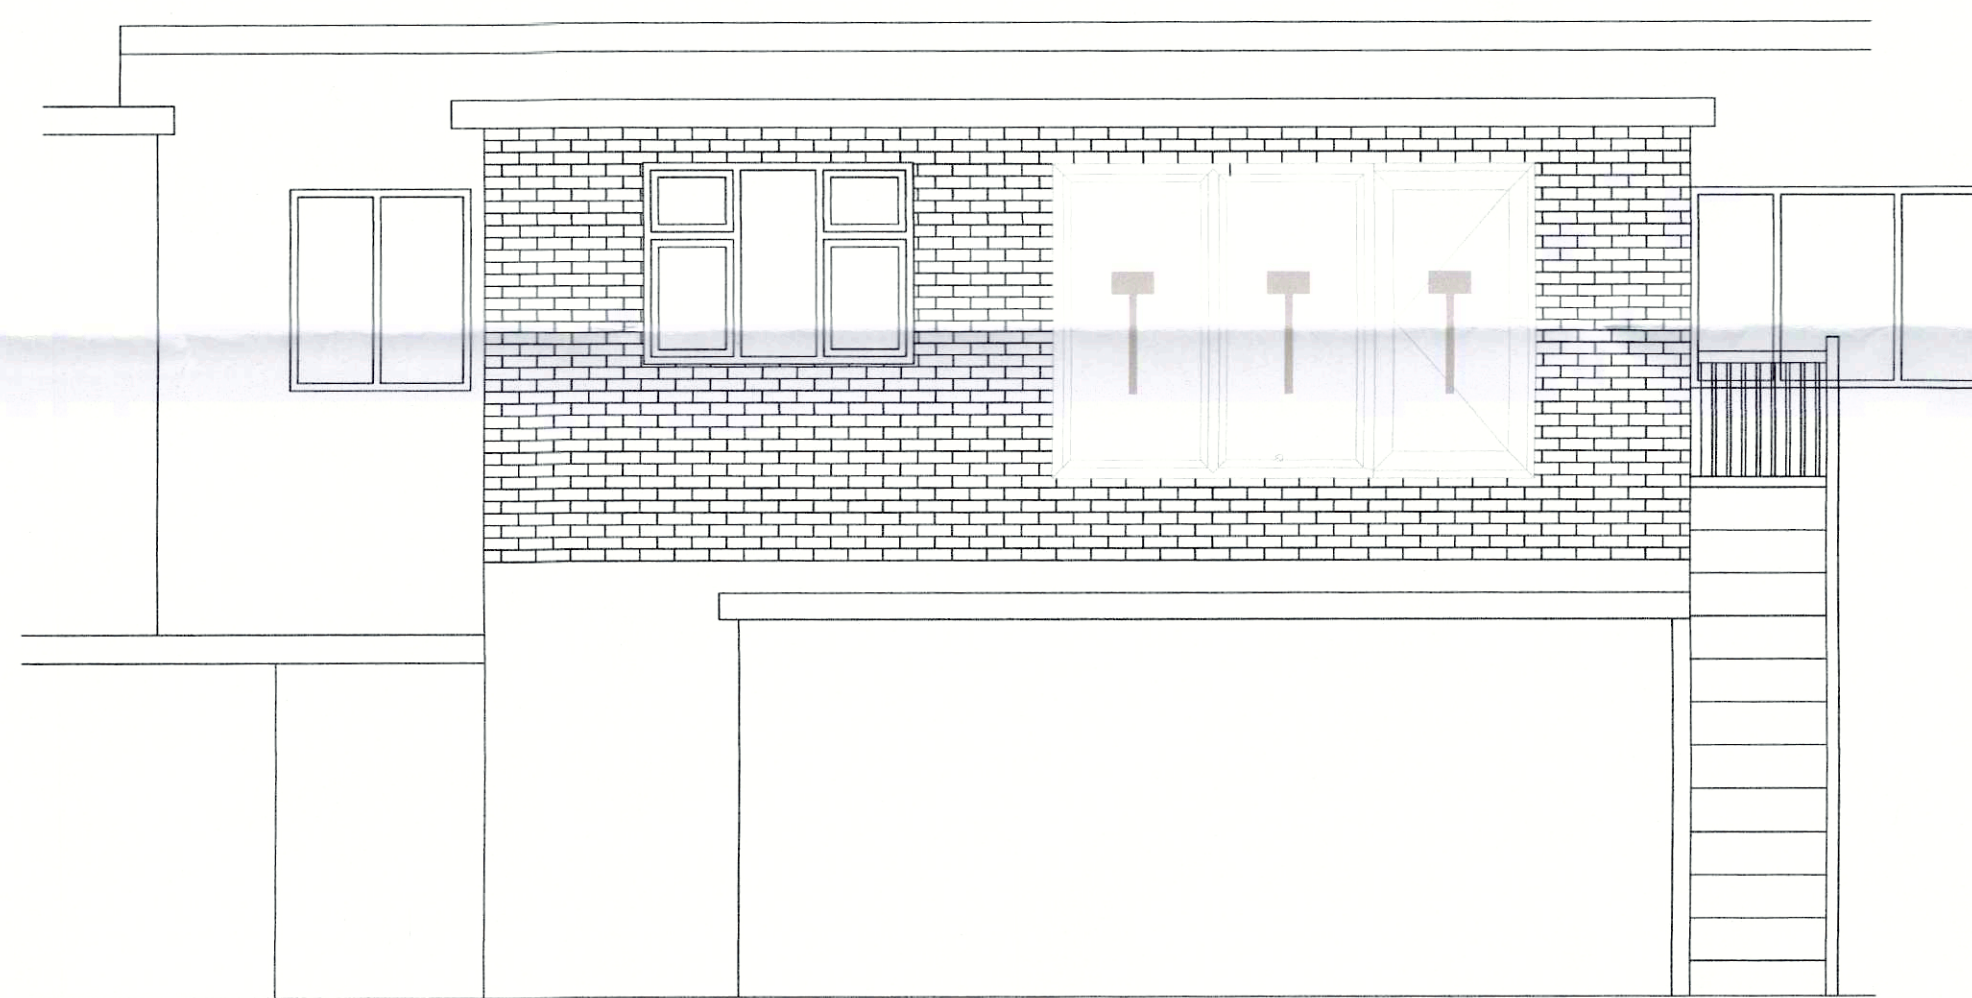

PROPOSED ELEVATION SCALE 1:50

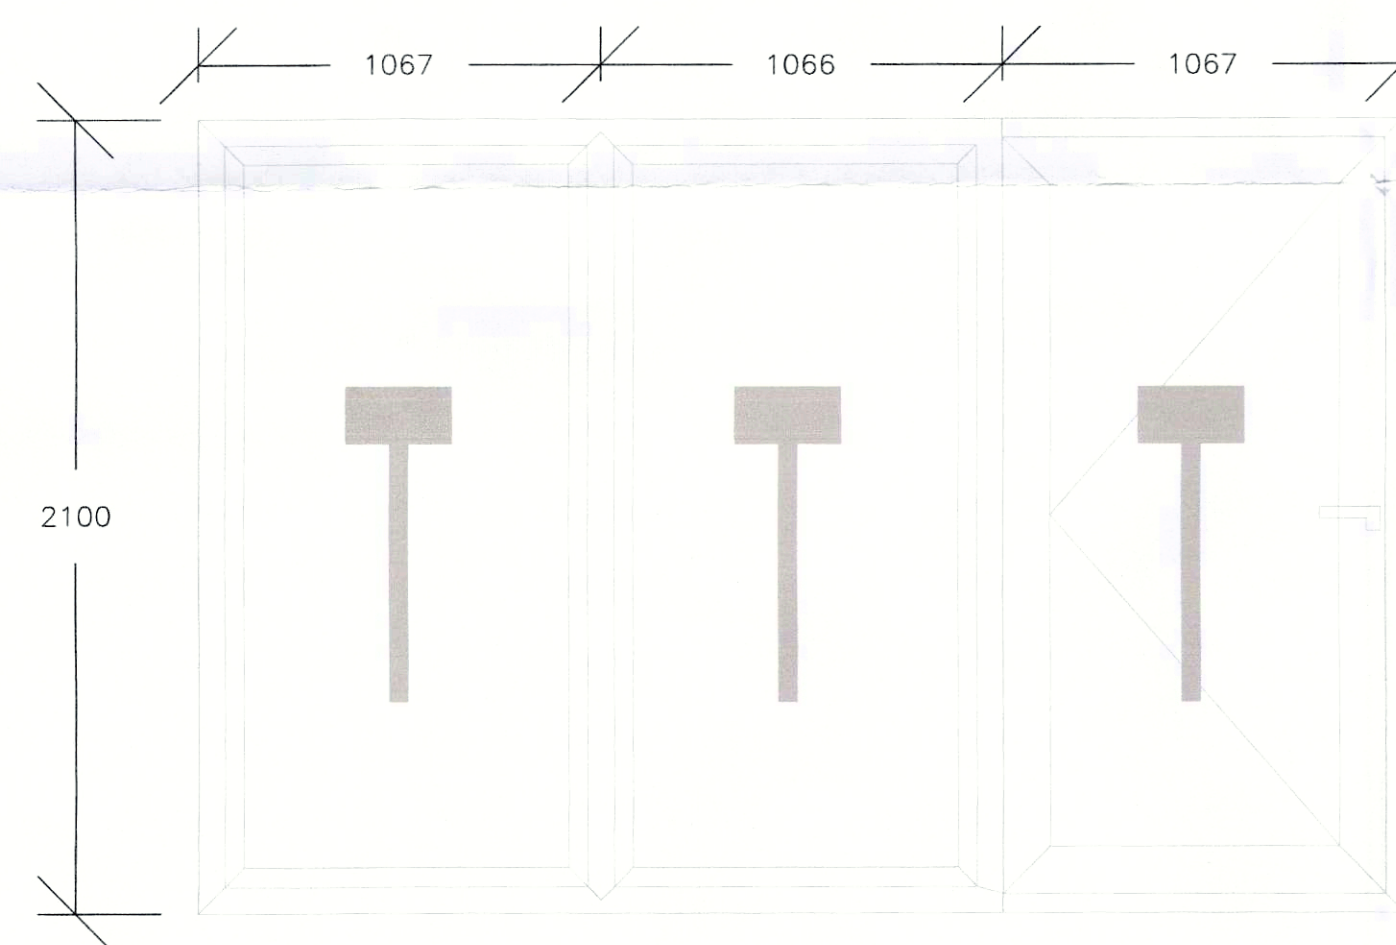

PROPOSED LOUNGE BIFOLD DOORS
3200mm WIDE x 2100mm HIGH - SCALE 1:20

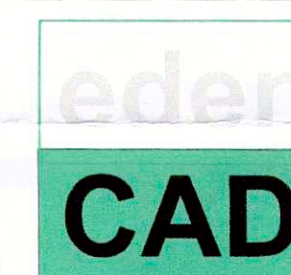

TELEPHONE: 07885 967133
FACSIMILE: 01903 535777
E-MAIL: info@edencad.co.uk

27 DOWNVIEW ROAD
WORTHING
BN11 4QP

Client:
JANE ANDREWS

Project:
1ST FLOOR FLAT, 9 OCEAN PARADE
FERRINGHAM LANE, FERRING
WEST SUSSEX BN12 5QG

Title:
PROPOSED BIFOLD DOORS

Scales	Date	Engineer	Checked
AS STATED @ A1	NOV '18	MS	-

Drawing Number	Rev
001	-