



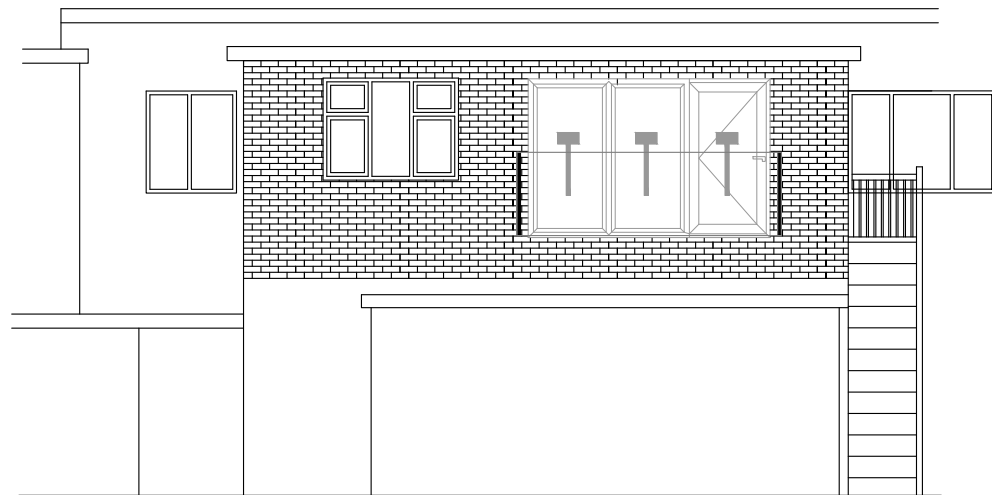

PROPOSED ELEVATION SCALE 1:100

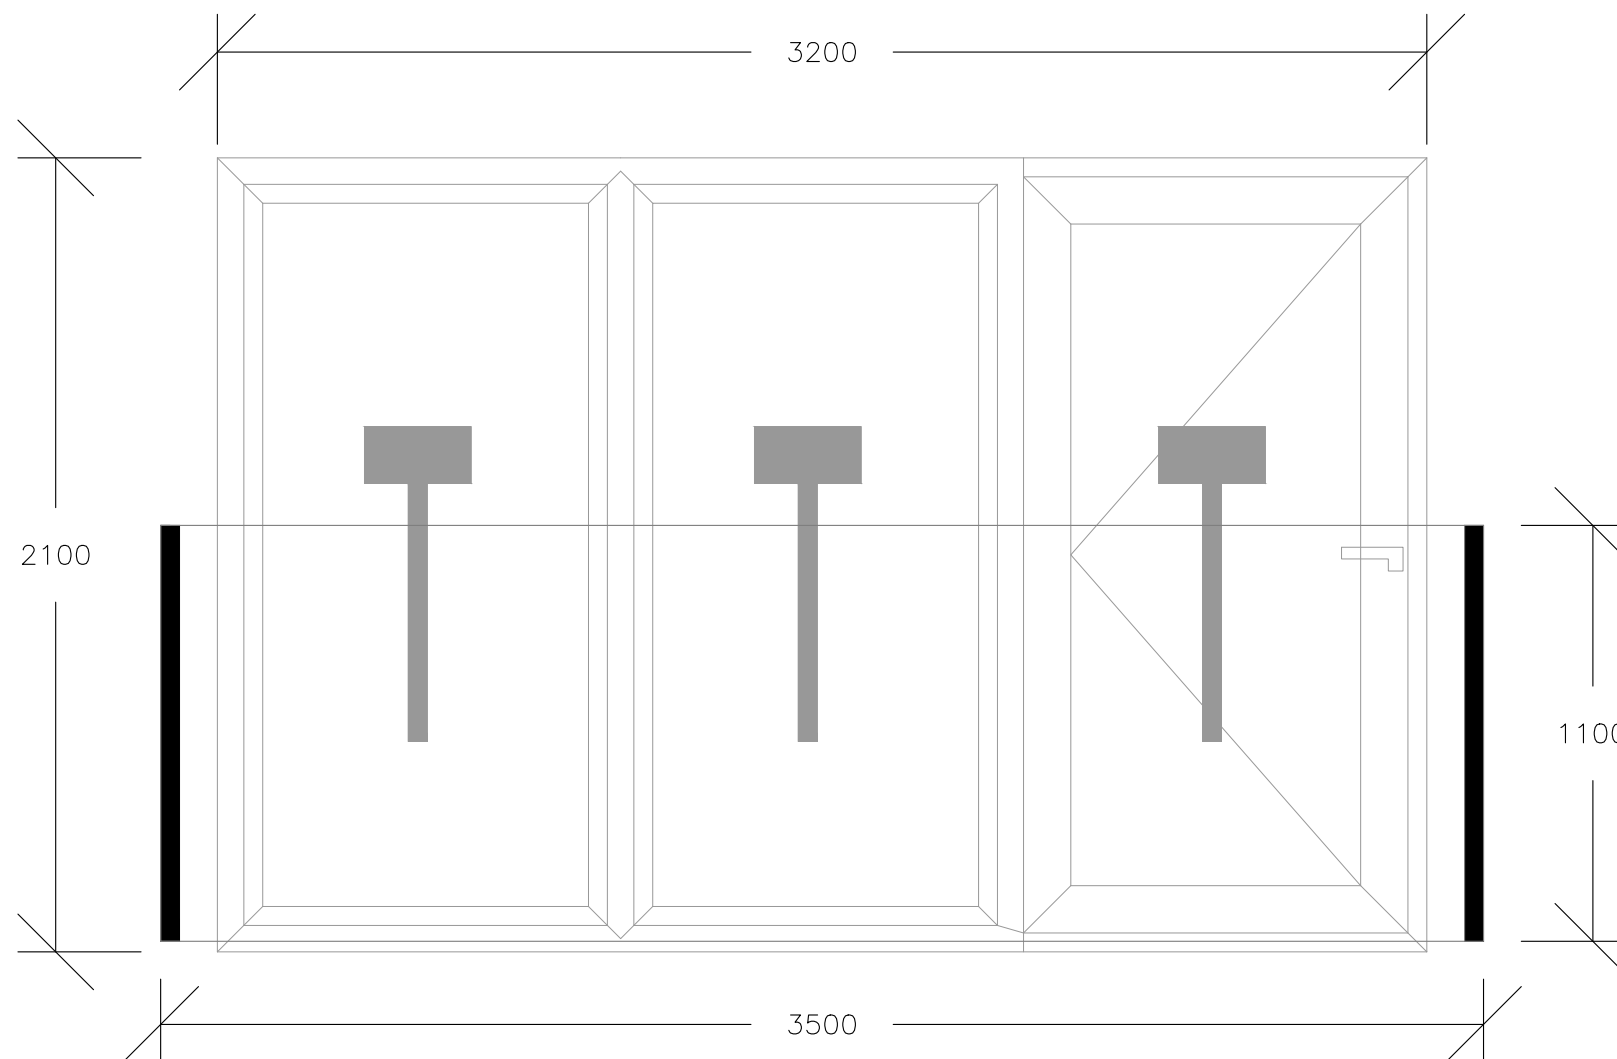

PROPOSED JULIETTE BALCONY
3500mm WIDE x 1100mm HIGH - SCALE 1:20



TELEPHONE: 07885 967133
FACSIMILE: 01903 535777
E-MAIL: info@edencad.co.uk

27 DOWNVIEW ROAD
WORTHING
BN11 4QP

Client			
JANE ANDREWS			
Project			
1ST FLOOR FLAT, 9 OCEAN PARADE FERRINGHAM LANE, FERRING WEST SUSSEX BN12 5QG			
Title			
PROPOSED JULIETTE BALCONY			
Scales	Date	Engineer	Checked
1:20, 1:100 @ A3	DEC '18	MS	-
Drawing Number			Rev
003			-