


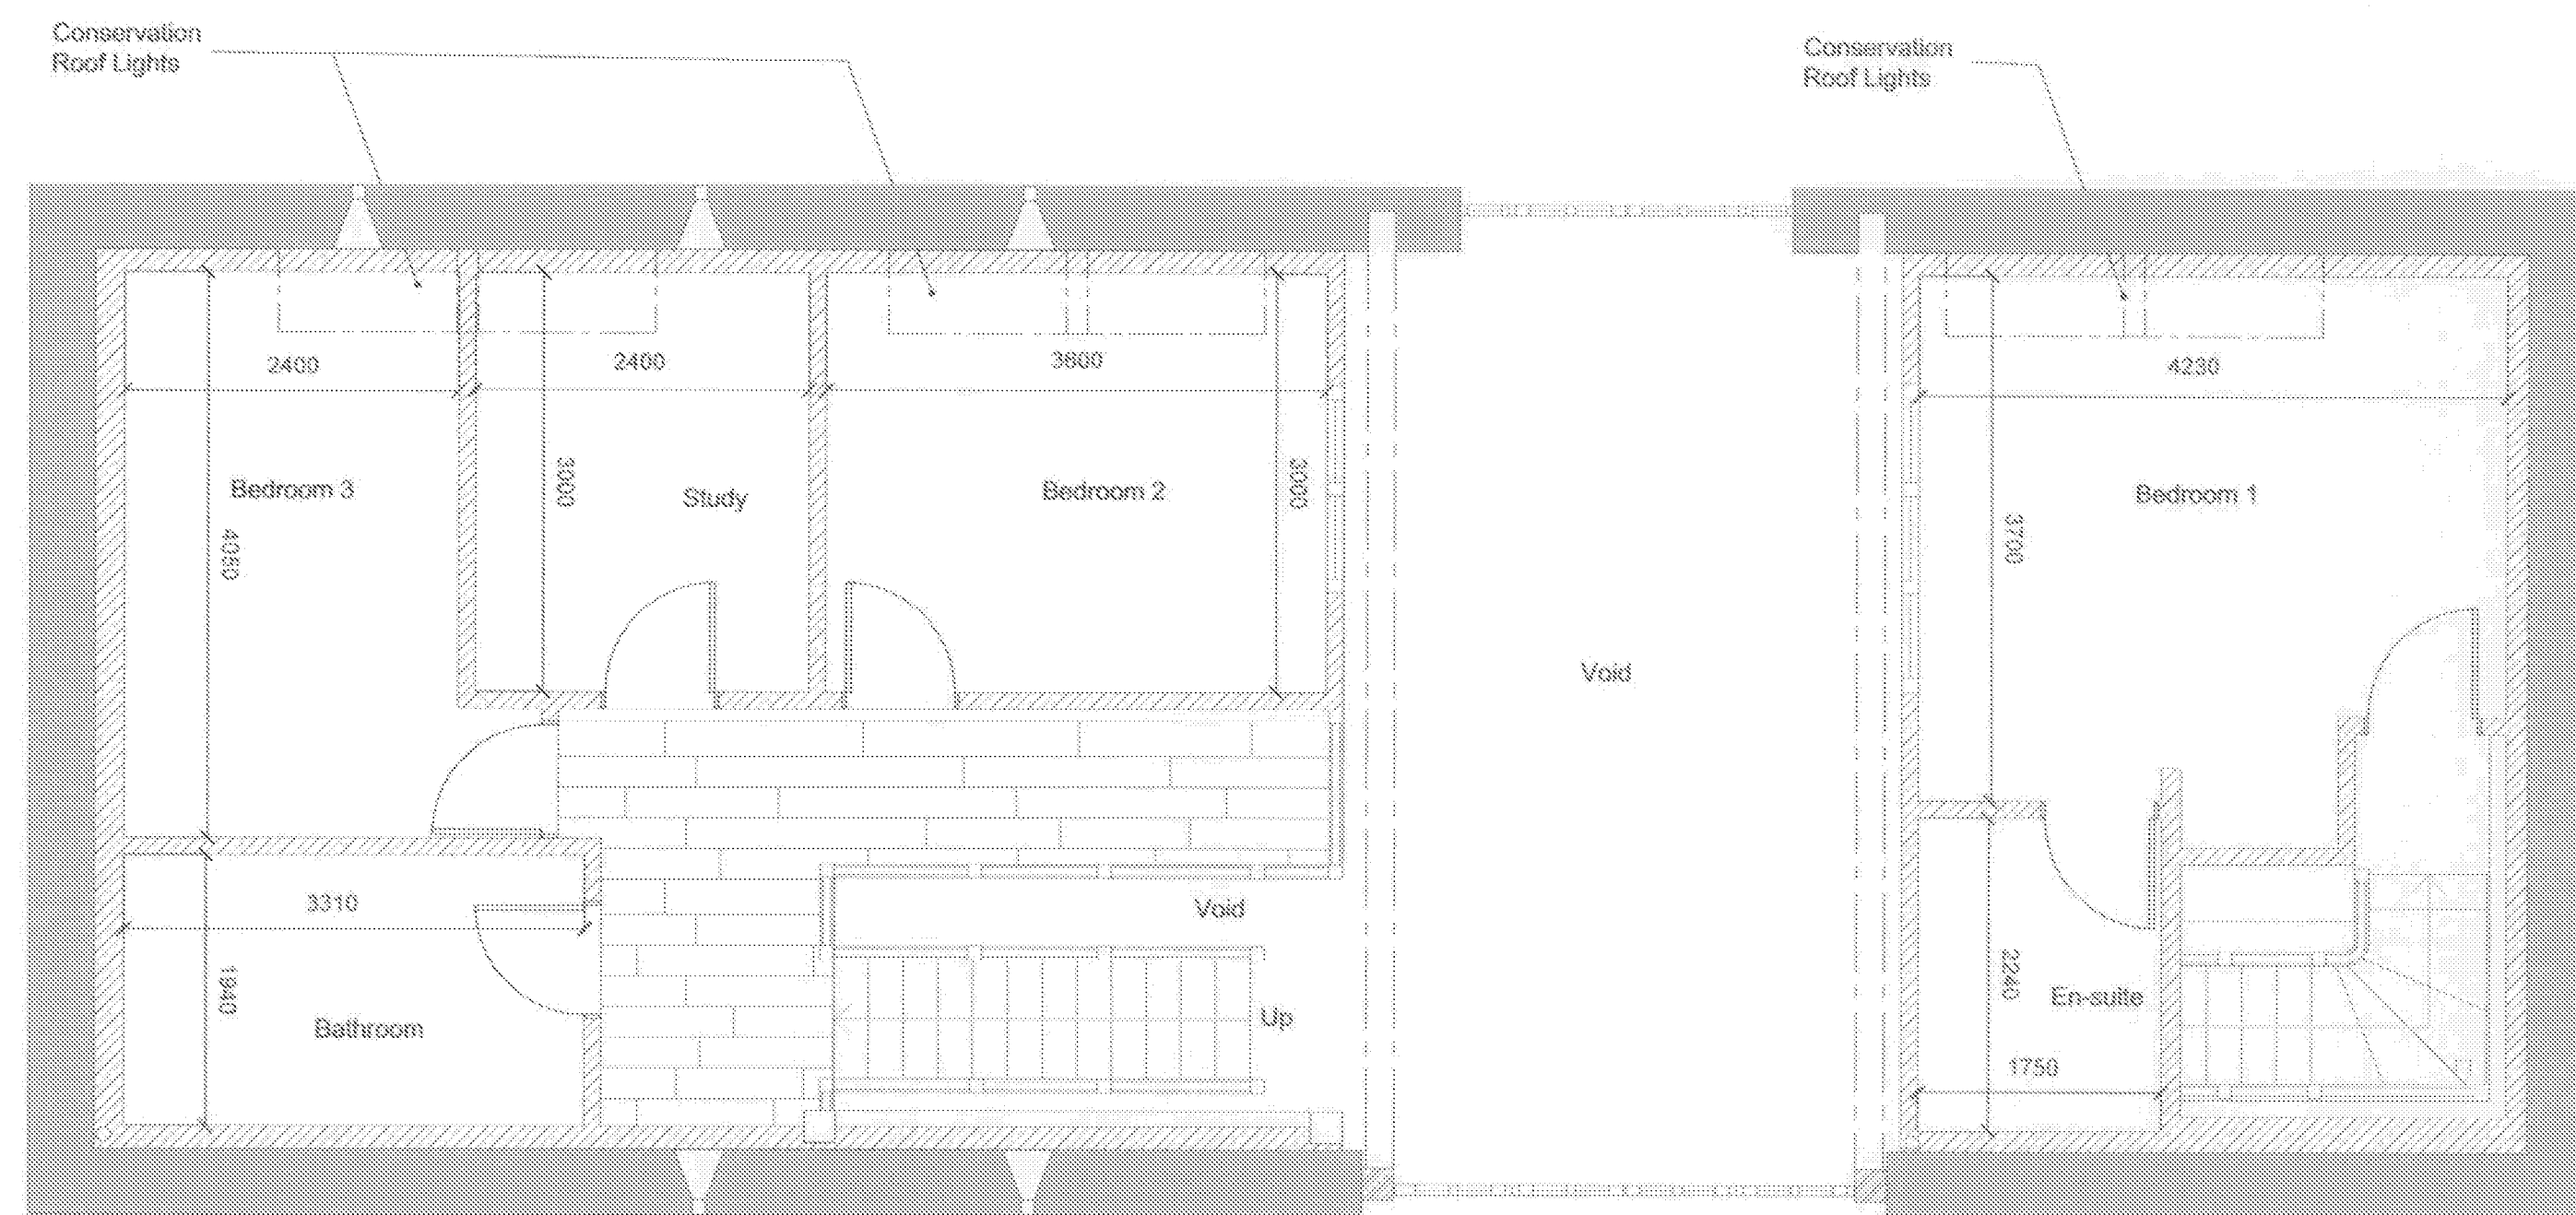


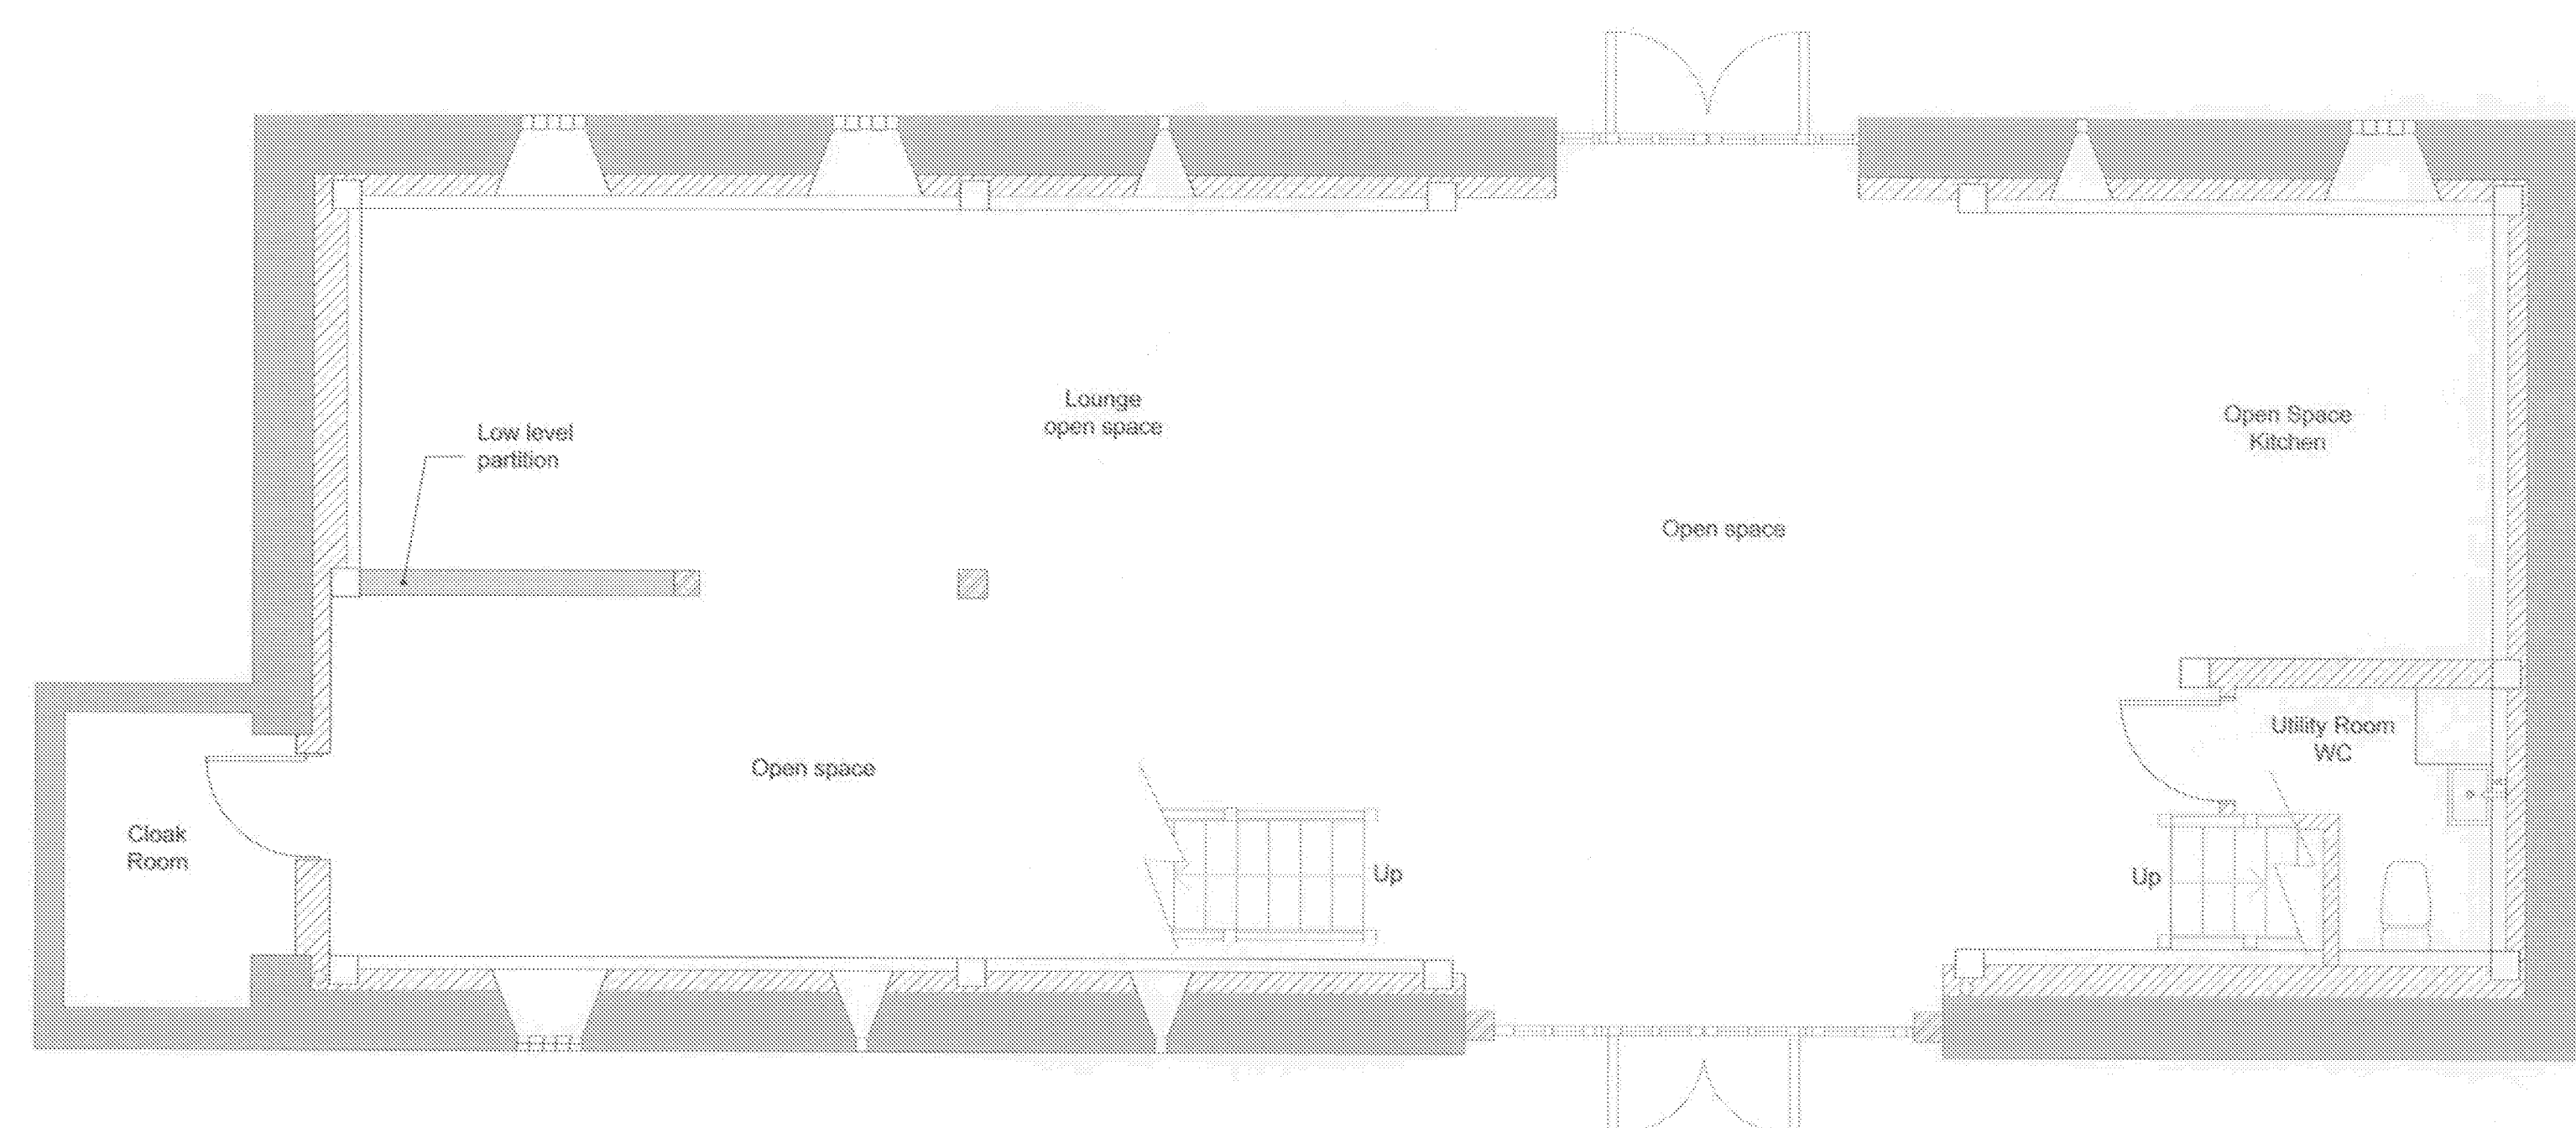

Proposed First Floor

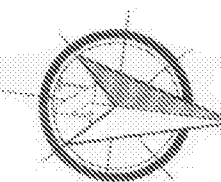

Proposed Ground Floor

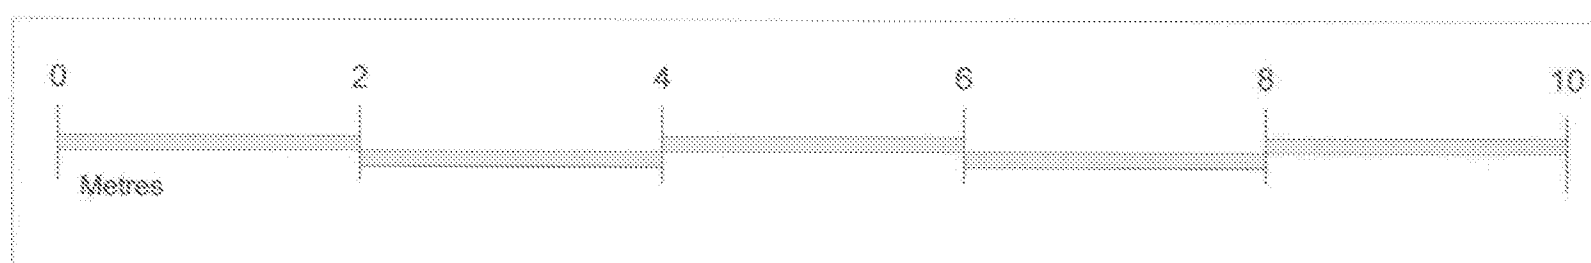

NOTES :

DATE	REV.	COMMENTS
16-12-12	A	Issued for Planning
29-01-13	B	First Floor fenestration revised

PLANNING
ISSUE

febo
designs

1 Foxcombe - South Haring - Petersfield GU24 5PL
tel: 01730 82 66 80
email: febo@febo.co.uk

Bolrush Developments - The Old Barn - Ferring

The Old Barn - Proposed Ground & First Floor - Plan GA

DRAWING NO.	DRAWN	SCALE	DATE	REV.
3214-021	AF	1:50	Jan/13	B

This scheme is subject to town planning and all other necessary consents. Dimensions, areas and levels where given are only approximate and subject to site survey. All dimensions are to be checked on site. Any discrepancies are to be reported to the architect/supervising officer before work commences. Figured dimensions only are to be taken from this drawing. This drawing is to be read in conjunction with all relevant consultants' and/or specialists' drawings/documents and any discrepancies or variations are to be notified to the architect/supervising officer before the affected work commences.