


NOTES


DO NOT SCALE OFF THIS DRAWING [EXCEPT FOR PLANNING PURPOSES]
CHECK ALL DIMENSIONS ON SITE BEFORE ANY WORK IS COMMENCED
ALL GOODS MATERIALS AND WORKMANSHIP MUST CONFORM WITH CURRENT BUILDING REGULATIONS, BRITISH STANDARDS AND CODES OF PRACTICE
COPYRIGHT OF THIS DRAWING IS RETAINED BY THE ARCHITECT AND IT MUST NOT BE REPRODUCED WITHOUT WRITTEN CONSENT

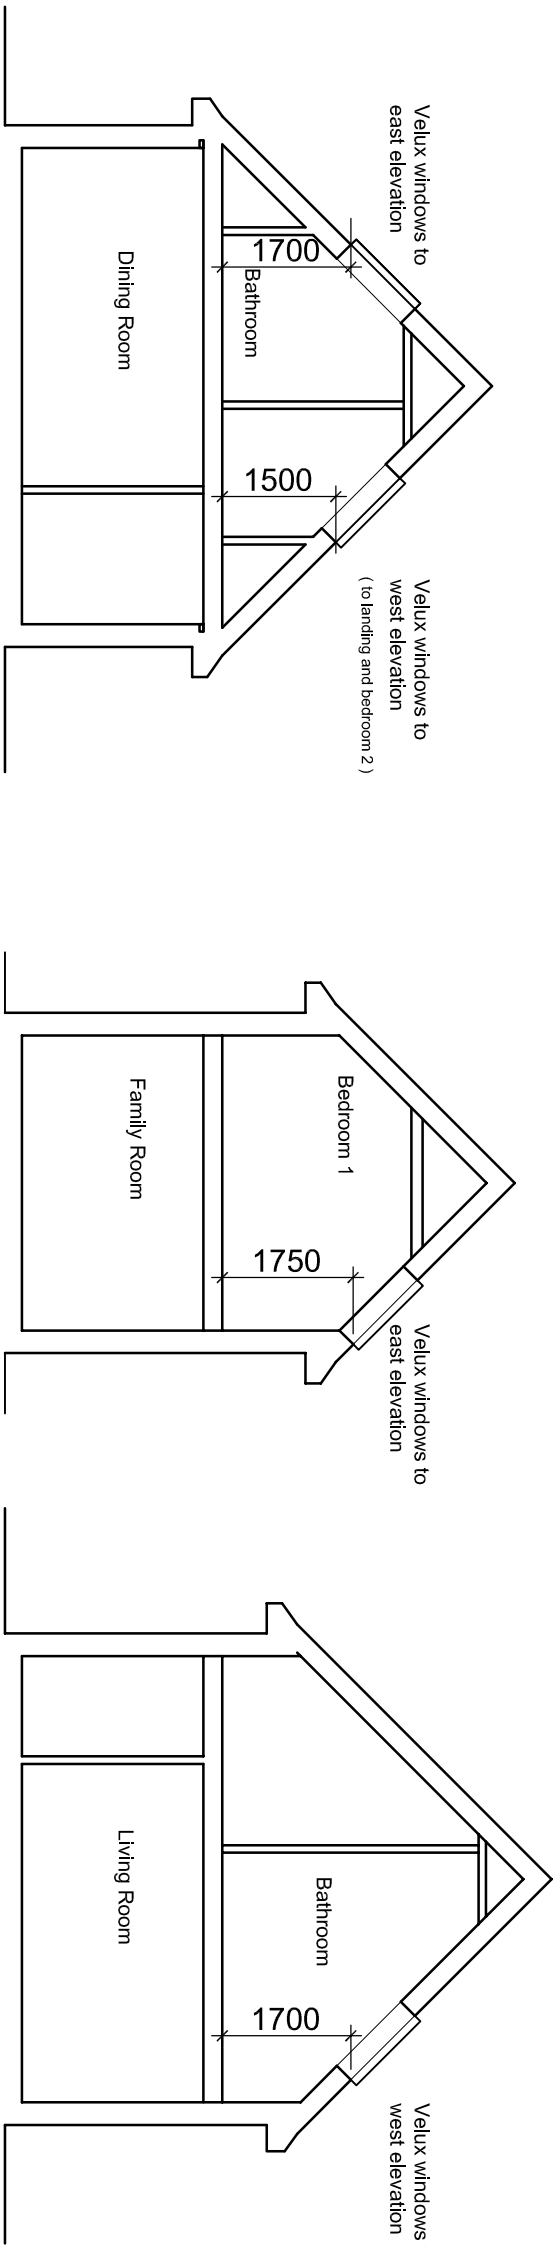


Section through Plot 1

Section through Plot 3


Section through Plot 3

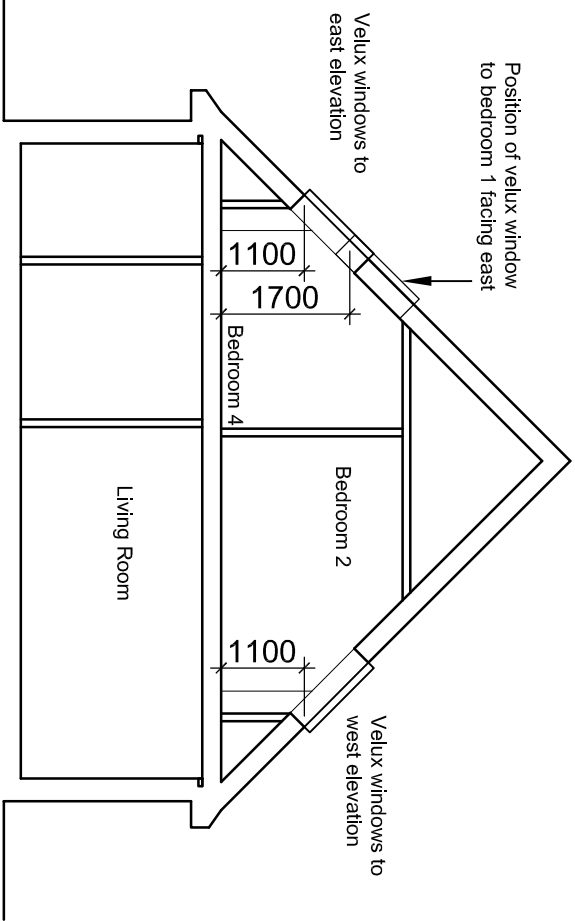

Section through Plot 4

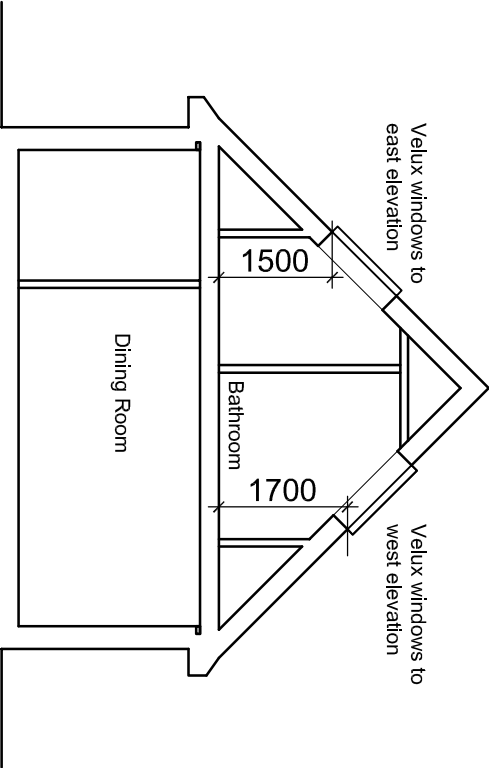

Section through Plot 5

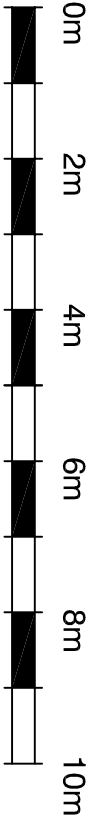

scale 1:100 @ A2



folkes architects

THE DESIGN STUDIO
34 High Street
Sharnbrook
West Sussex
BN14 2PB
t: 01903 89629
f: 01903 81966
info@folkesarchitects.co.uk

CLIENT

Oliver Designer Homes

JOB TITLE

Proposed development at
34 Sea Lane Ferring

DRAWING TITLE

Section through proposed dwelling
to show height of roof windows

DATE	SCALE	DRAWN BY	CHECKED BY
------	-------	----------	------------

April 20181:100 @ A2

GIM

JOB NO.	DRAWING NO.	REVISION
---------	-------------	----------

16872.08