

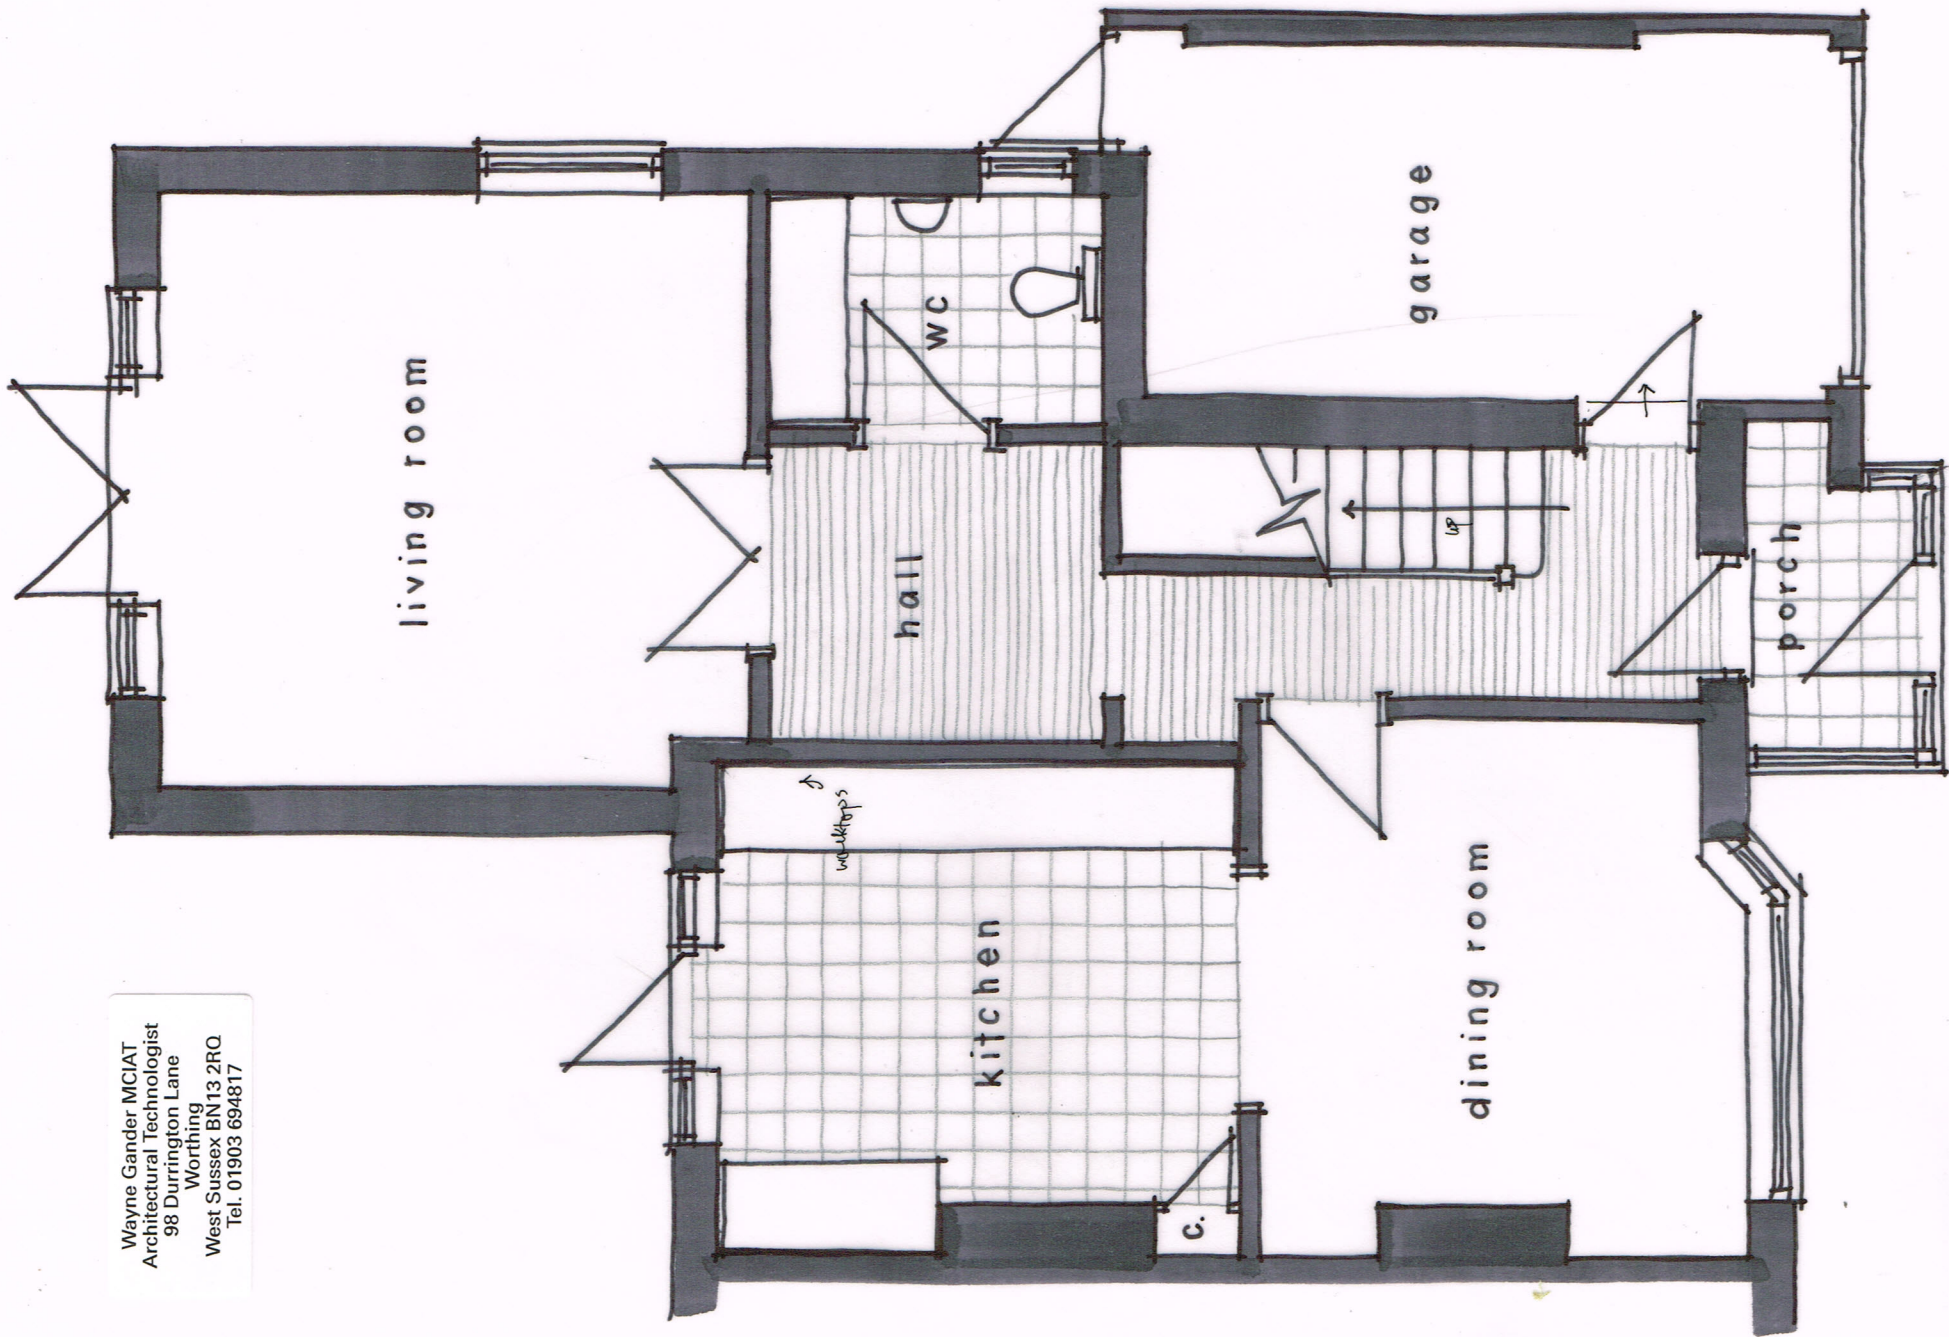


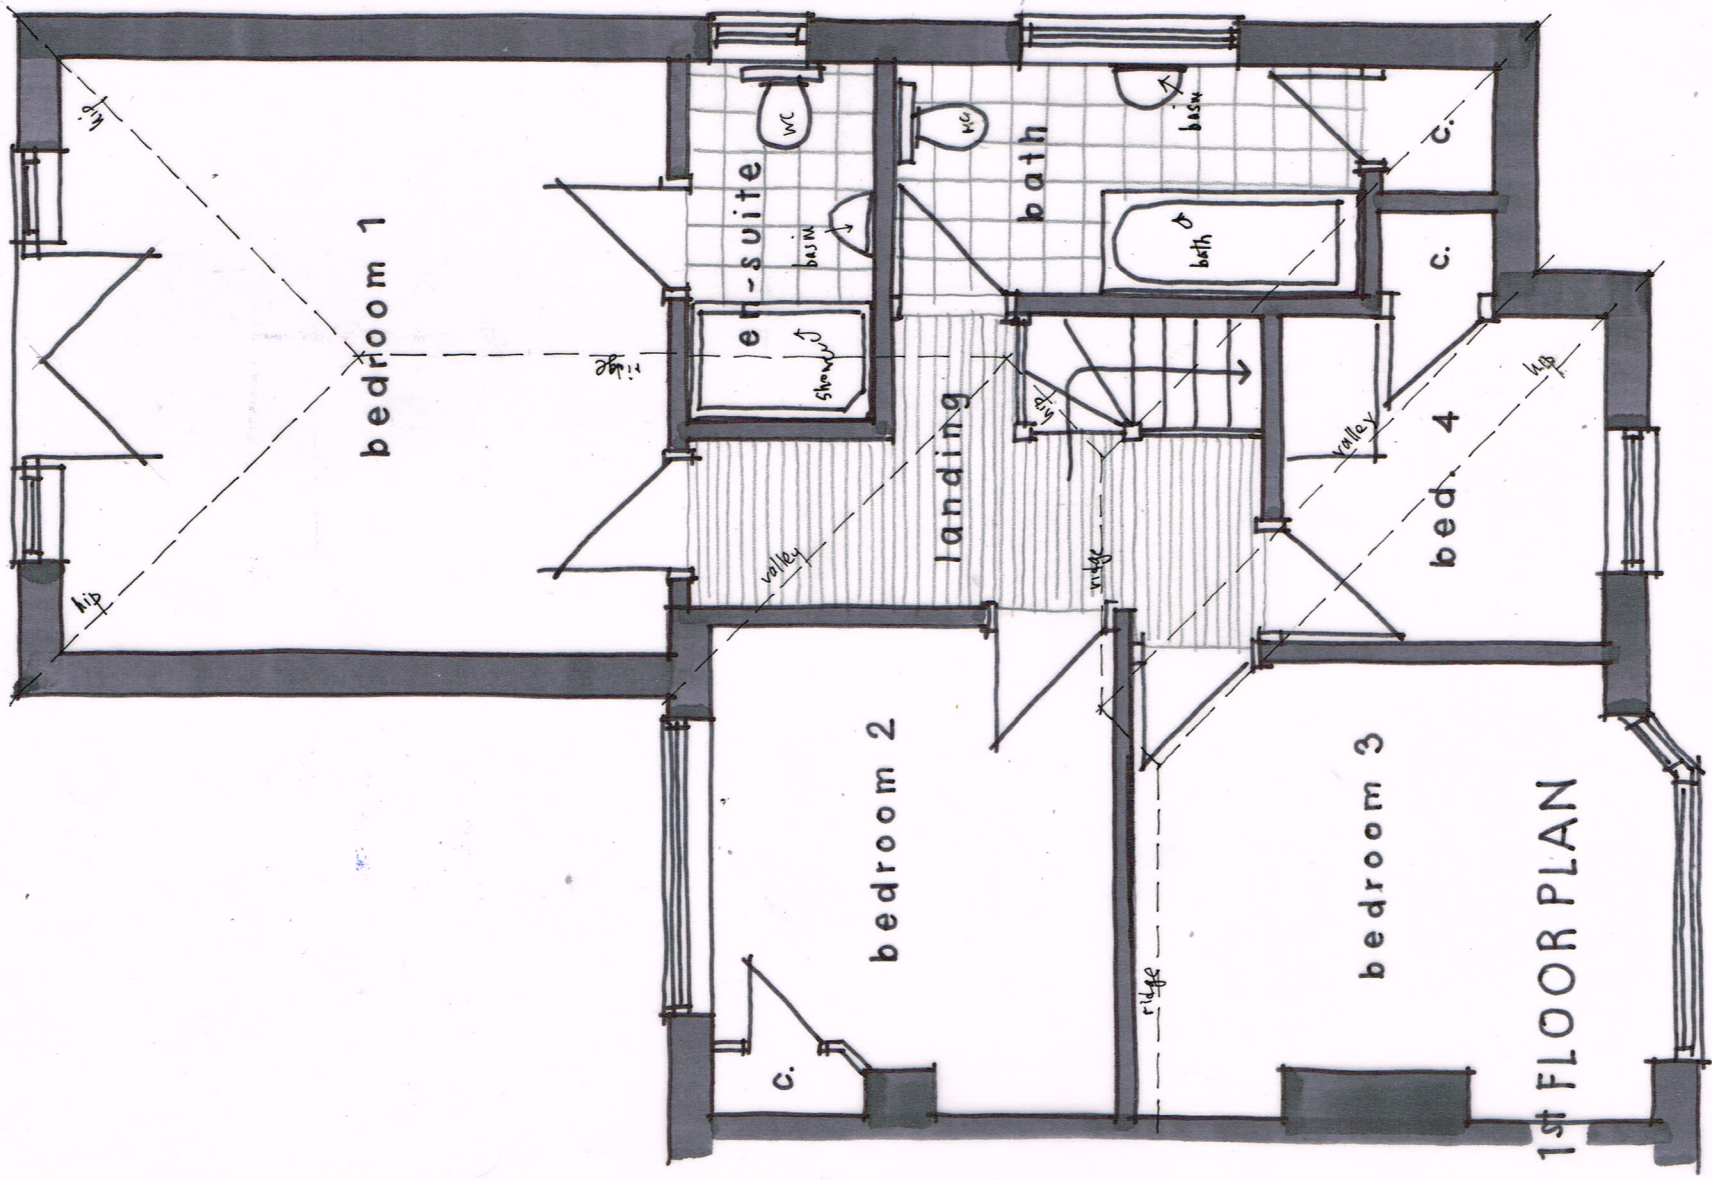

GROUND FLOOR PLAN 1:50 @ A3

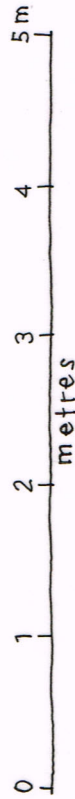

17 CLOVER LANE, FERRING

Existing details 01