



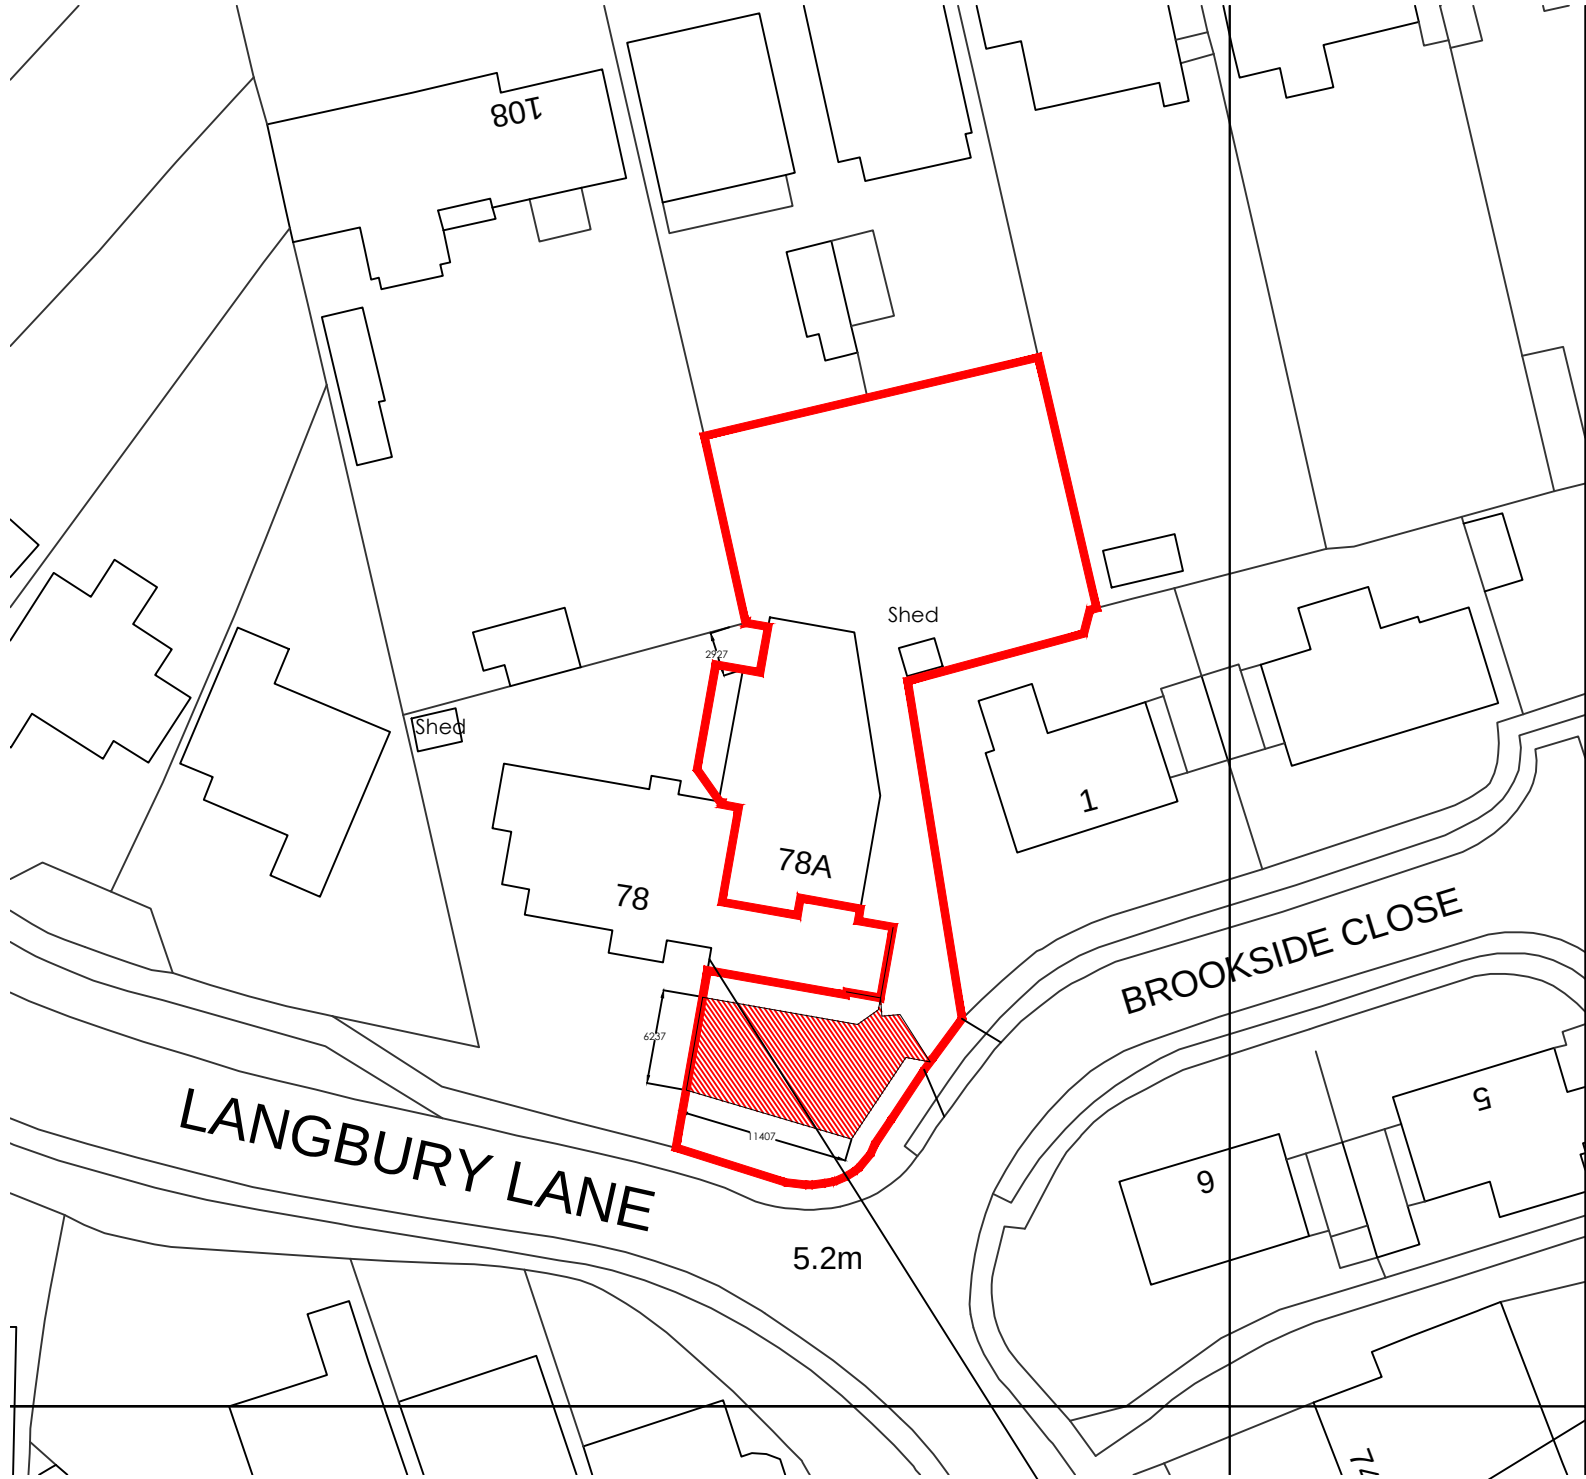

BLOCK PLAN  
1:500 @ A3

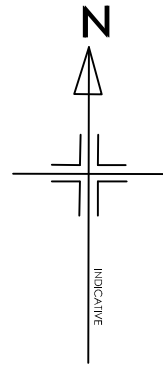


SITE




| APPR | DATE | STATUS |
|------|------|--------|
|      |      |        |

**NOTE**  
THIS DRAWING MAY BE SCALED FOR PLANNING PURPOSES ONLY.  
ALL DIMENSIONS TO BE CHECKED ON SITE PRIOR TO COMMENCEMENT OF WORK. ALL DIMENSIONS RELATING TO SUB-CONTRACTORS OR SUPPLIERS WORK MUST BE CHECKED AND AGREED BETWEEN THE GENERAL CONTRACTOR, THE SUB-CONTRACTOR(S) AND / OR SUPPLIER(S). ALL DIMENSIONS ARE IN MILLIMETRES. ALL WORKS OR MATERIALS INDICATED ON THE DRAWING ARE TO BE TO THE LATEST BRITISH STANDARDS AND ARE TO BE CARRIED OUT IN ACCORDANCE WITH THE RELEVANT CODES OF PRACTICE OR RECOGNISED TRADE ASSOCIATION RECOMMENDATIONS AND PUBLICATIONS.  
THIS DRAWING TO BE READ IN CONJUNCTION WITH ALL RELEVANT DRAWINGS AND SPECIFICATIONS OF OTHER CONSULTANTS. ANY DISCREPANCIES TO BE BROUGHT TO THE ATTENTION OF PDK ARCHITECTURE AND SURVEYING. IF IN DOUBT ASK.  
© THIS DRAWING IS THE COPYRIGHT OF PDK ARCHITECTURE AND SURVEYING.

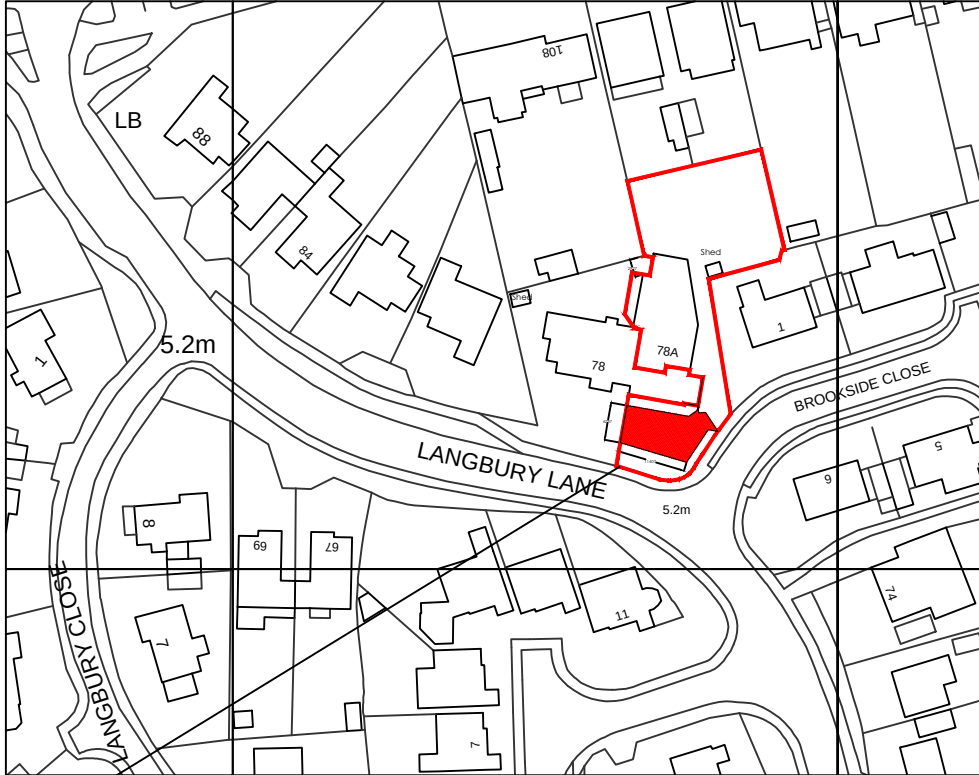


Ordnance Survey, (c) Crown Copyright 2018. All rights reserved. Licence number 100022432

LOCATION PLAN  
1:1250 @ A3

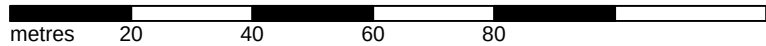

| A   | 04-10-21 | Kerb note removed | pjc |
|-----|----------|-------------------|-----|
| REV | DATE     | AMENDMENT         | BY  |
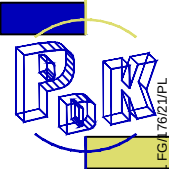
|                                                                      |   |   |                                                |
|----------------------------------------------------------------------|---|---|------------------------------------------------|
| PROJECT<br>78 LANGBURY LANE<br>FERRING, WORTHING<br>SUSSEX. BN12 6QE |   |   |                                                |
| DRAWING<br>LOCATION AND<br>BLOCK<br>PLANS                            |   |   |                                                |
| Date<br>Sept 2021                                                    |   | Drawn By<br>PJC   |                                                |
| Scale<br>1: 1250 - 500 @A3                                           |   | Iss. App. By<br>DKC   |                                                |
| Drawing No<br>200 A                                                  | File Location<br>0247   | 29 Breach Avenue,<br>Southbourne,<br>Emsworth,<br>Hampshire, PO10 8NB<br>T: 01243 697164<br>M: 07879471666<br>www.pdkconsulting.co.uk | <b>PDK</b><br>Architecture<br>and<br>Surveying |