


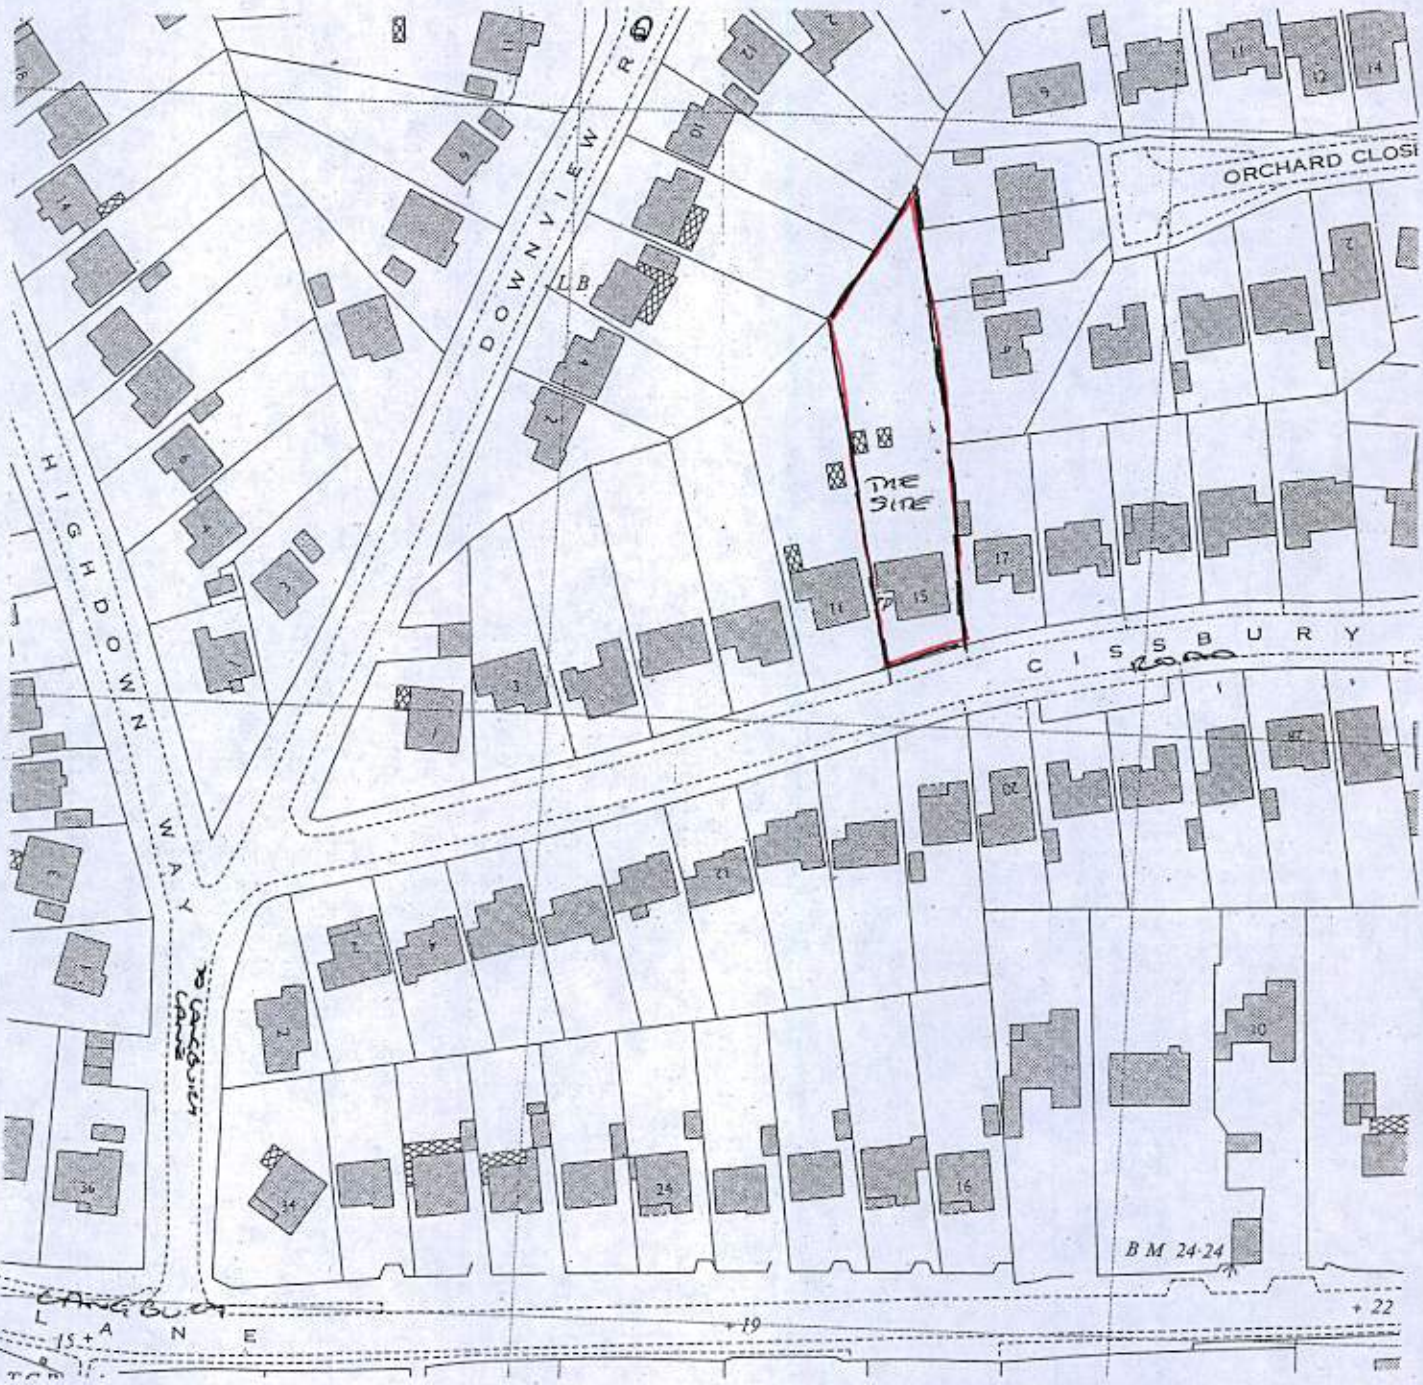

Site plan 1:1250
 Drg 2017: 2