
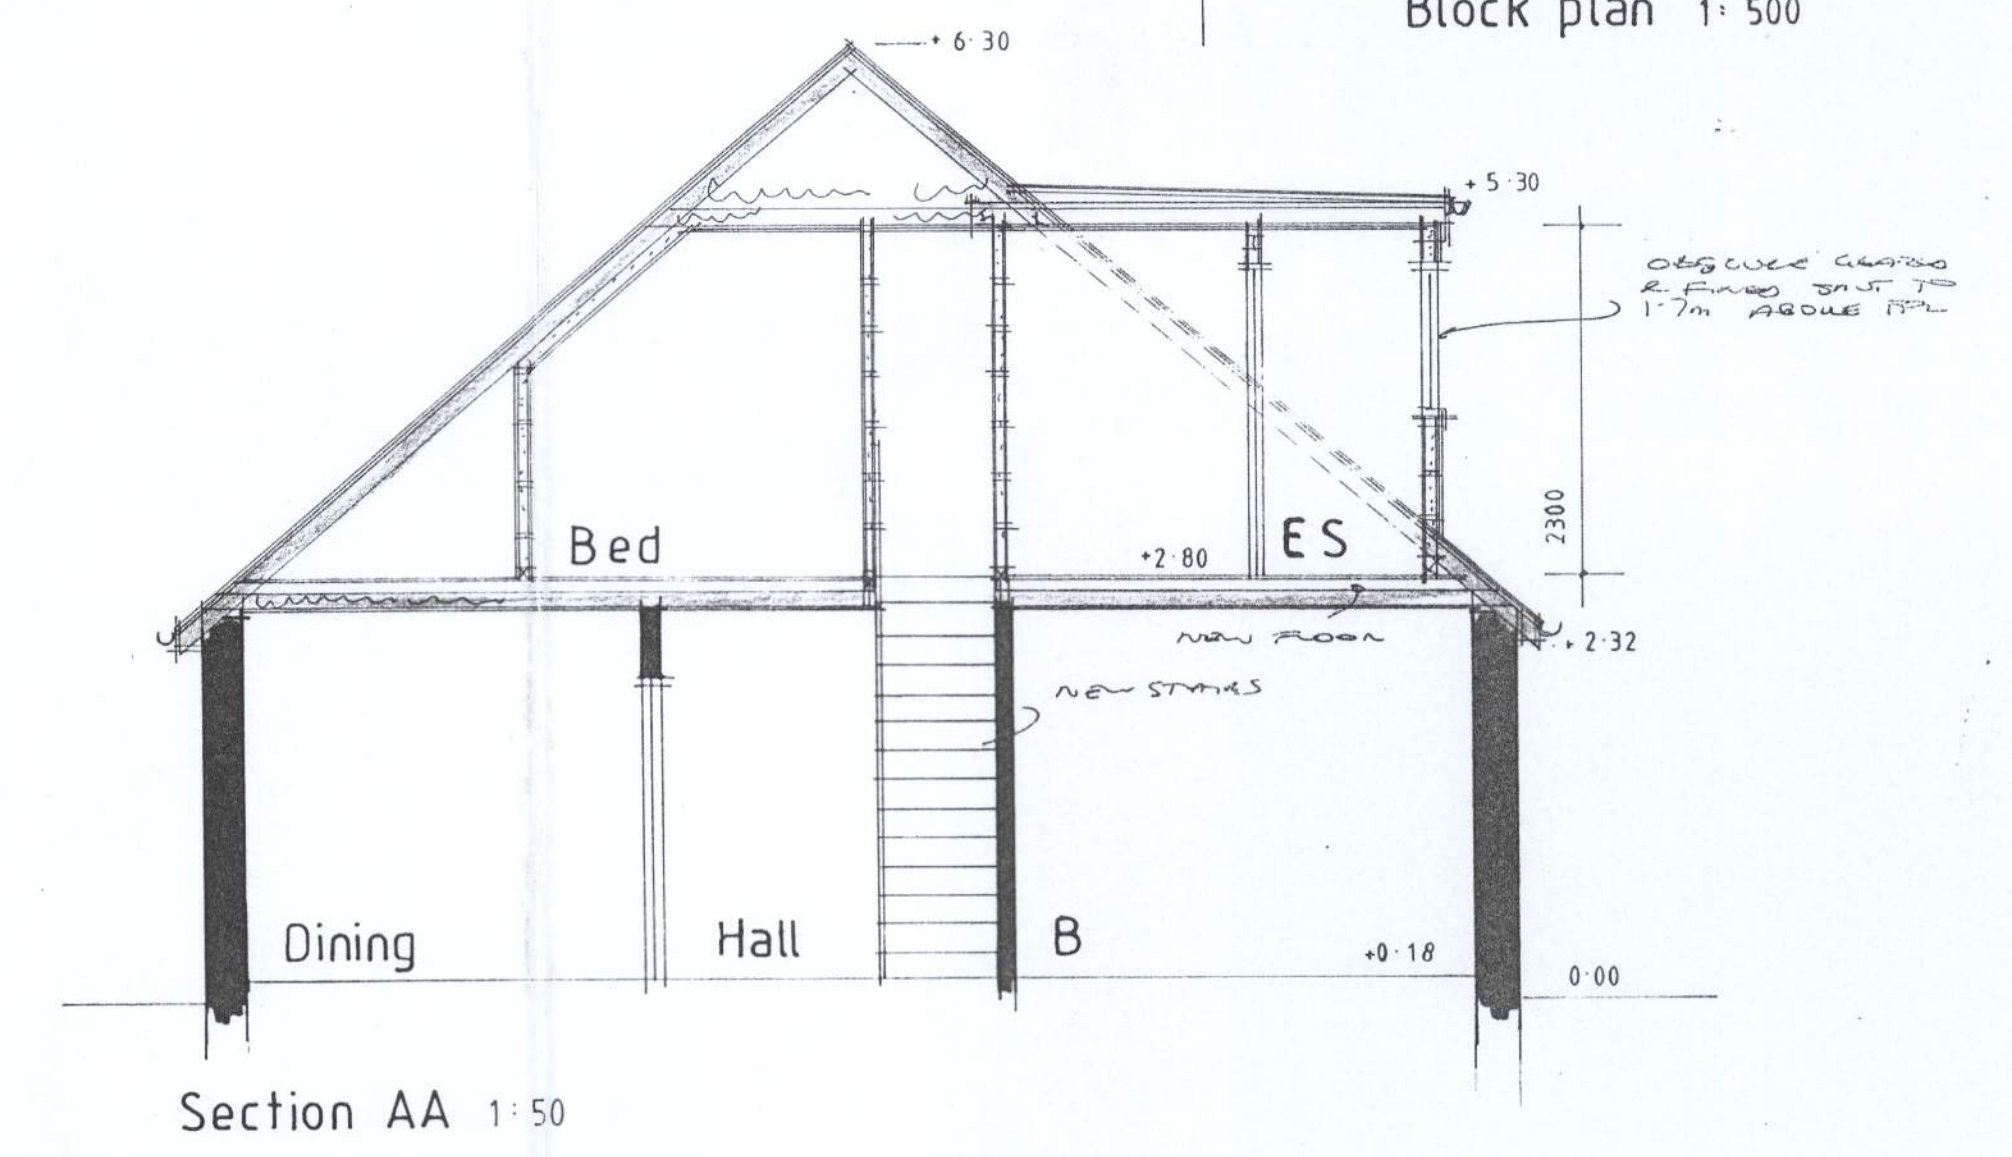
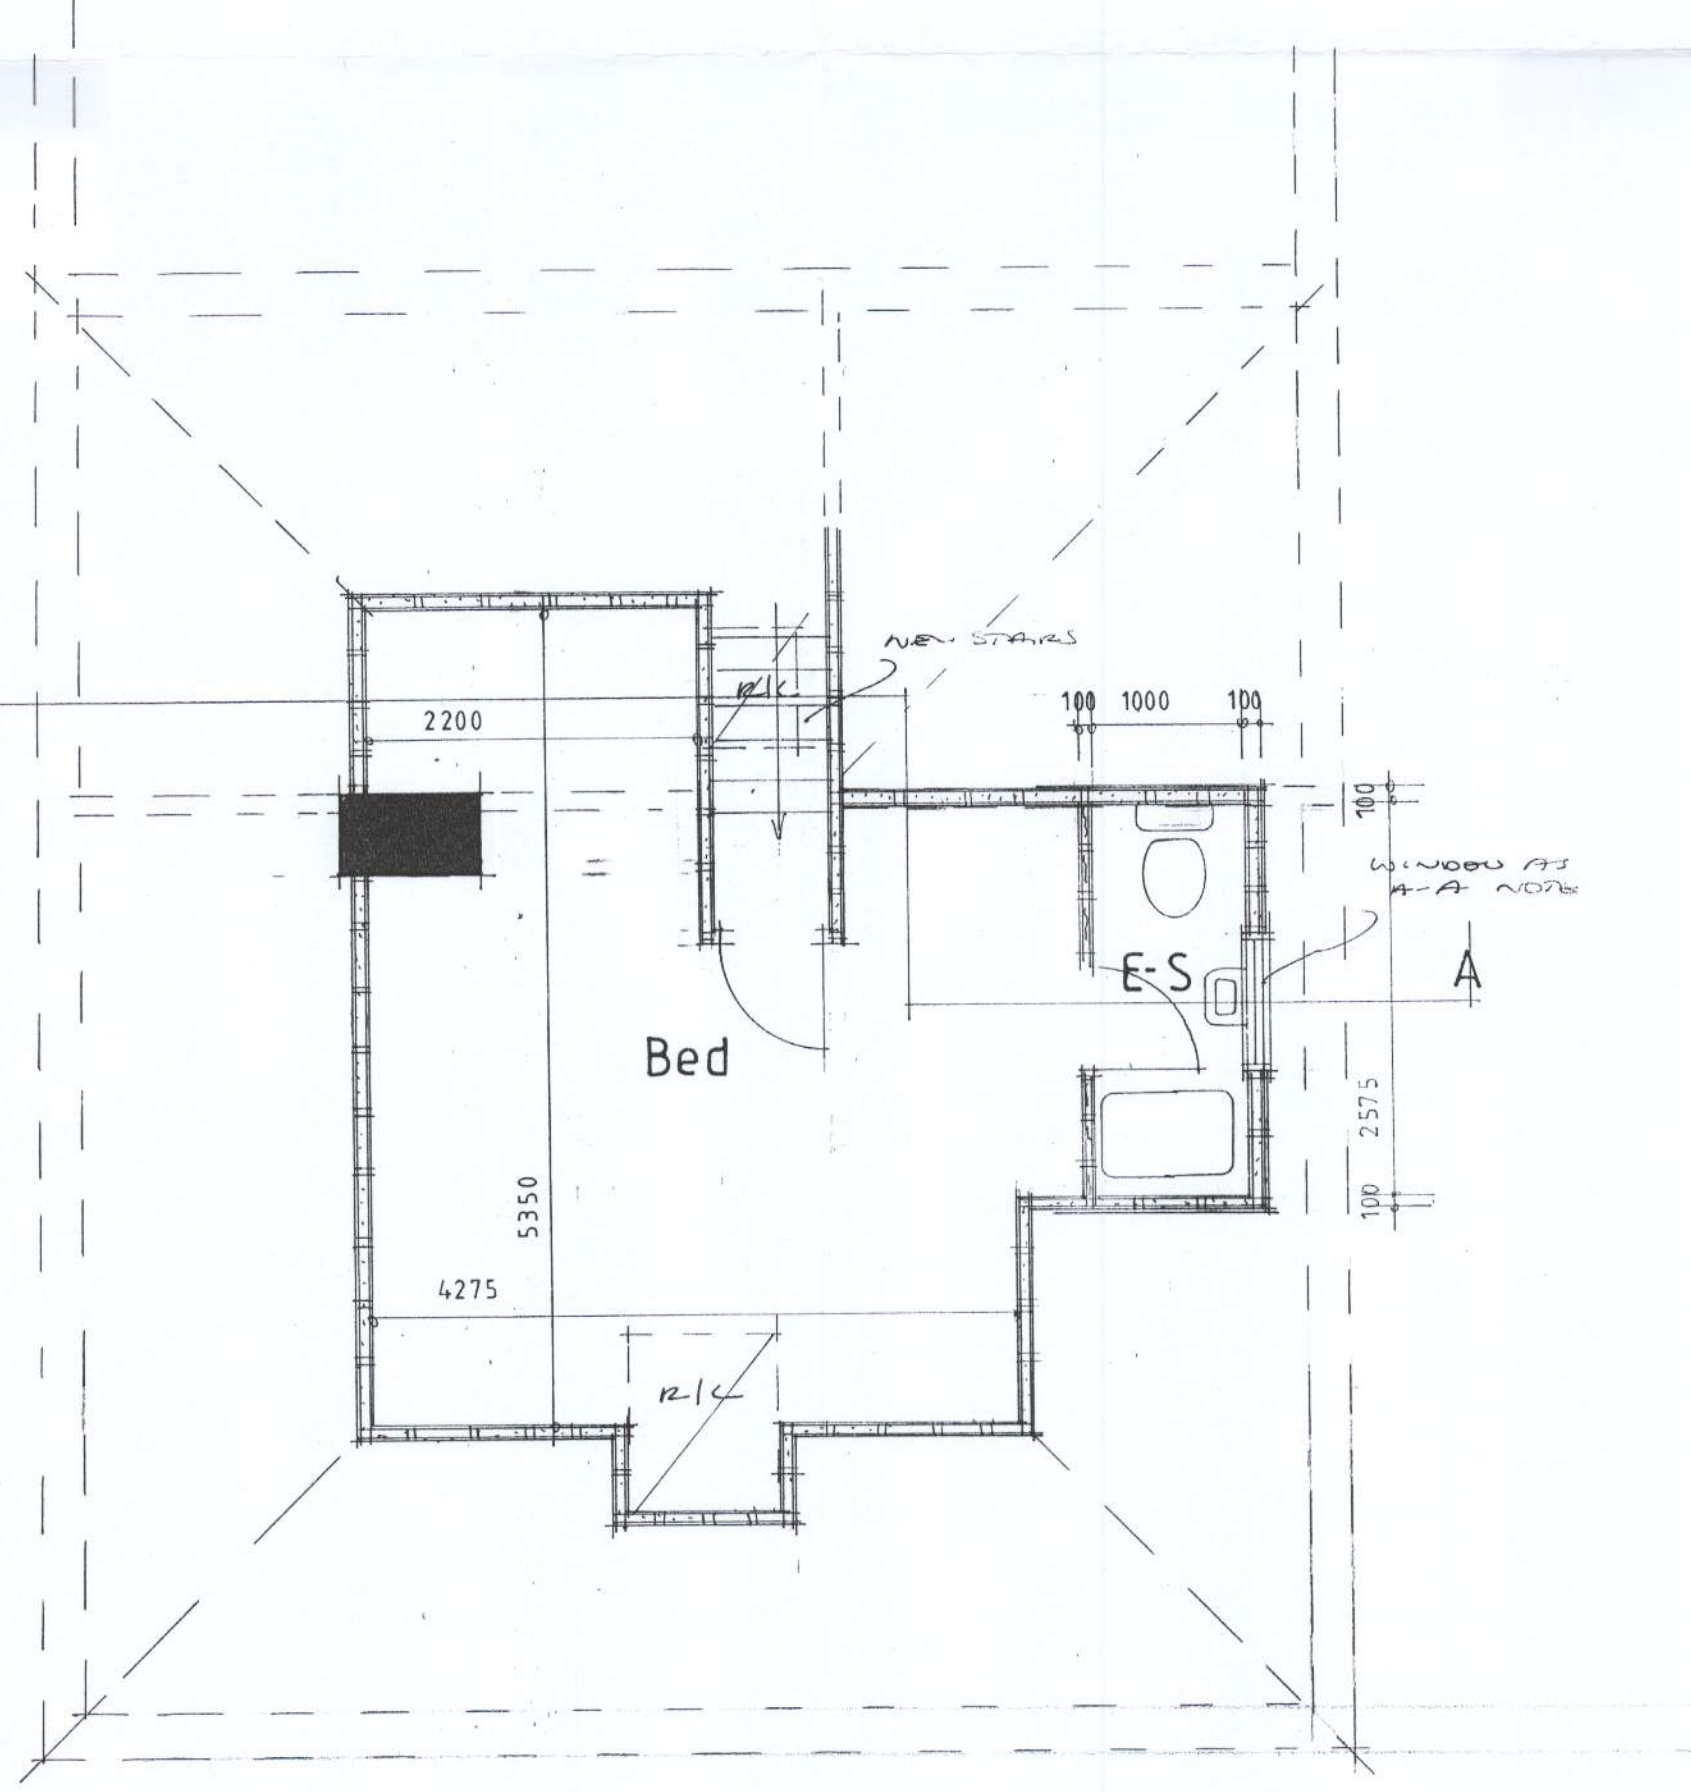
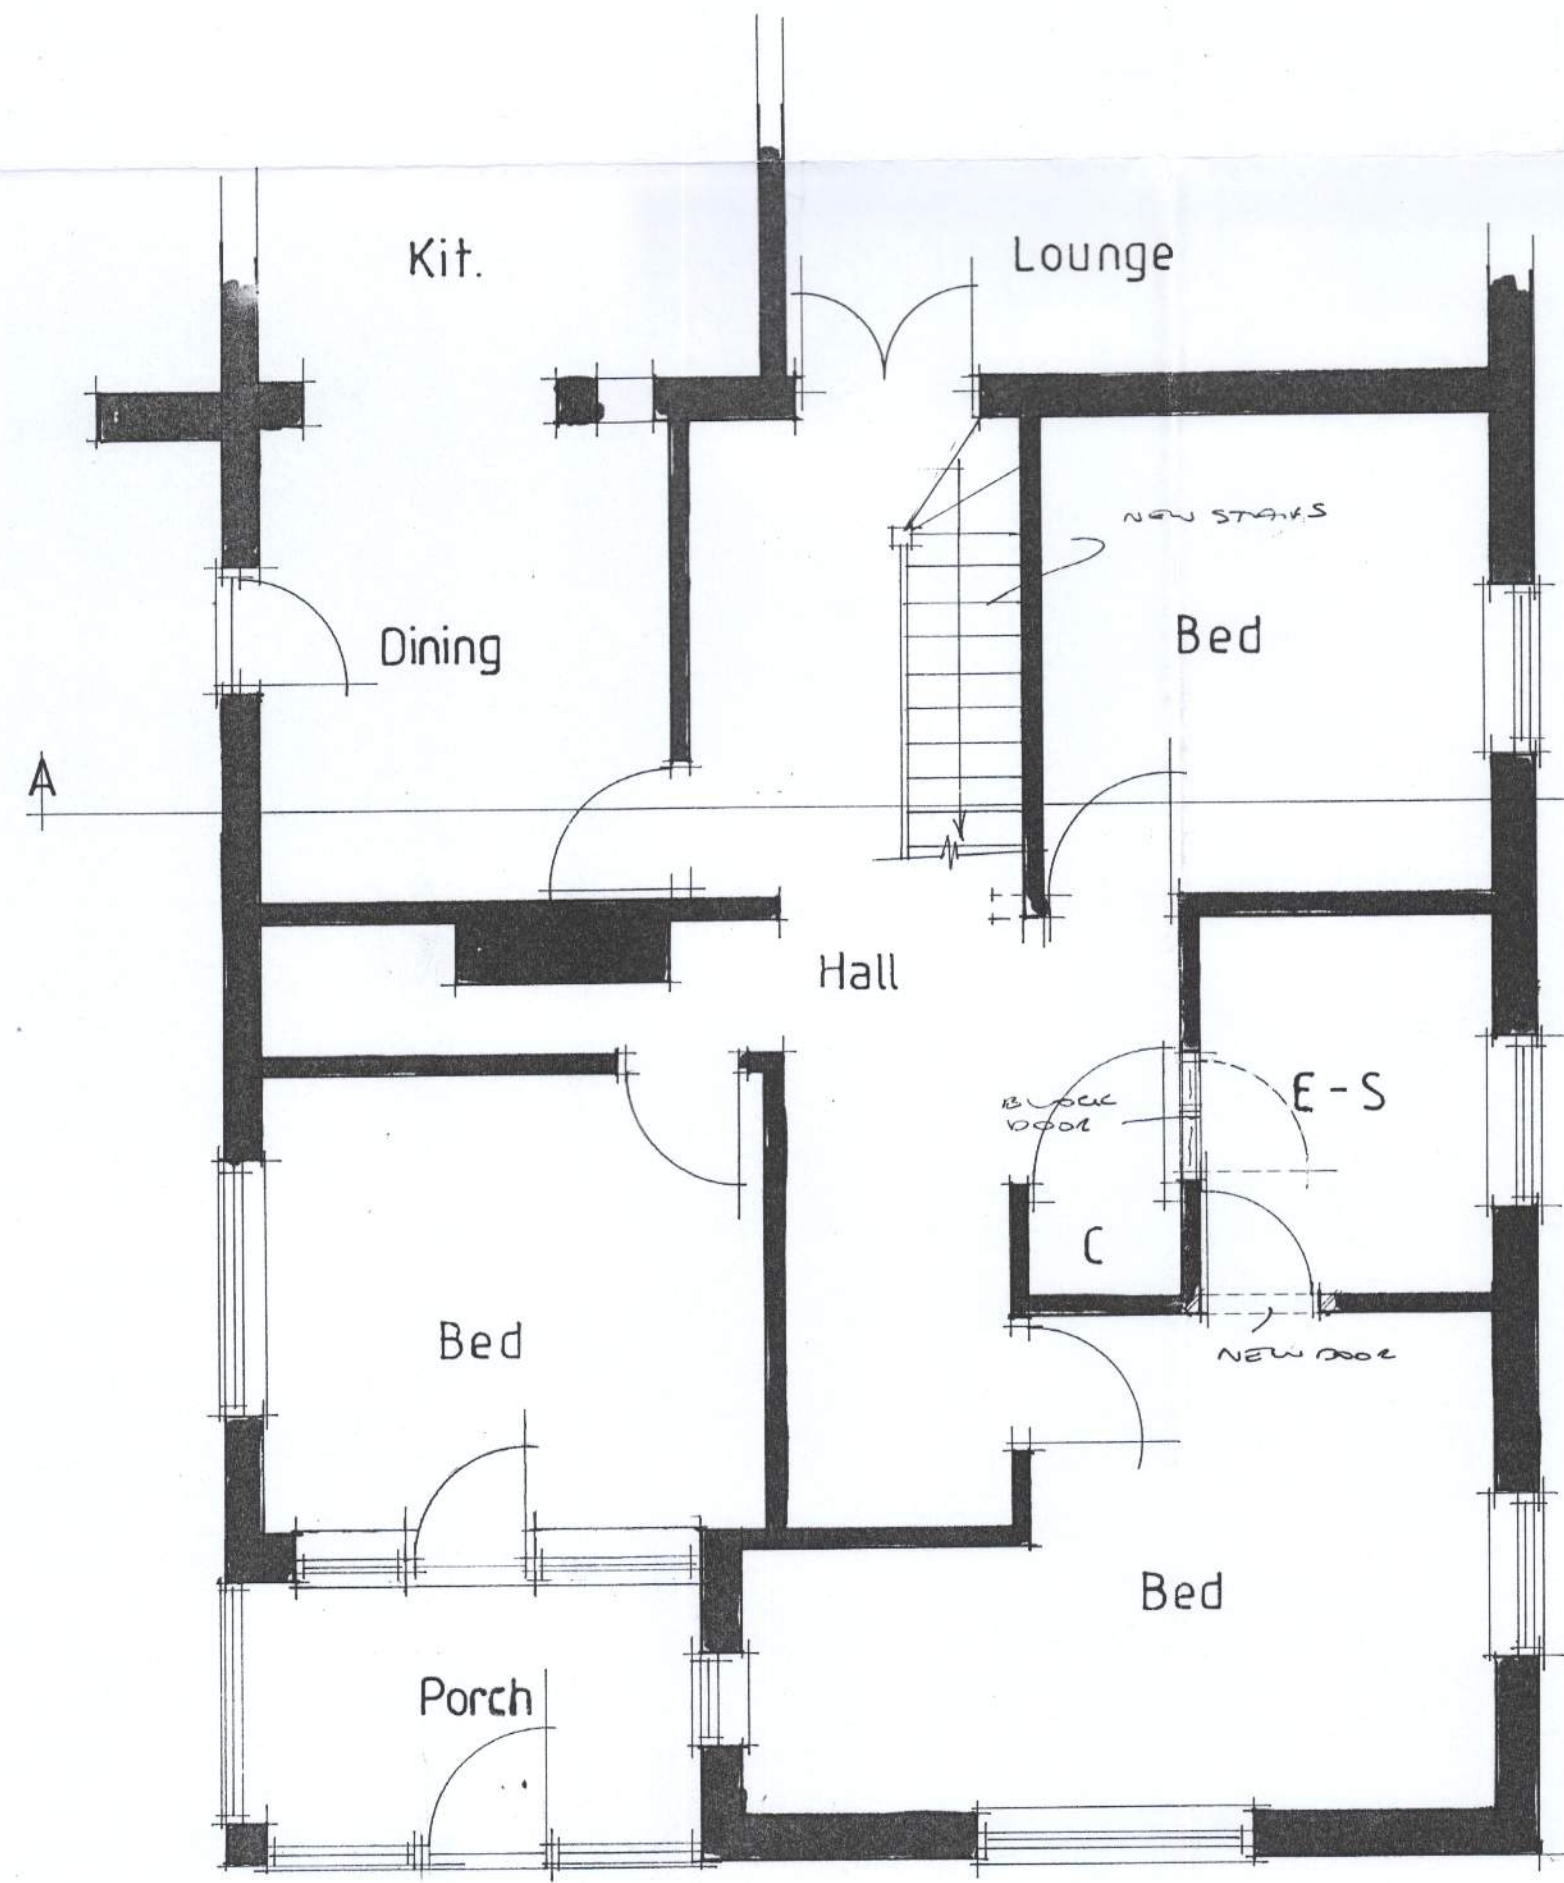
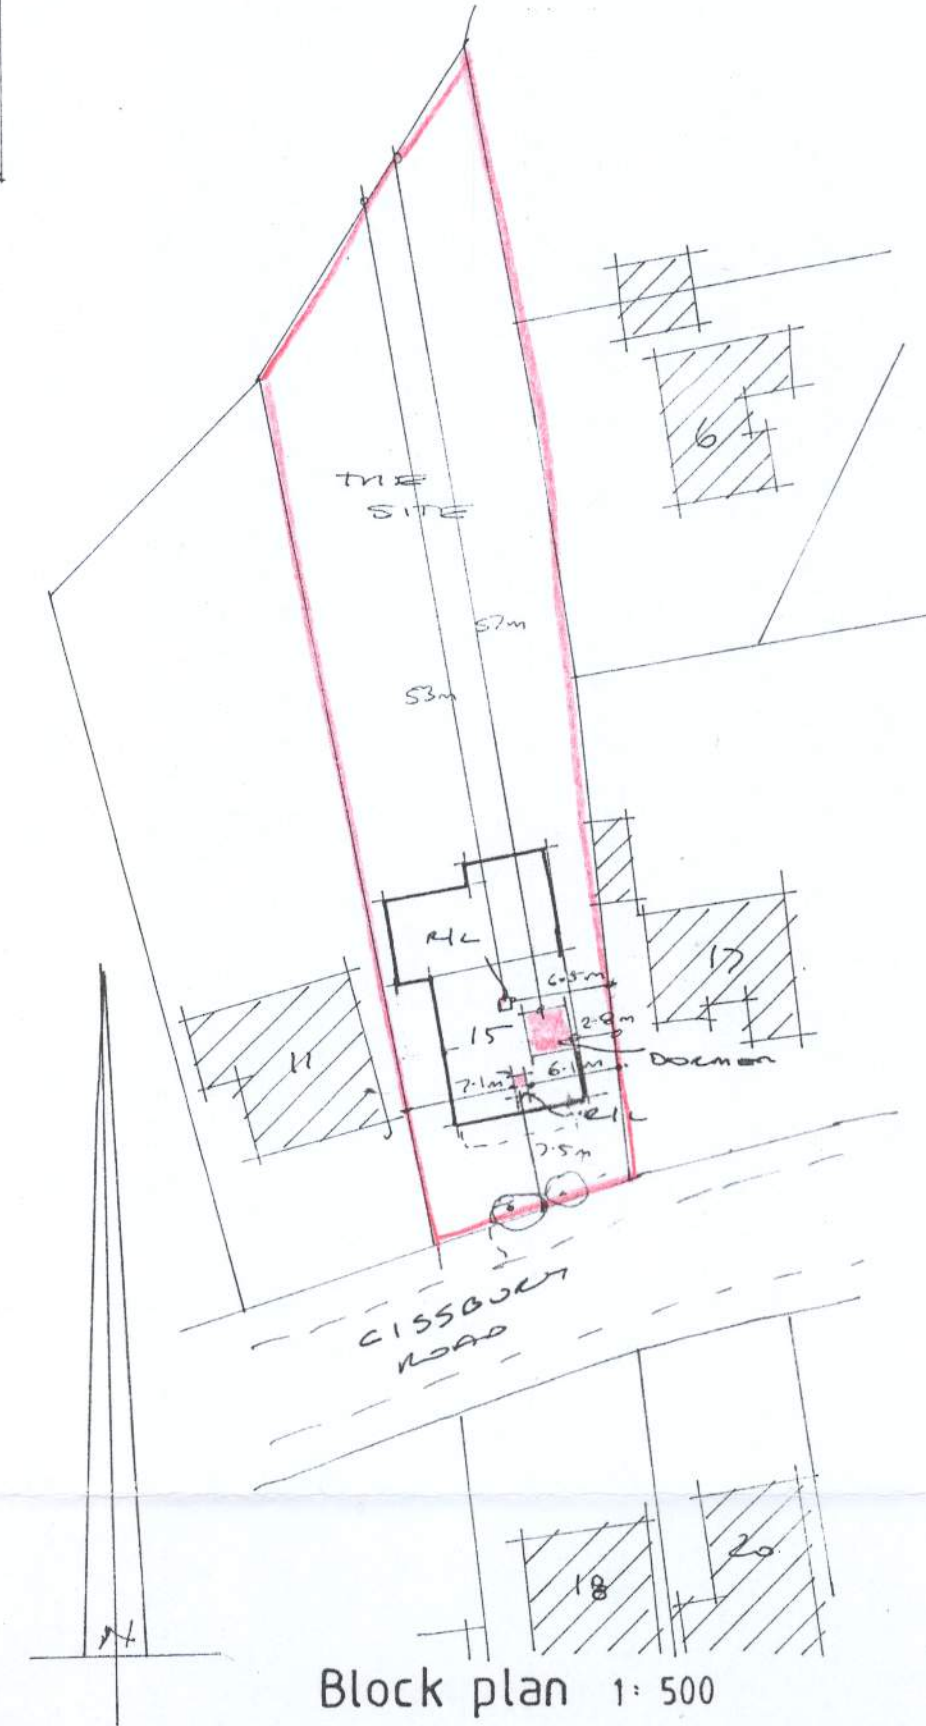
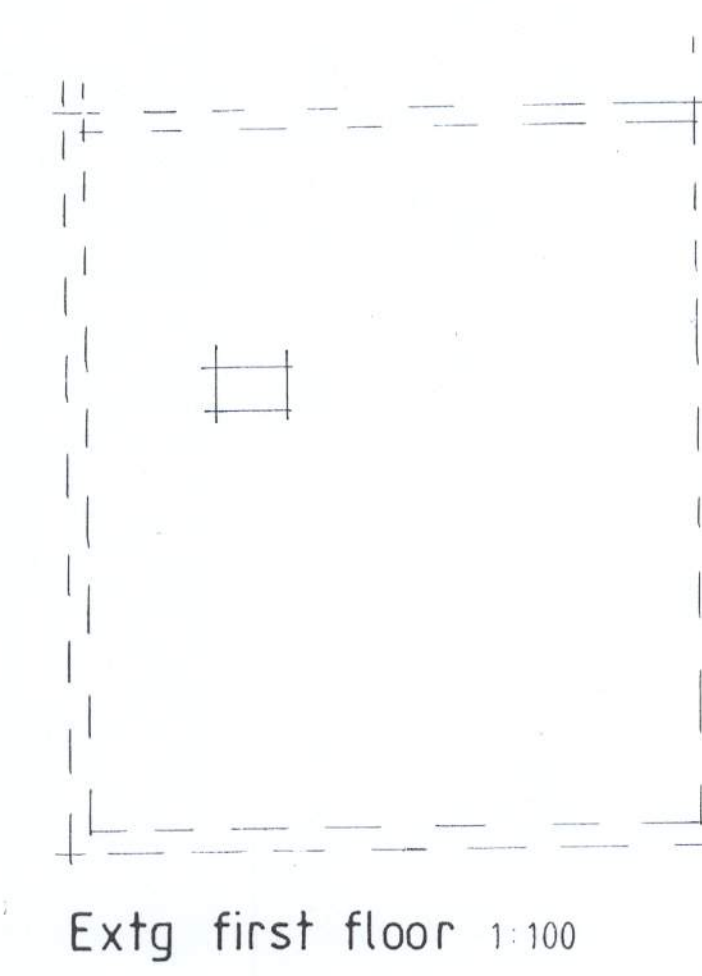
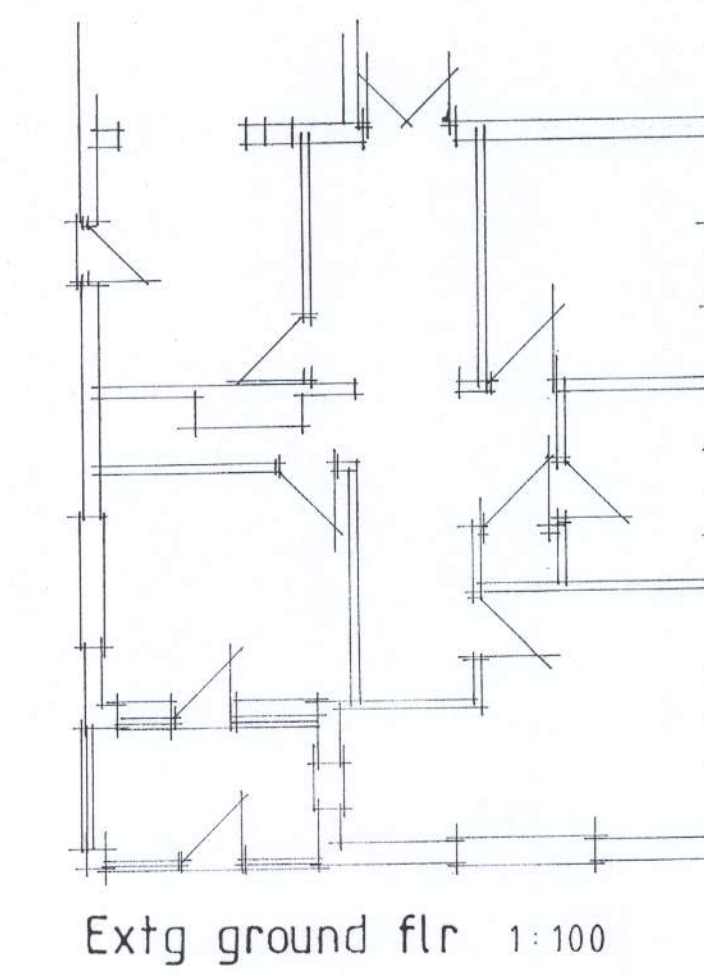
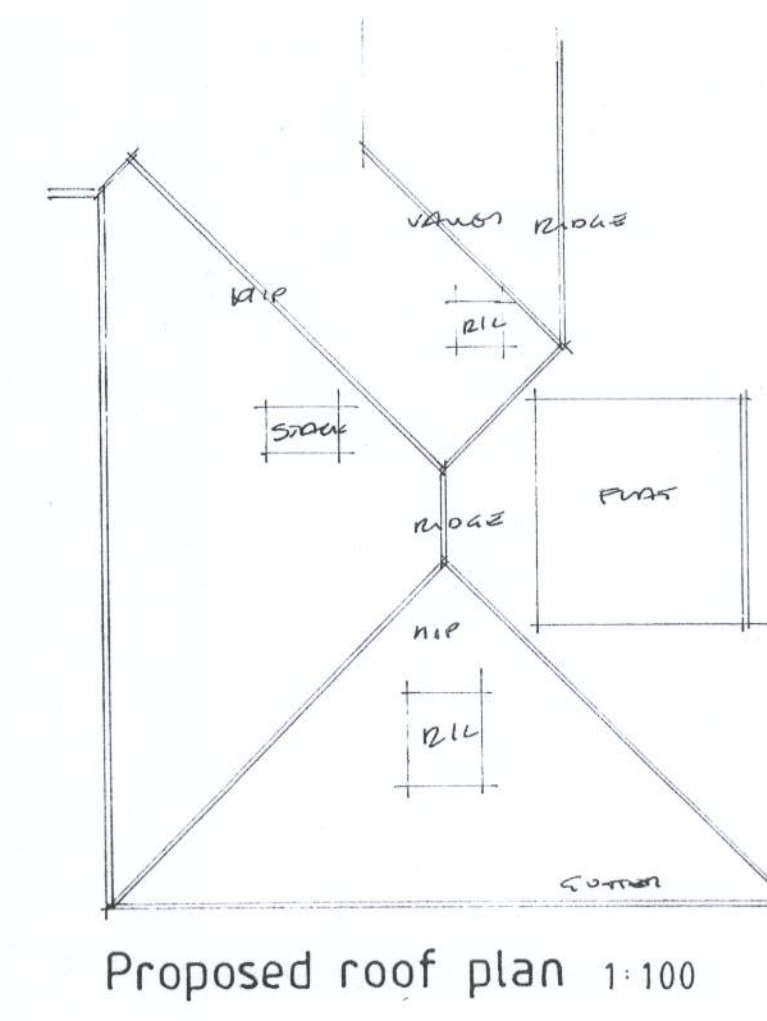
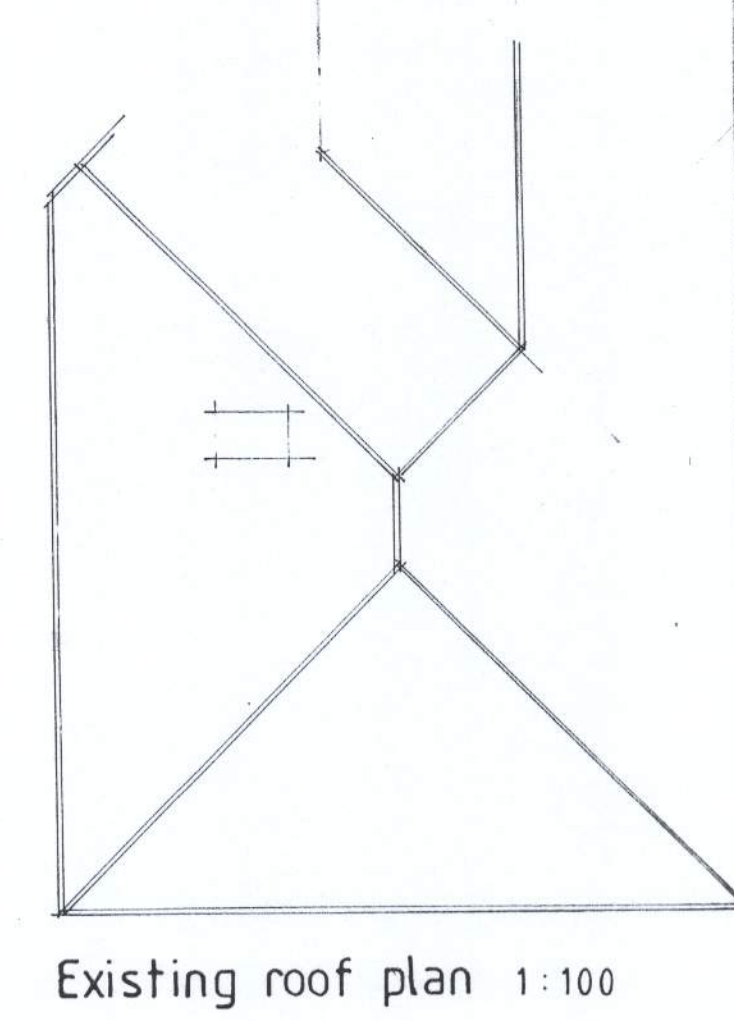
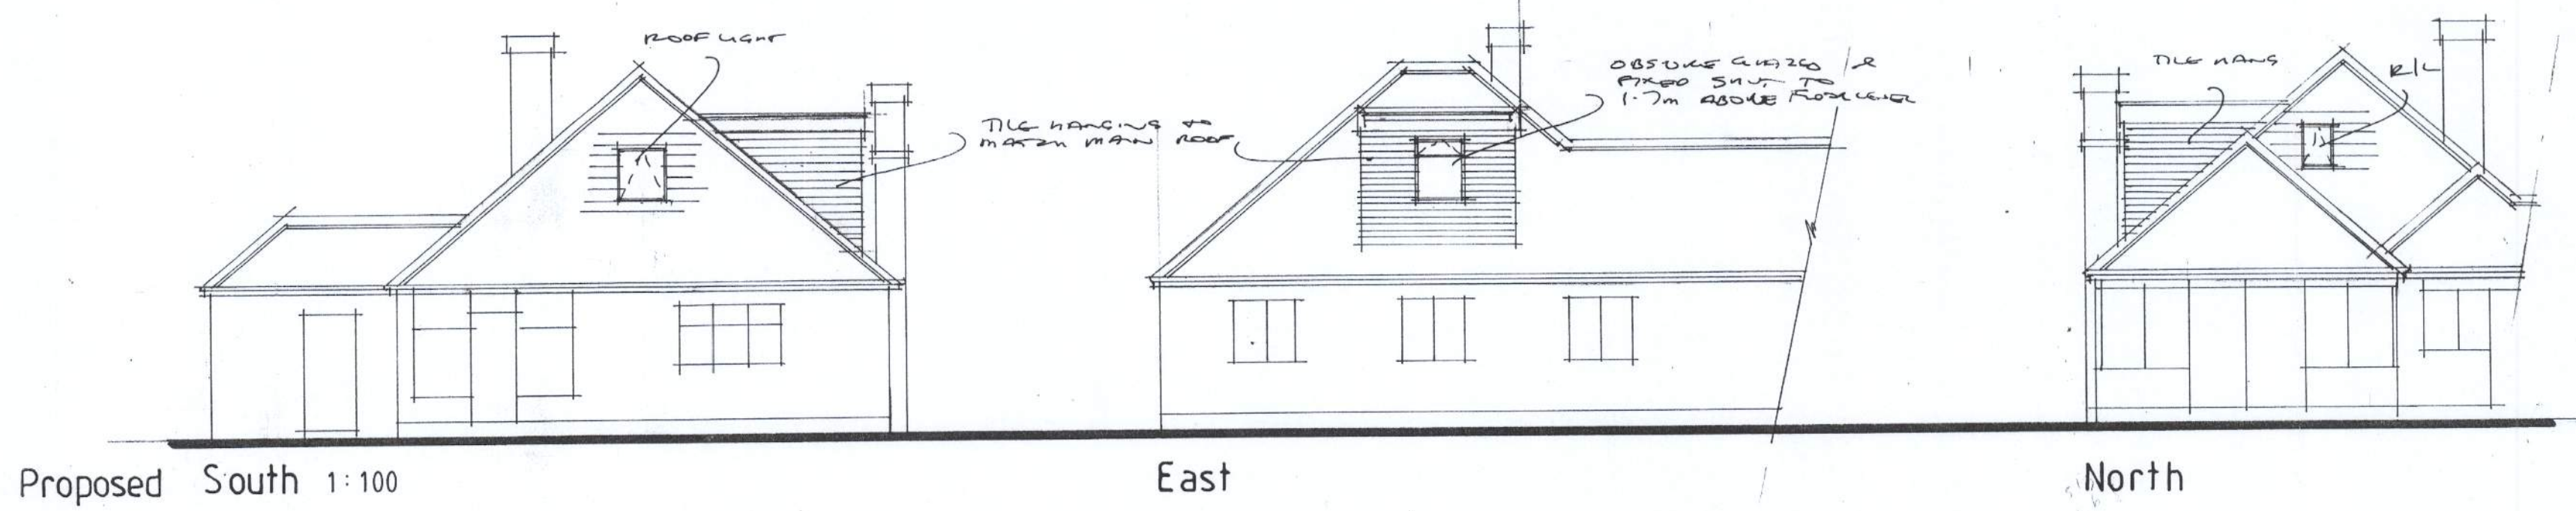


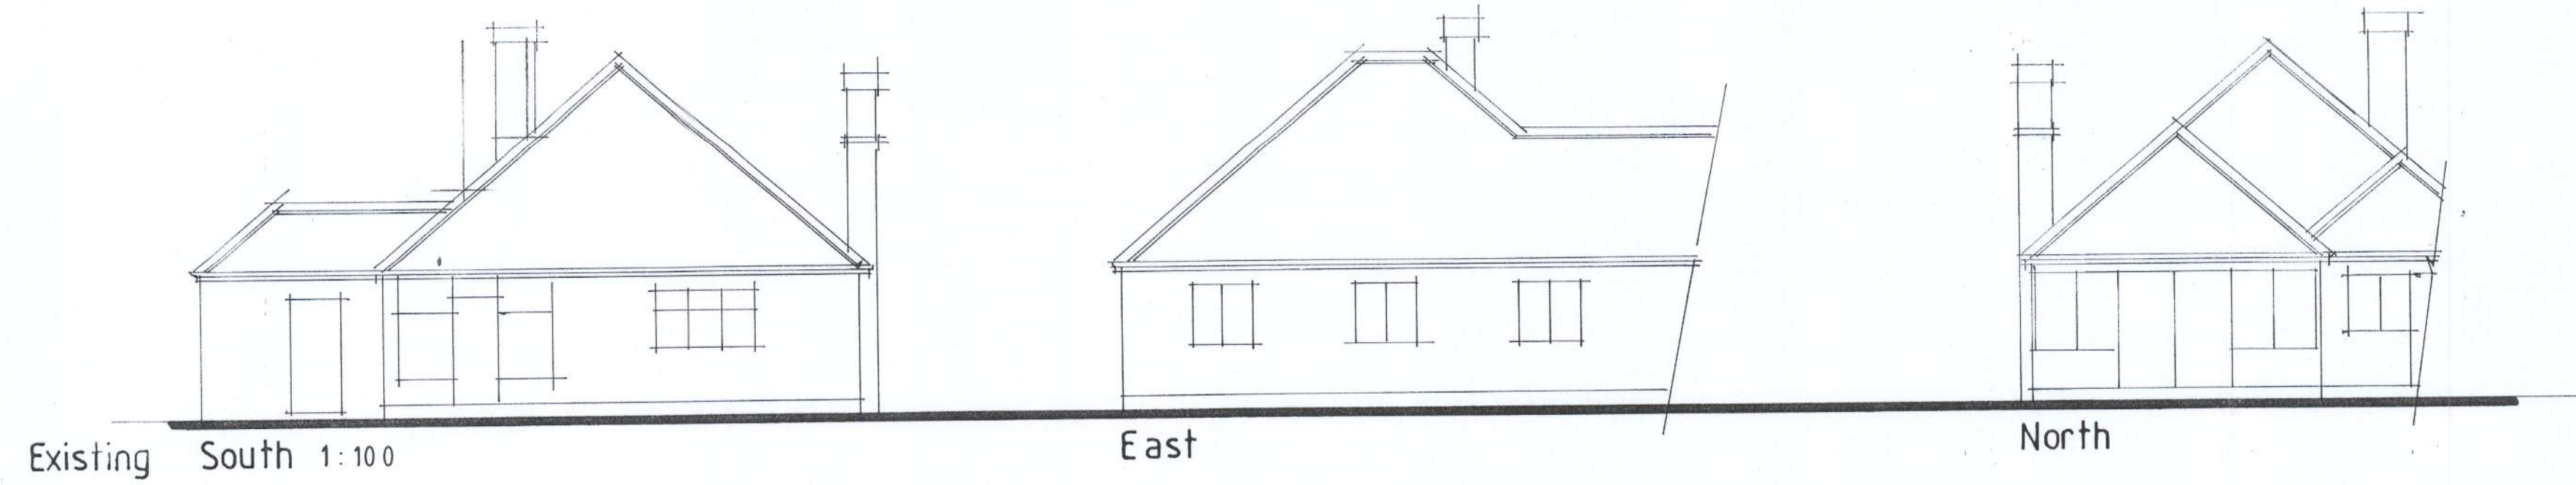

Ground floor plan 1:50

First floor 1:50

Section AA 1:50

AJ SALTER & SON
Architectural Technicians
and Surveyors
50 WINDSOR ROAD, WORTHING,
WEST SUSSEX, BN11 2LY
Tel/Fax: (01903 209496)
E-mail: ajsalterandson@hotmail.com

C		
B		
A		
Client	Mr & Mrs Davis	
Address	15 Cissbury Road : Ferring	
Drawing	ROOMS IN ROOF	No. 2017:1
Scale	1:50 1:100 1:500	Drawn B
		Date Nov '17