



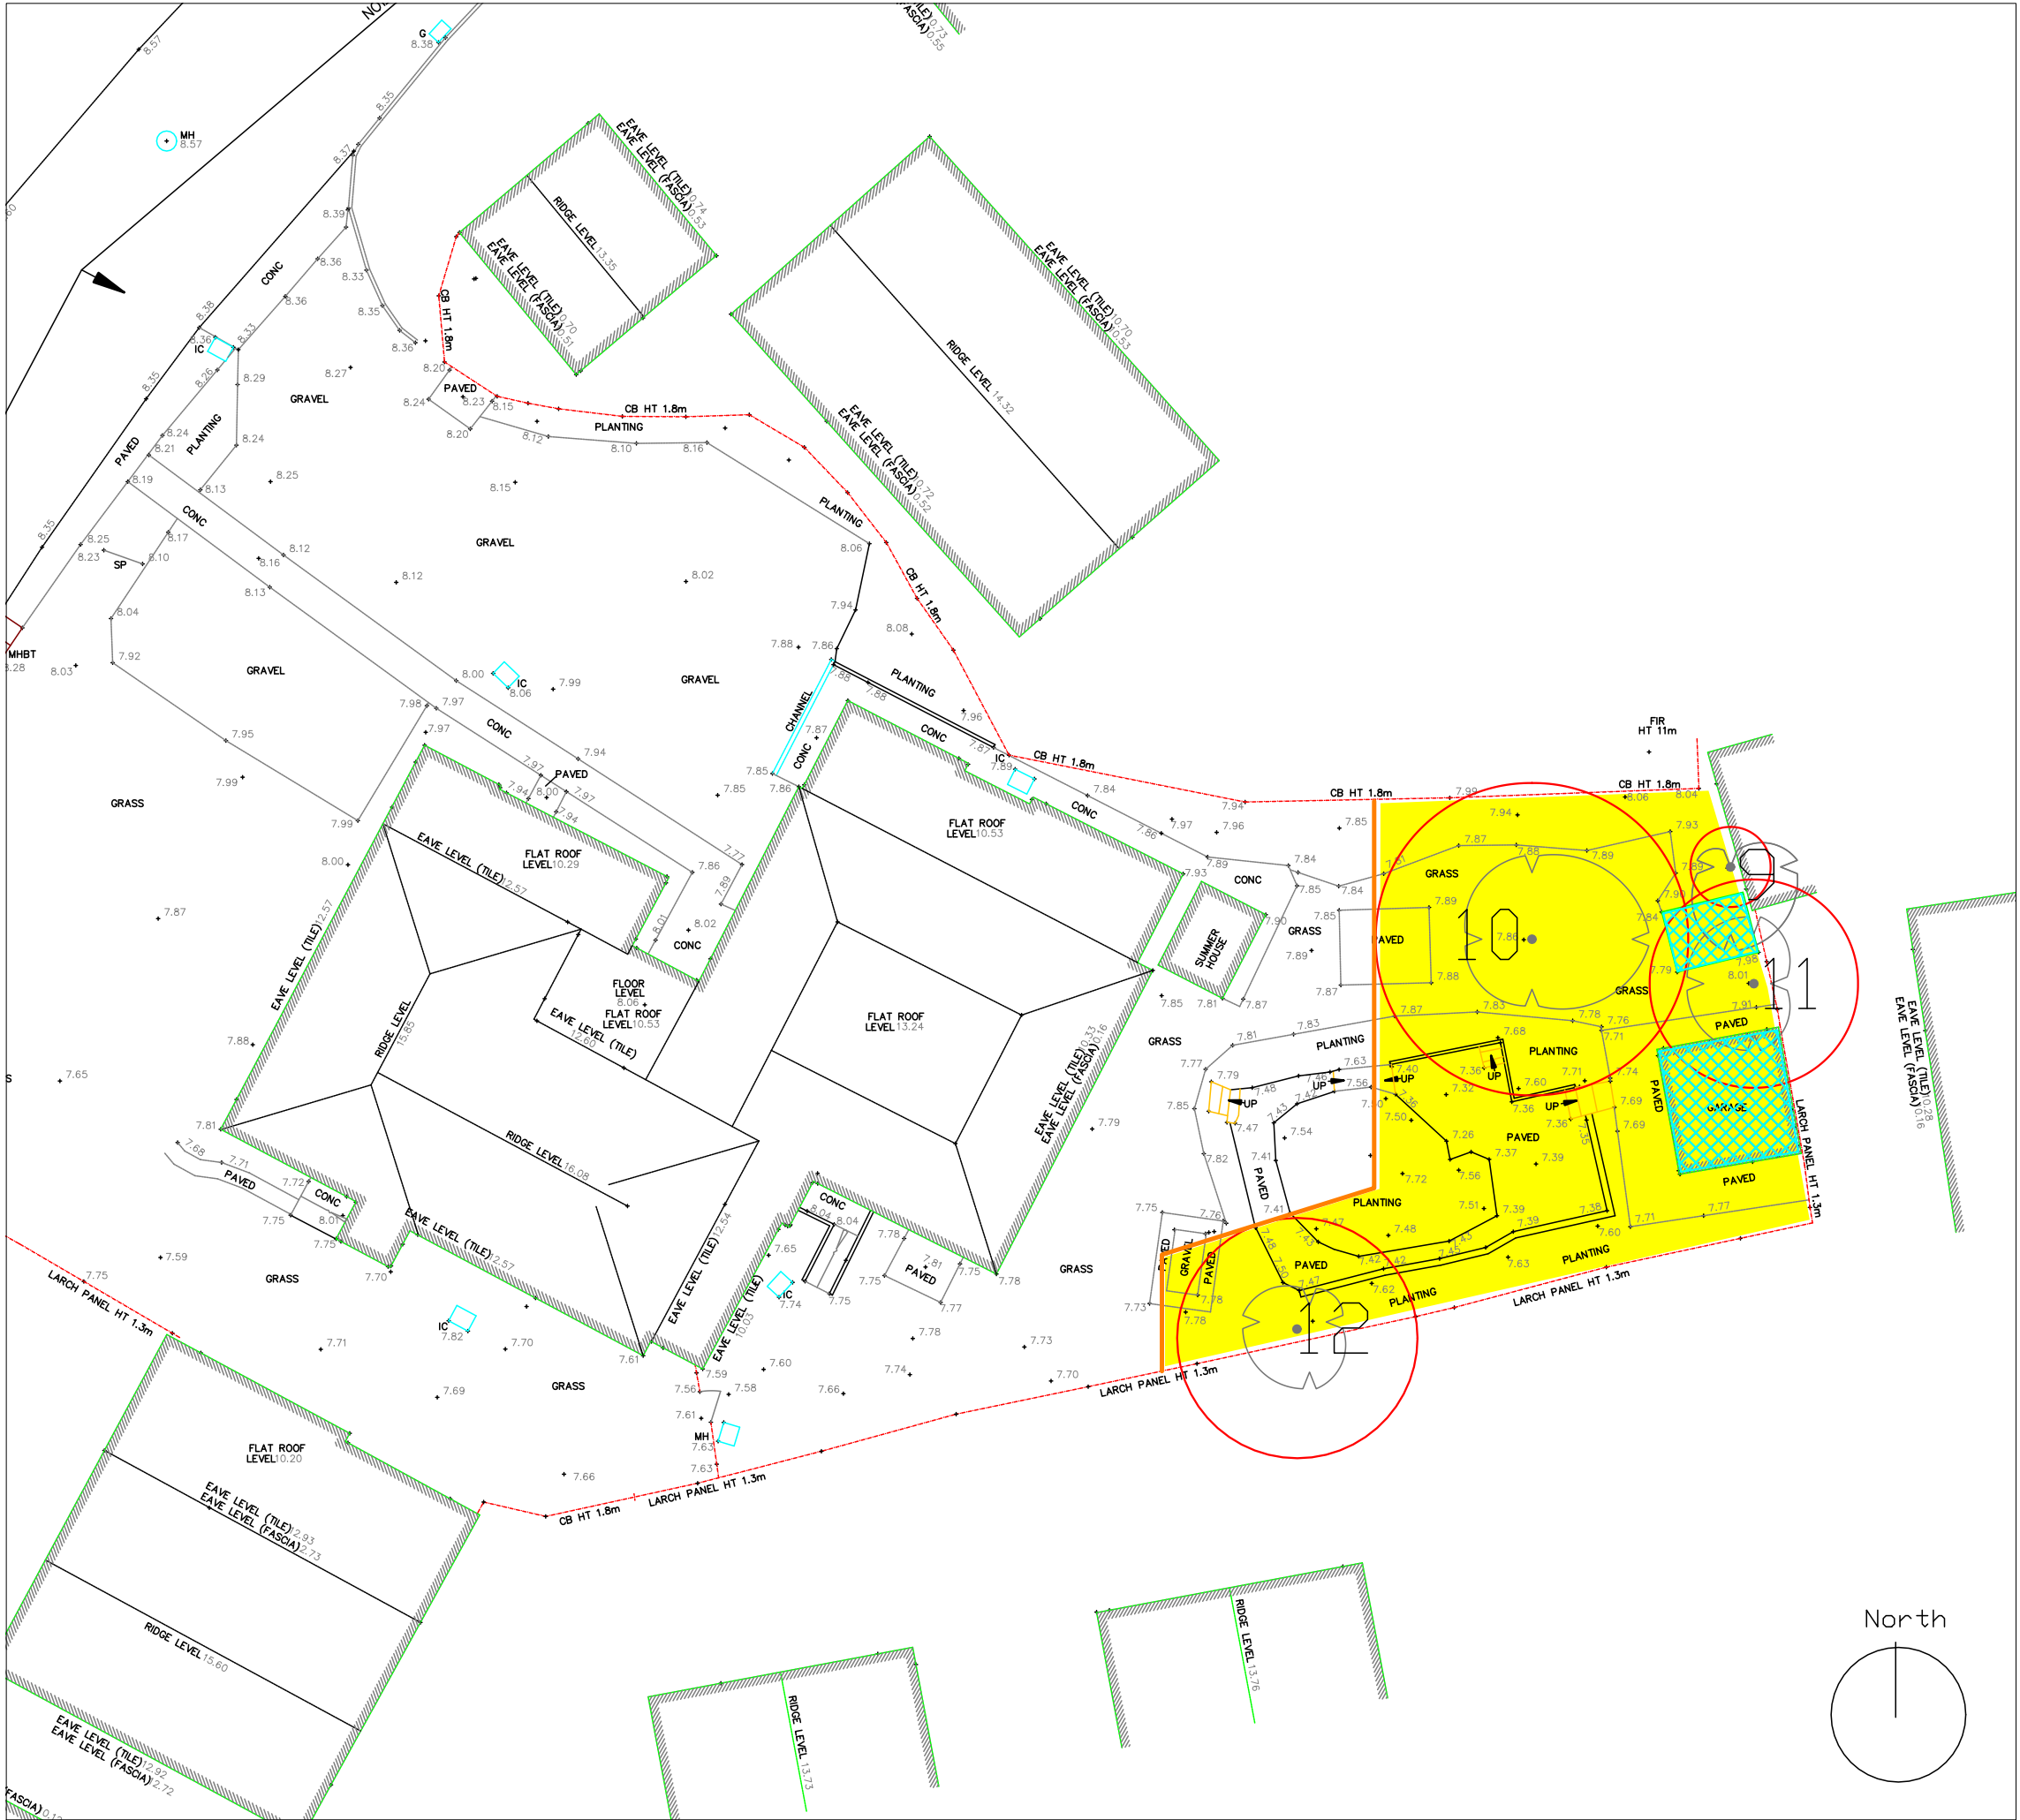

-  Category C - Trees of low quality with an estimated remaining life expectancy of at least 10 years, or young trees with a stem diameter below 150 mm
-  Root Protection Area (RPA)
-  Tree Protection Fencing (TPF)
-  Construction Exclusion Zone
-  Structures requiring demolition under arboricultural supervision

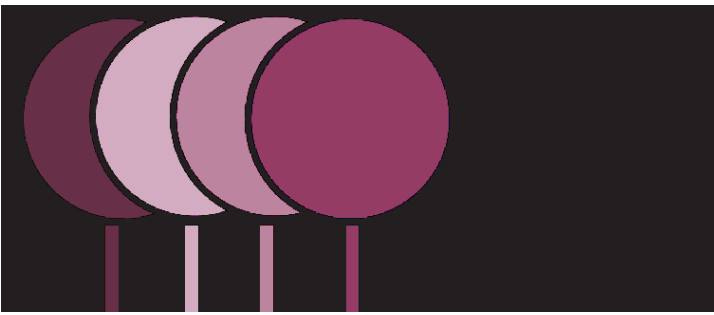

The Studio, 1 Spring Gardens, Glynde, Nr Lewes, East Sussex, BN8 6SA  
**Lewes - 01273 858 826 Mobile - 07377 393 897**  
[www.nicholasjonesconsultants.co.uk](http://www.nicholasjonesconsultants.co.uk) - e-mail [info@nicholasjonesconsultants.co.uk](mailto:info@nicholasjonesconsultants.co.uk)

Client's Name  
**Summerdown Homes Ltd**

Job Title  
**58 Ferringham Lane. Ferring, Worthing  
West Sussex, BN12 5LU**

Drawing Title  
**Amended Tree Protection Plan**

Scale  
**1:200 @ A3**

Drawn  
**NDJ**

Date  
**19.09.2018**

Drg No  
**NJCL 214 B-2**

Status  
**INFORMATION**