






PROPOSED REAR ELEVATION 1:100

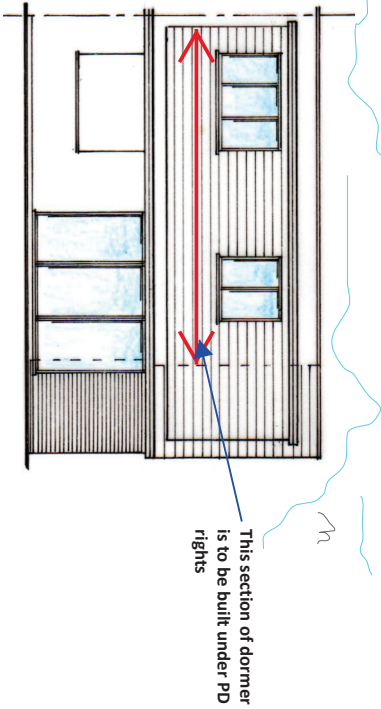

PROPOSED SIDE ELEVATION 1:100

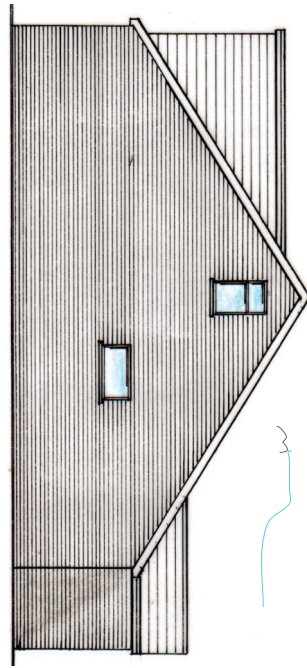

PROPOSED FRONT ELEVATION 1:100

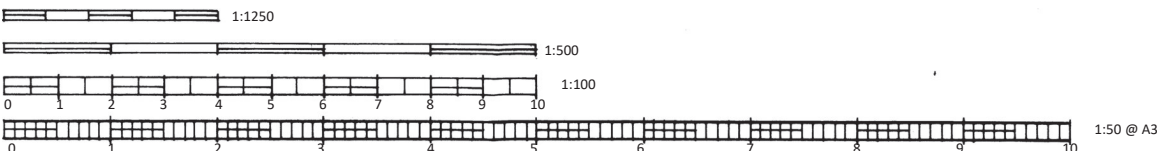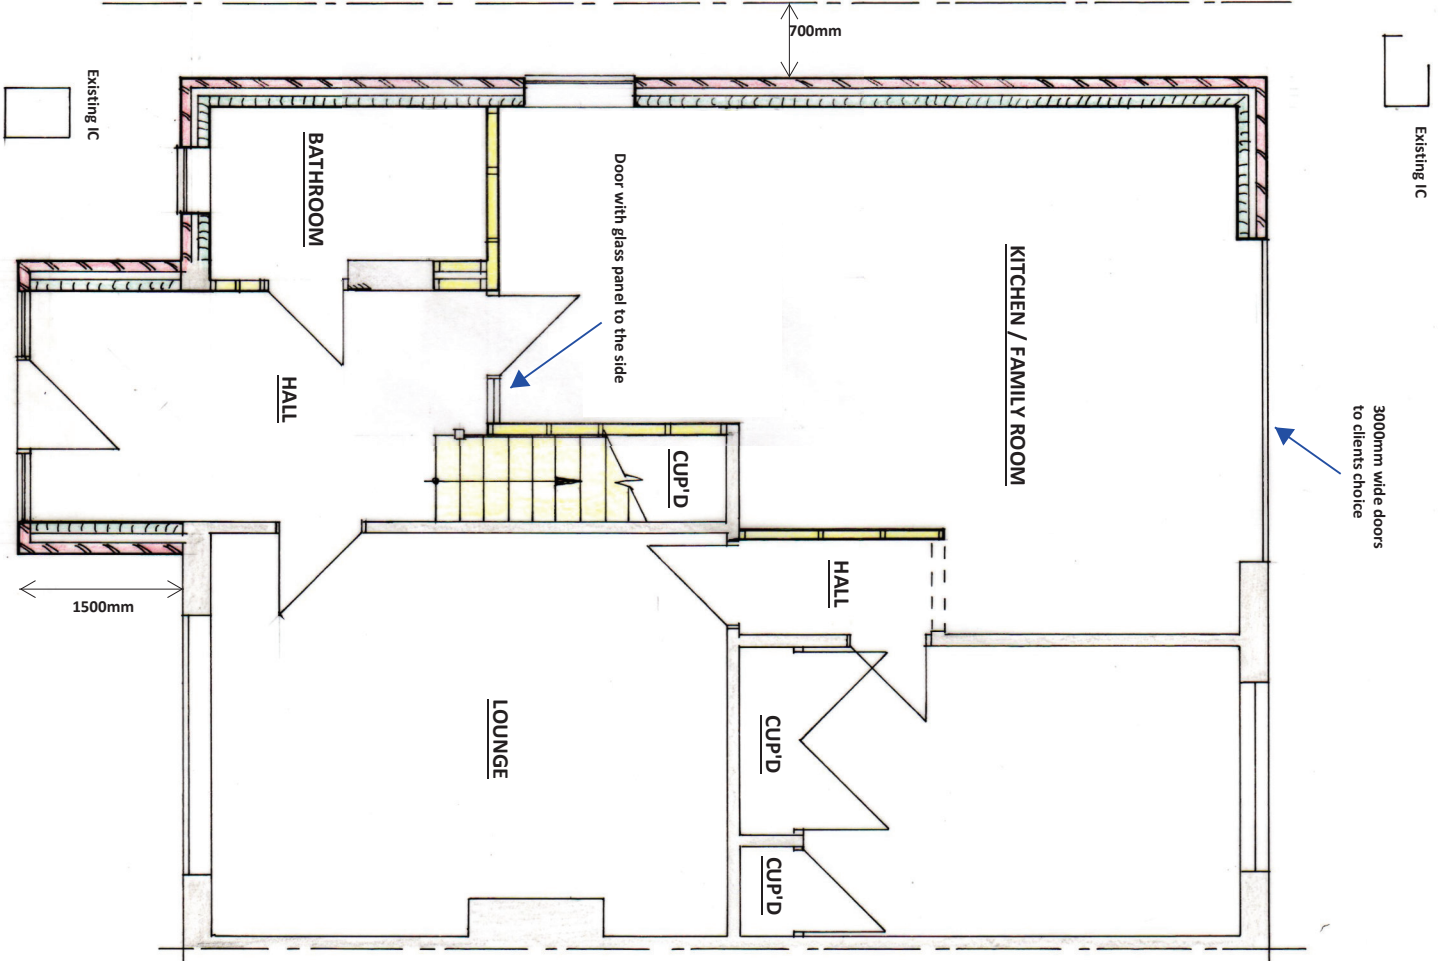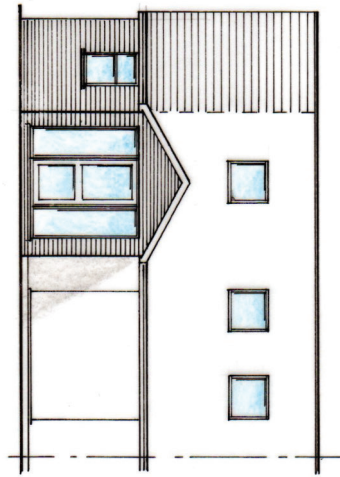

S.Barrett C.Build E, CABE

Architectural, Structural & Party Wall Services.
bsbpartywalls@yahoo.co.uk
07974 715009



**12 COLINDALE NORTH
ROAD, FERRING**

**SIDE EXTENSION
&
LOFT CONVERSION**

CLIENT: Jason & Sian

DATE: 62.07.2021

DRWG No: BSB/21/886/2/a

A3