


Proposed Ground Floor

For planning purposes only:
NOT for construction, do not
scale, refer to applicant's own
survey drawings

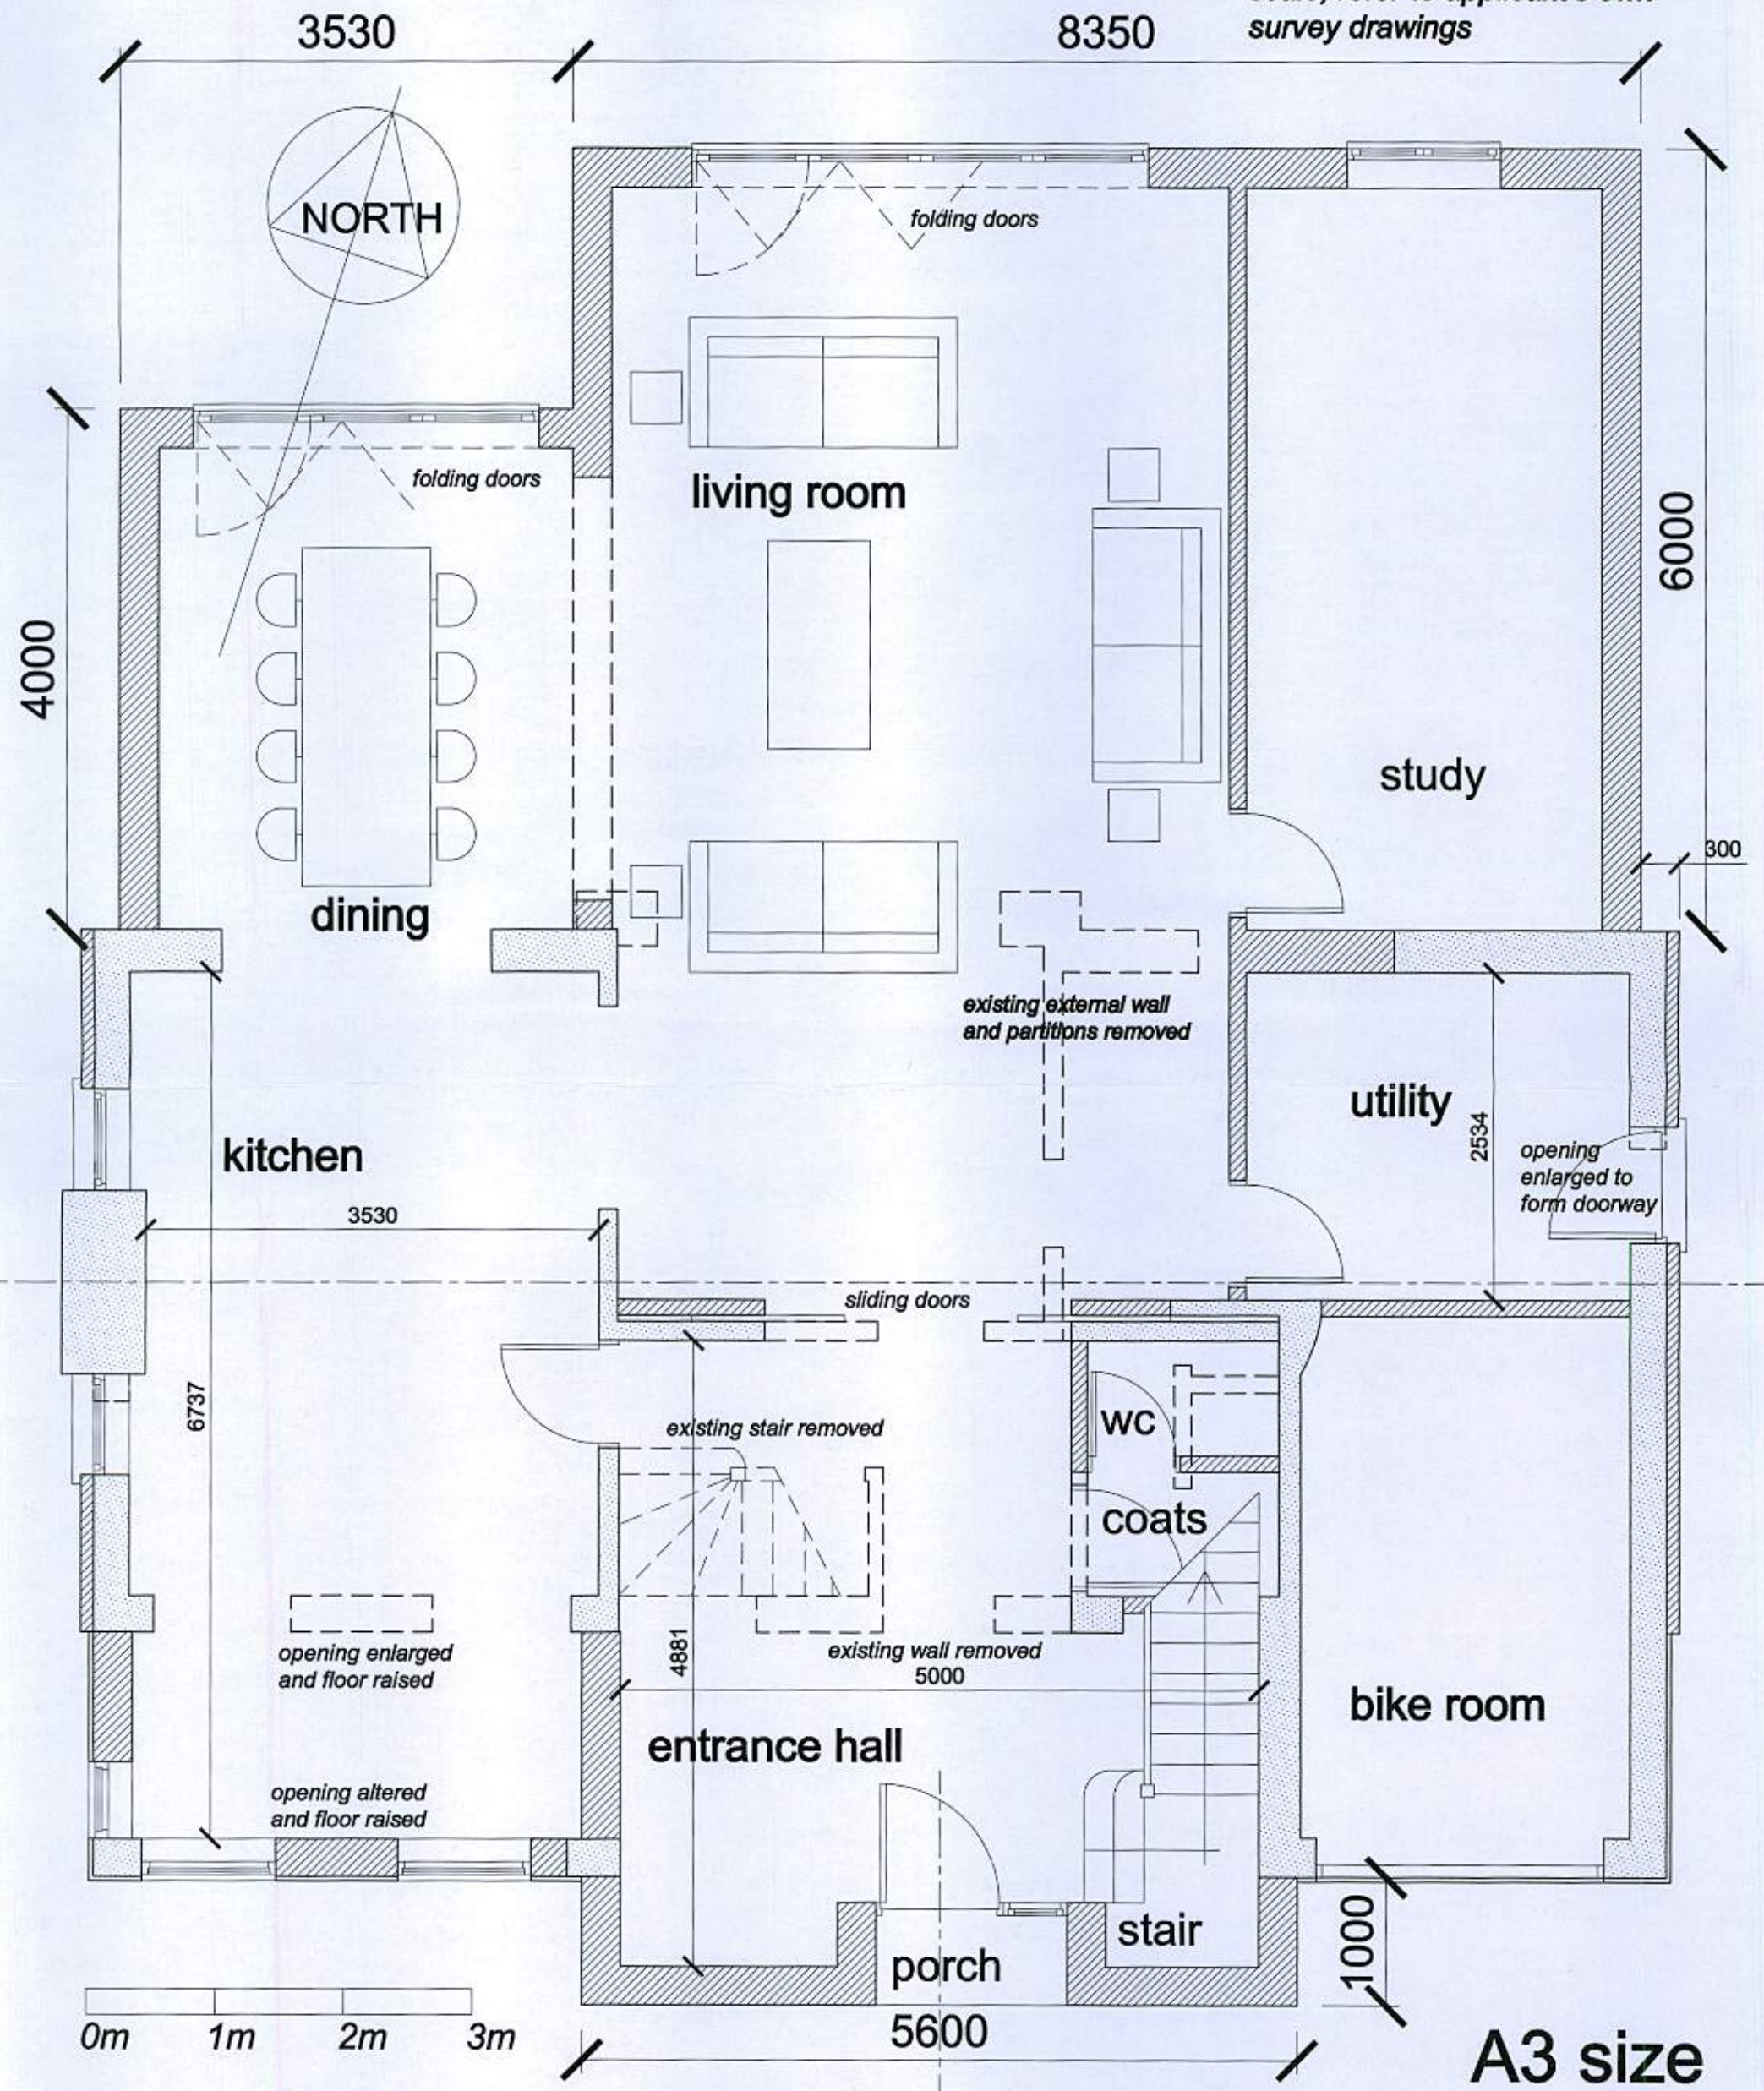

11 Telgarth Road, Ferring BN12 5PX
Proposed refurbishment and extensions
scale 1 : 50 October 2016

PROPOSED GROUND FLOOR

Roger Minost RIBA Architect Chates Studio, Stonepit Lane, Henfield BN5 9QT

420.01G
rev G: 10.07.2017