

Sandra Edwards

From: Amanda Scholes on behalf of Planning.Responses
Sent: 07 February 2018 10:02
To: Planning Scanning; Nicola Spencer
Subject: FW: FG/179/17/PL - 11 Telgarth Road Ferring
Attachments: 420.02H.pdf

From: Anita Gardner
Sent: 07 February 2018 09:42
To: Planning.Responses
Subject: FW: FG/179/17/PL - 11 Telgarth Road Ferring

Please add plan to application

Anita Gardner | Principal Planner, Directorate of Place, Arun District Council | Location: First Floor, Arun Civic Centre, Maltravers Road, Littlehampton, BN17 5LF

Internal: 37529 | External: +44 (0) 1903 737529 | E-mail: anita.gardner@arun.gov.uk

Visit Arun's web site at www.arun.gov.uk



Save the environment - think before you print.

From: Philip Willmer [REDACTED]
Sent: 02 February 2018 09:17
To: Anita Gardner
Cc: Pierre Burel
Subject: Re: FG/179/17/PL - 11 Telgarth Road Ferring

Dear Ms Gardner,

Thank you for your email. Please find attached an electronic copy of the first floor plan 420.02H as requested.

While writing I would confirm a further extension of time for the determination of this application as requested. As I note that you are now away from the office until the 7 February I am happy to extend it until Friday 16 February.

Kind regards,
Philip Willmer BSc Dip Arch RIBA
Chartered Architect

From: Anita Gardner <Anita.Gardner@arun.gov.uk>
Date: Thursday, 1 February 2018 11:16
To: Philip Willmer [REDACTED]
Subject: FG/179/17/PL - 11 Telgarth Road Ferring

Dear Mr Wilmer,

I note from the submitted plans that no Proposed First Floor Plan has been submitted with your application. Could you send me a copy as soon as possible? If it is not received today please can you agree to a further extension of time on the application until 07-02-2018 since I will not be in the office until that date, after today, and the plan will need to be added to the application prior to a decision being reached?

Regards
Anita Gardner

Anita Gardner | Principal Planner, Directorate of Place, Arun District Council | Location: First Floor, Arun Civic Centre, Maltravers Road,
Littlehampton, BN17 5LF

Internal: 37529 | External: +44 (0) 1903 737529 | E-mail: anita.gardner@arun.gov.uk

Visit Arun's web site at www.arun.gov.uk



Save the environment - think before you print.

<http://www.arun.gov.uk>


NLPG UPRN 100062237016

DX 57406 Littlehampton

Important Notice This e-mail is intended exclusively for the addressee and may contain information that is confidential and/or privileged. If you are not the intended recipient (or authorised to receive it for the addressee), please notify the sender and delete the e-mail immediately; using, copying, or disclosing it to anyone else, is strictly prohibited and may be unlawful. Any views, opinions or options presented are solely those of the author and do not necessarily represent those of Arun District Council. The information in this e-mail may be subject to public disclosure under the Freedom of Information Act 2000, therefore we cannot guarantee that we will not provide the whole or part of this e-mail to a third party. The Council reserves the right to monitor e-mails in accordance with relevant legislation. Whilst outgoing e-mails are checked for viruses, we cannot guarantee this e-mail is virus-free or has not been intercepted or changed and we do not accept liability for any damage caused. Any reference to "e-mail" in this disclaimer includes any attachments.

For planning purposes only: NOT for construction, do not scale, refer to applicant's own survey drawings.

Proposed First Floor

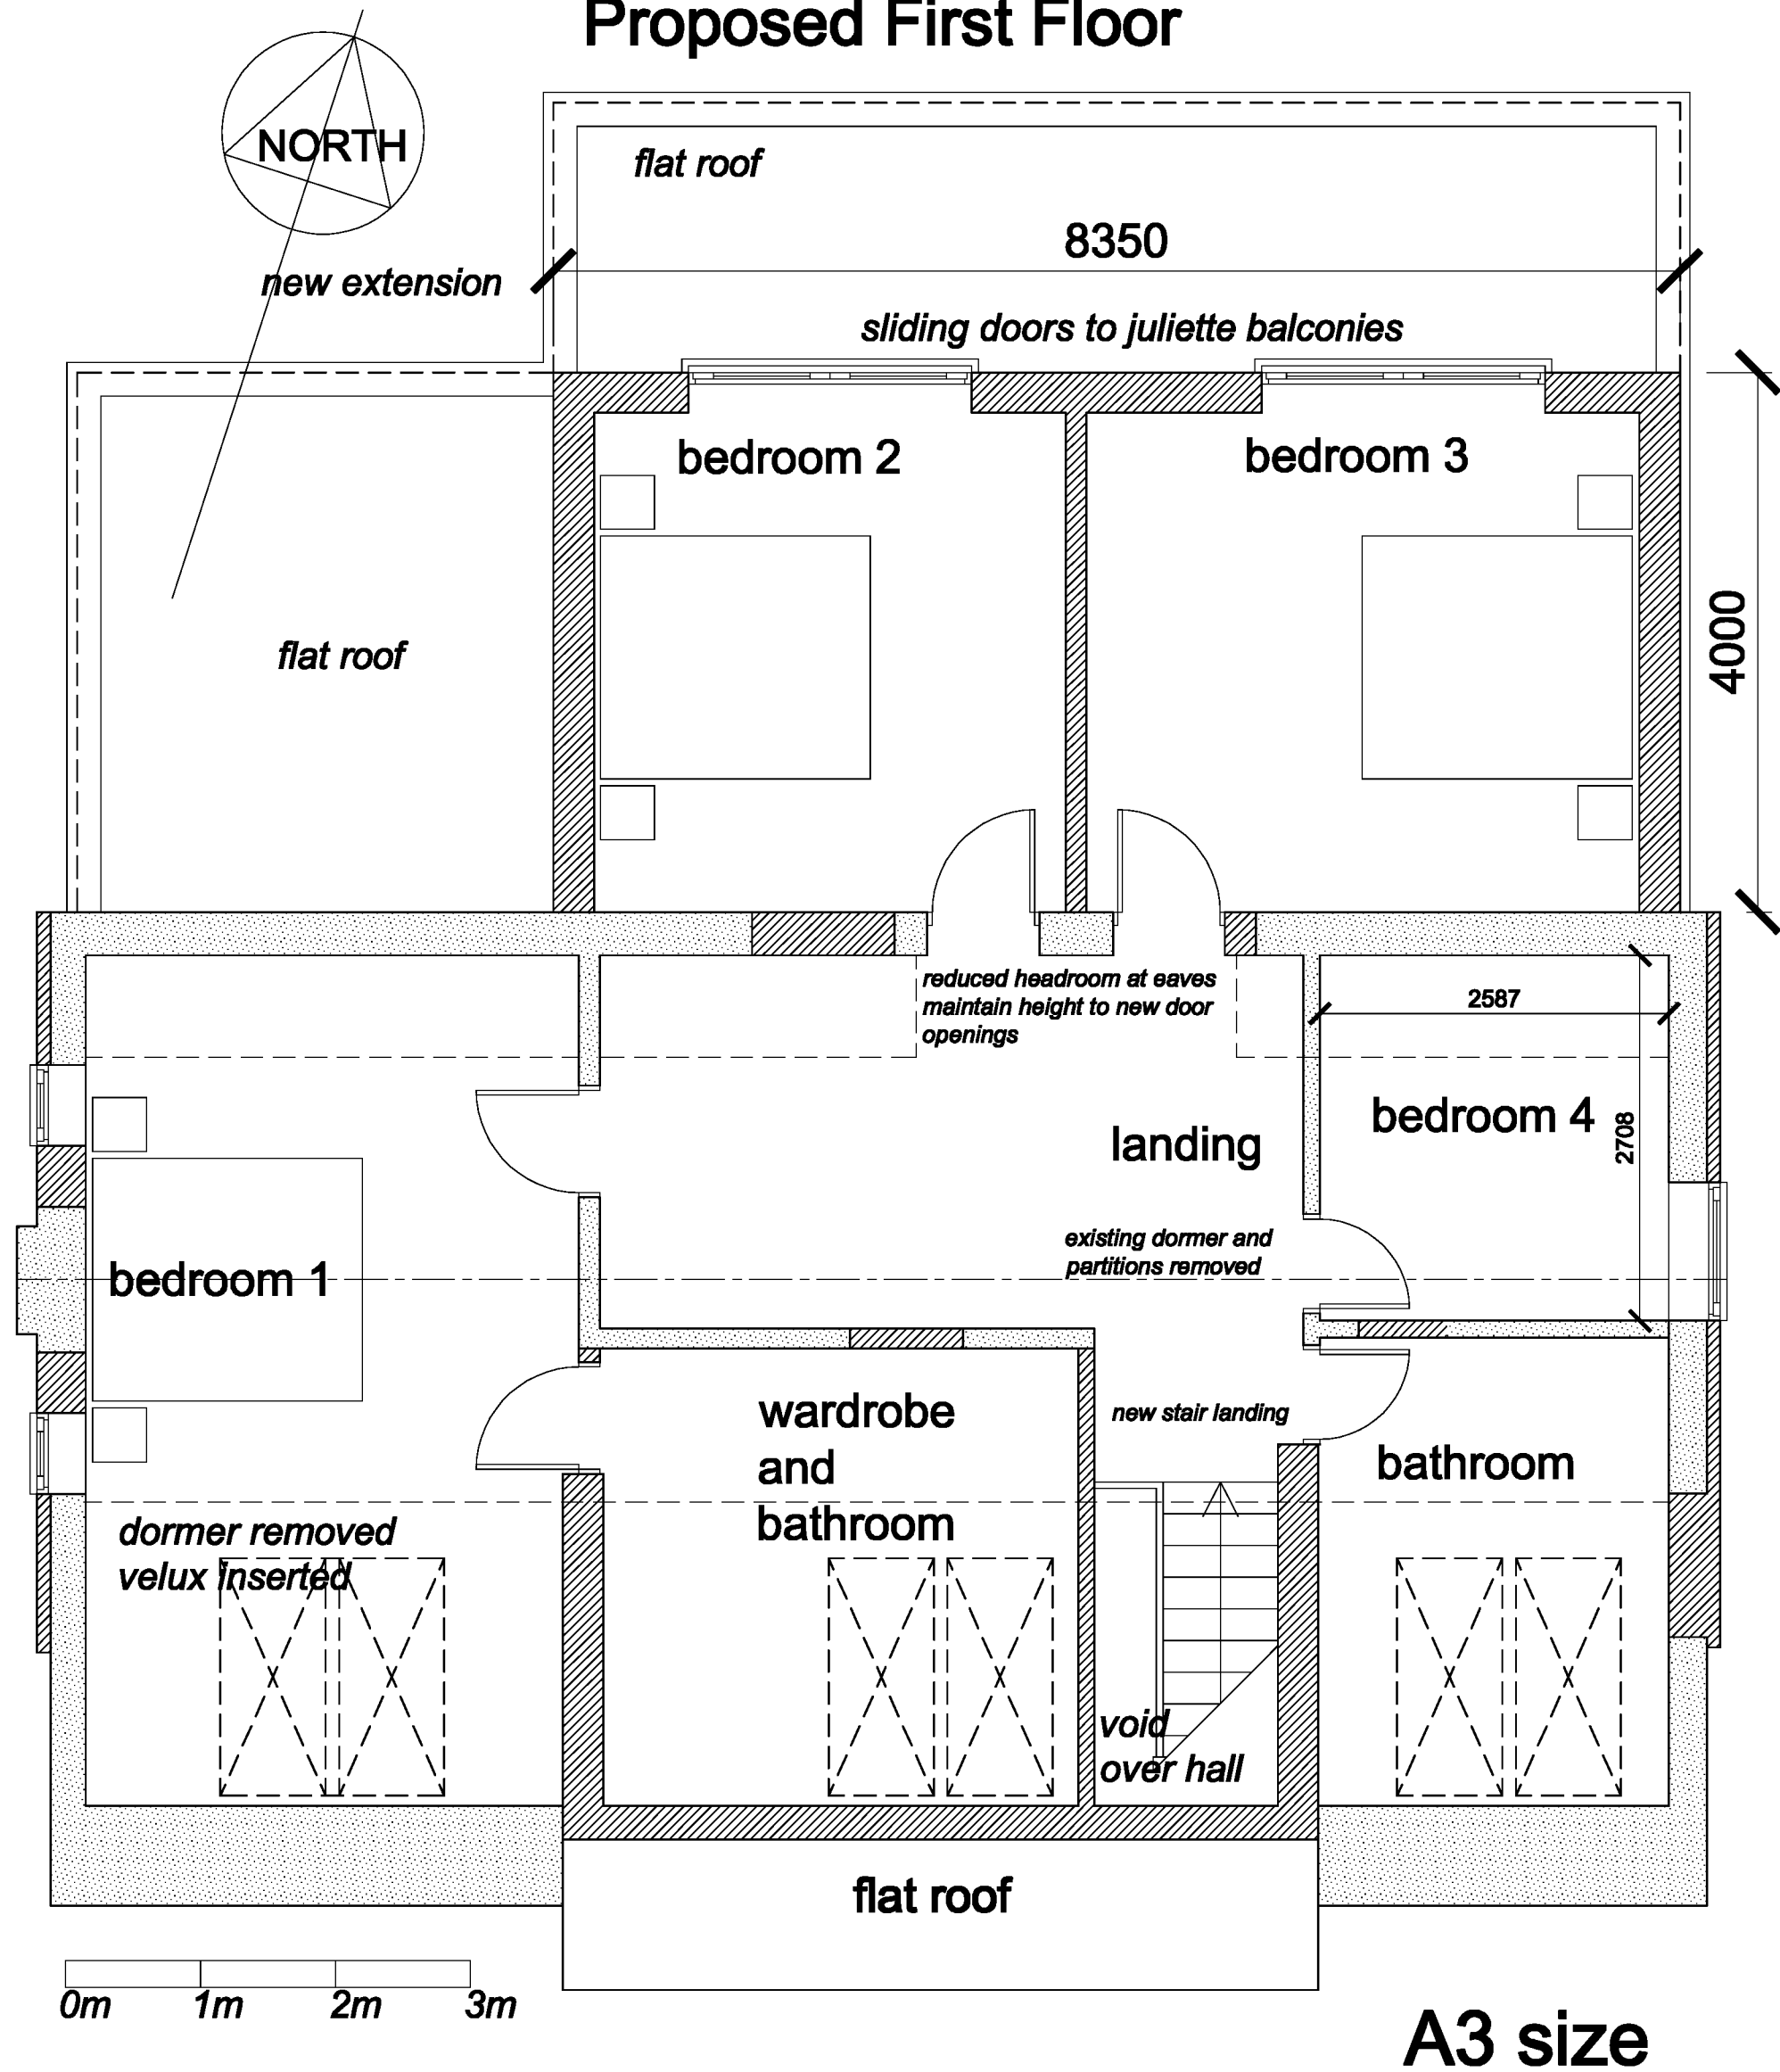

A3 size

11 Telgarth Road, Ferring BN12 5PX
Proposed refurbishment and extensions PROPOSED FIRST FLOOR
scale 1 : 50 October 2016
Roger Minost RIBA Architect Chates Studio, Stonepit Lane, Henfield BN5 9QT

420.02H
rev H: 06.10.2017