


For planning purposes only: NOT for construction, do not scale, refer to applicant's own survey drawings.

Proposed First Floor

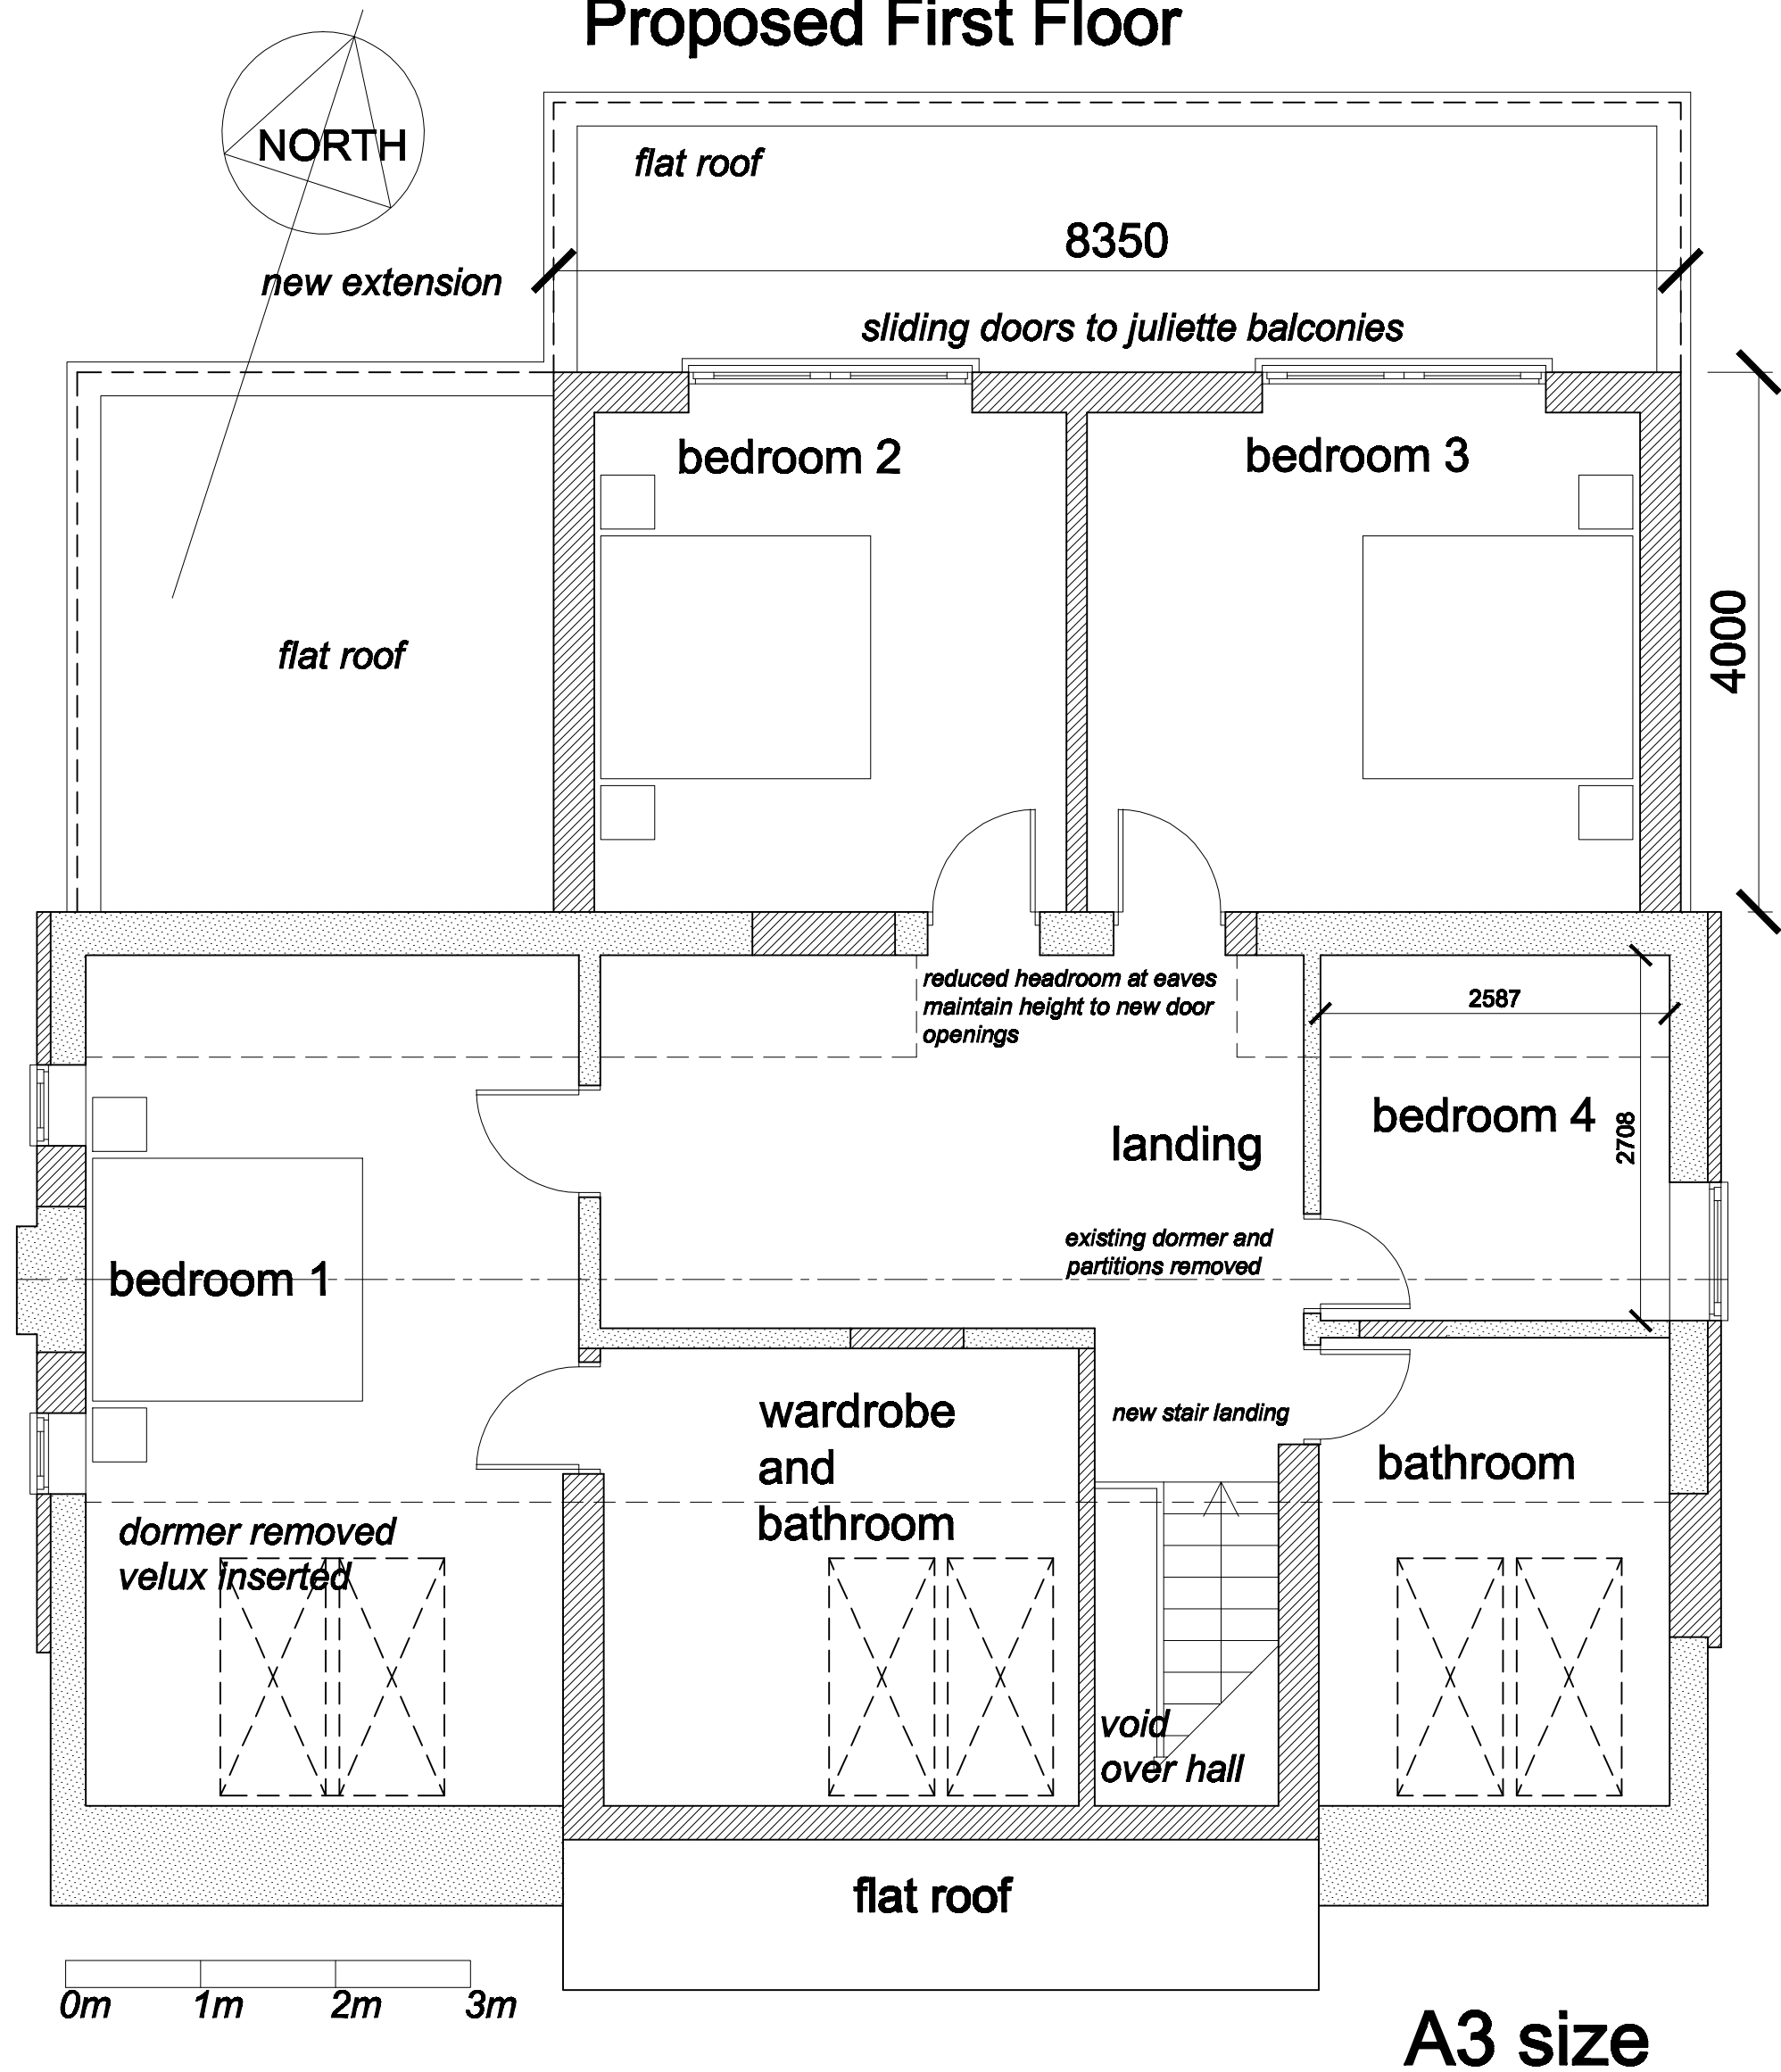

11 Telgarth Road, Ferring BN12 5PX
Proposed refurbishment and extensions
scale 1 : 50 October 2016
Roger Minost RIBA Architect Chates Studio, Stonepit Lane, Henfield BN5 9QT

420.02H
rev H: 06.10.2017