
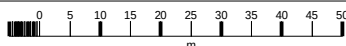



11 SEA LANE, FERRING

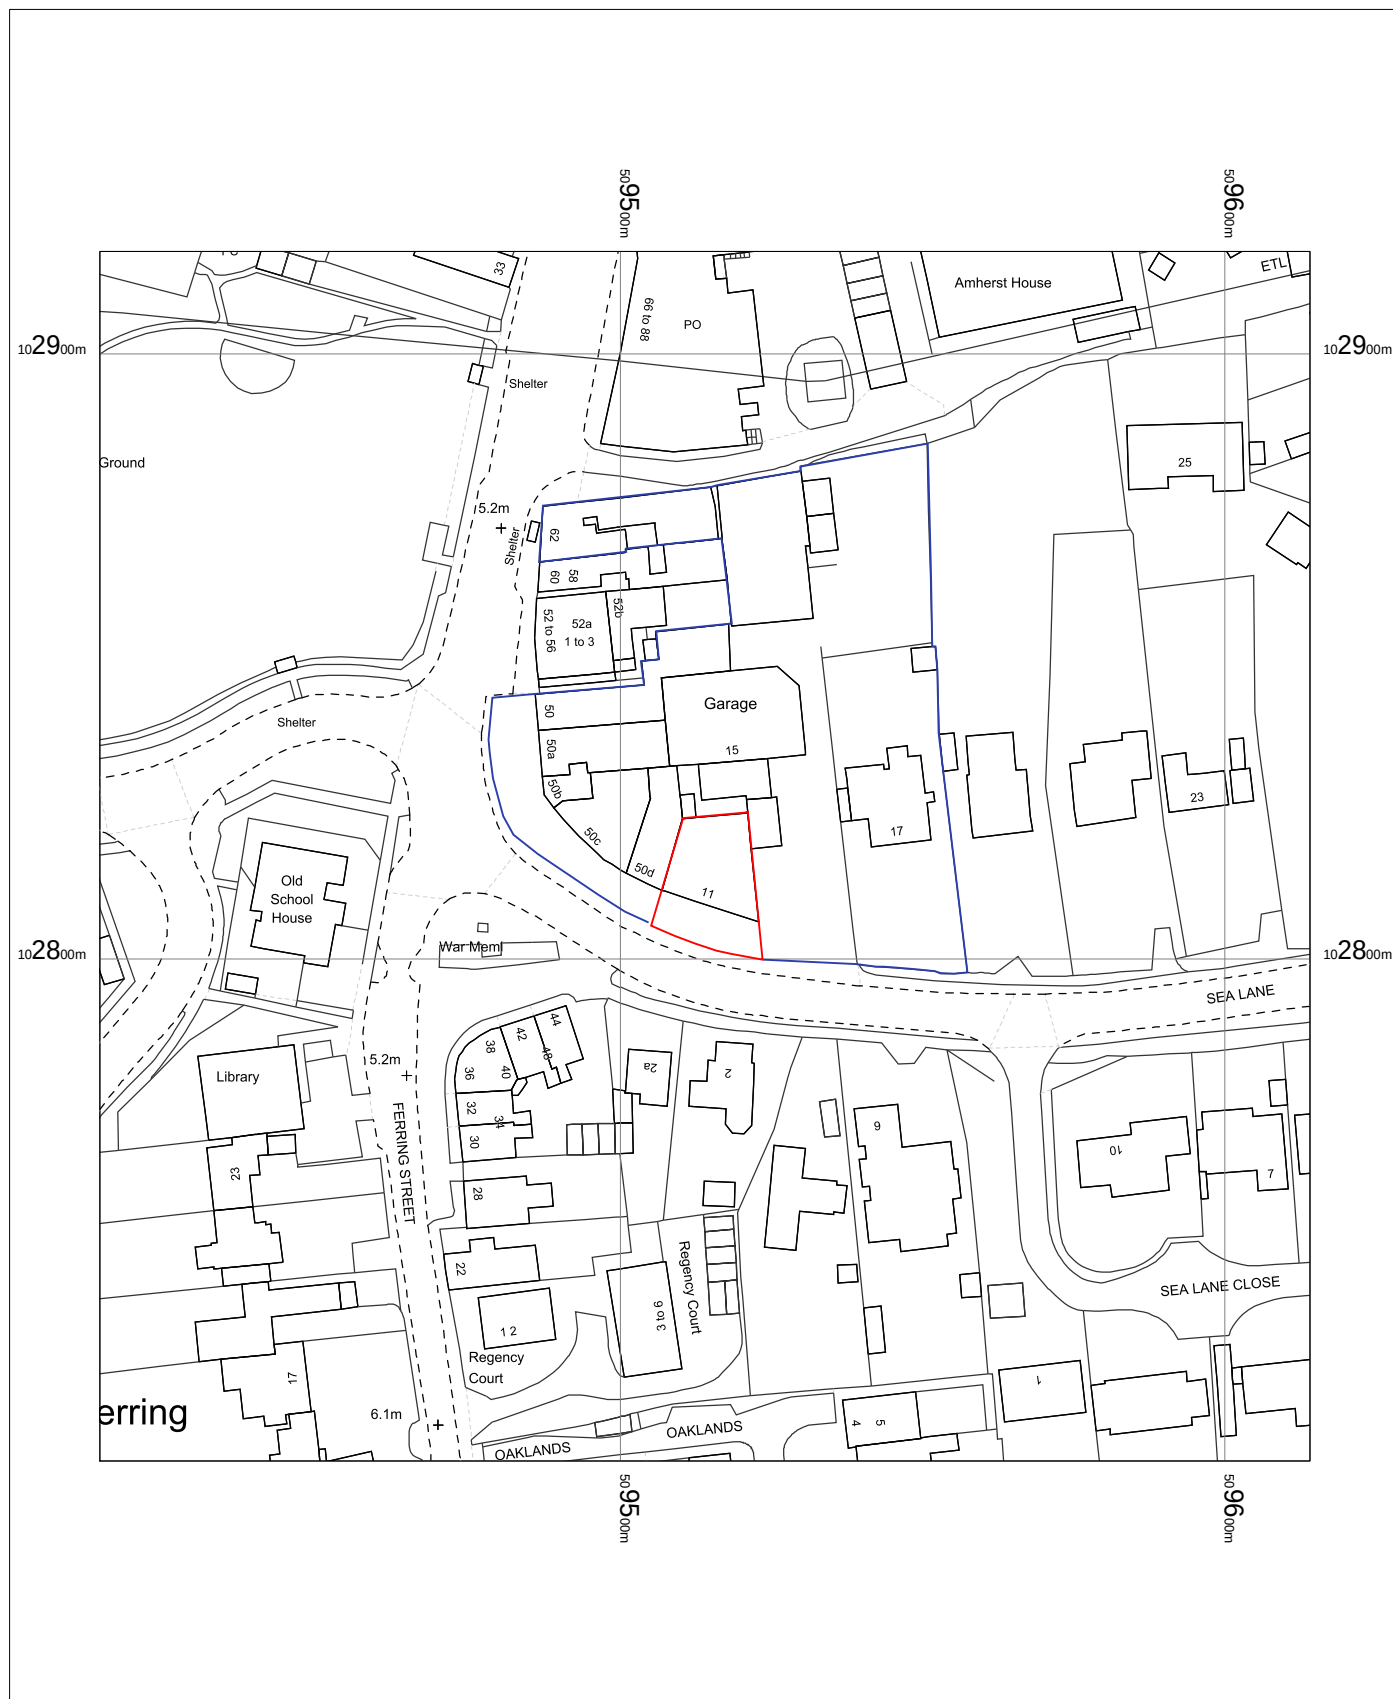

OS MasterMap 1250/2500/10000 scale
Thursday, November 5, 2020, ID: CM-00914439
www.centremapslive.co.uk

1:1250 scale print at A4, Centre: 509514 E, 102817 N

©Crown Copyright Ordnance Survey. Licence no. 100019980

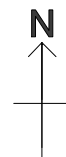

Wayne Gander MCIAT
Chartered Architectural Technologist

98 Durrington Lane
Worthing
West Sussex
BN13 2RQ

Tel. 01903 694817

waynegander08@gmail.com

