


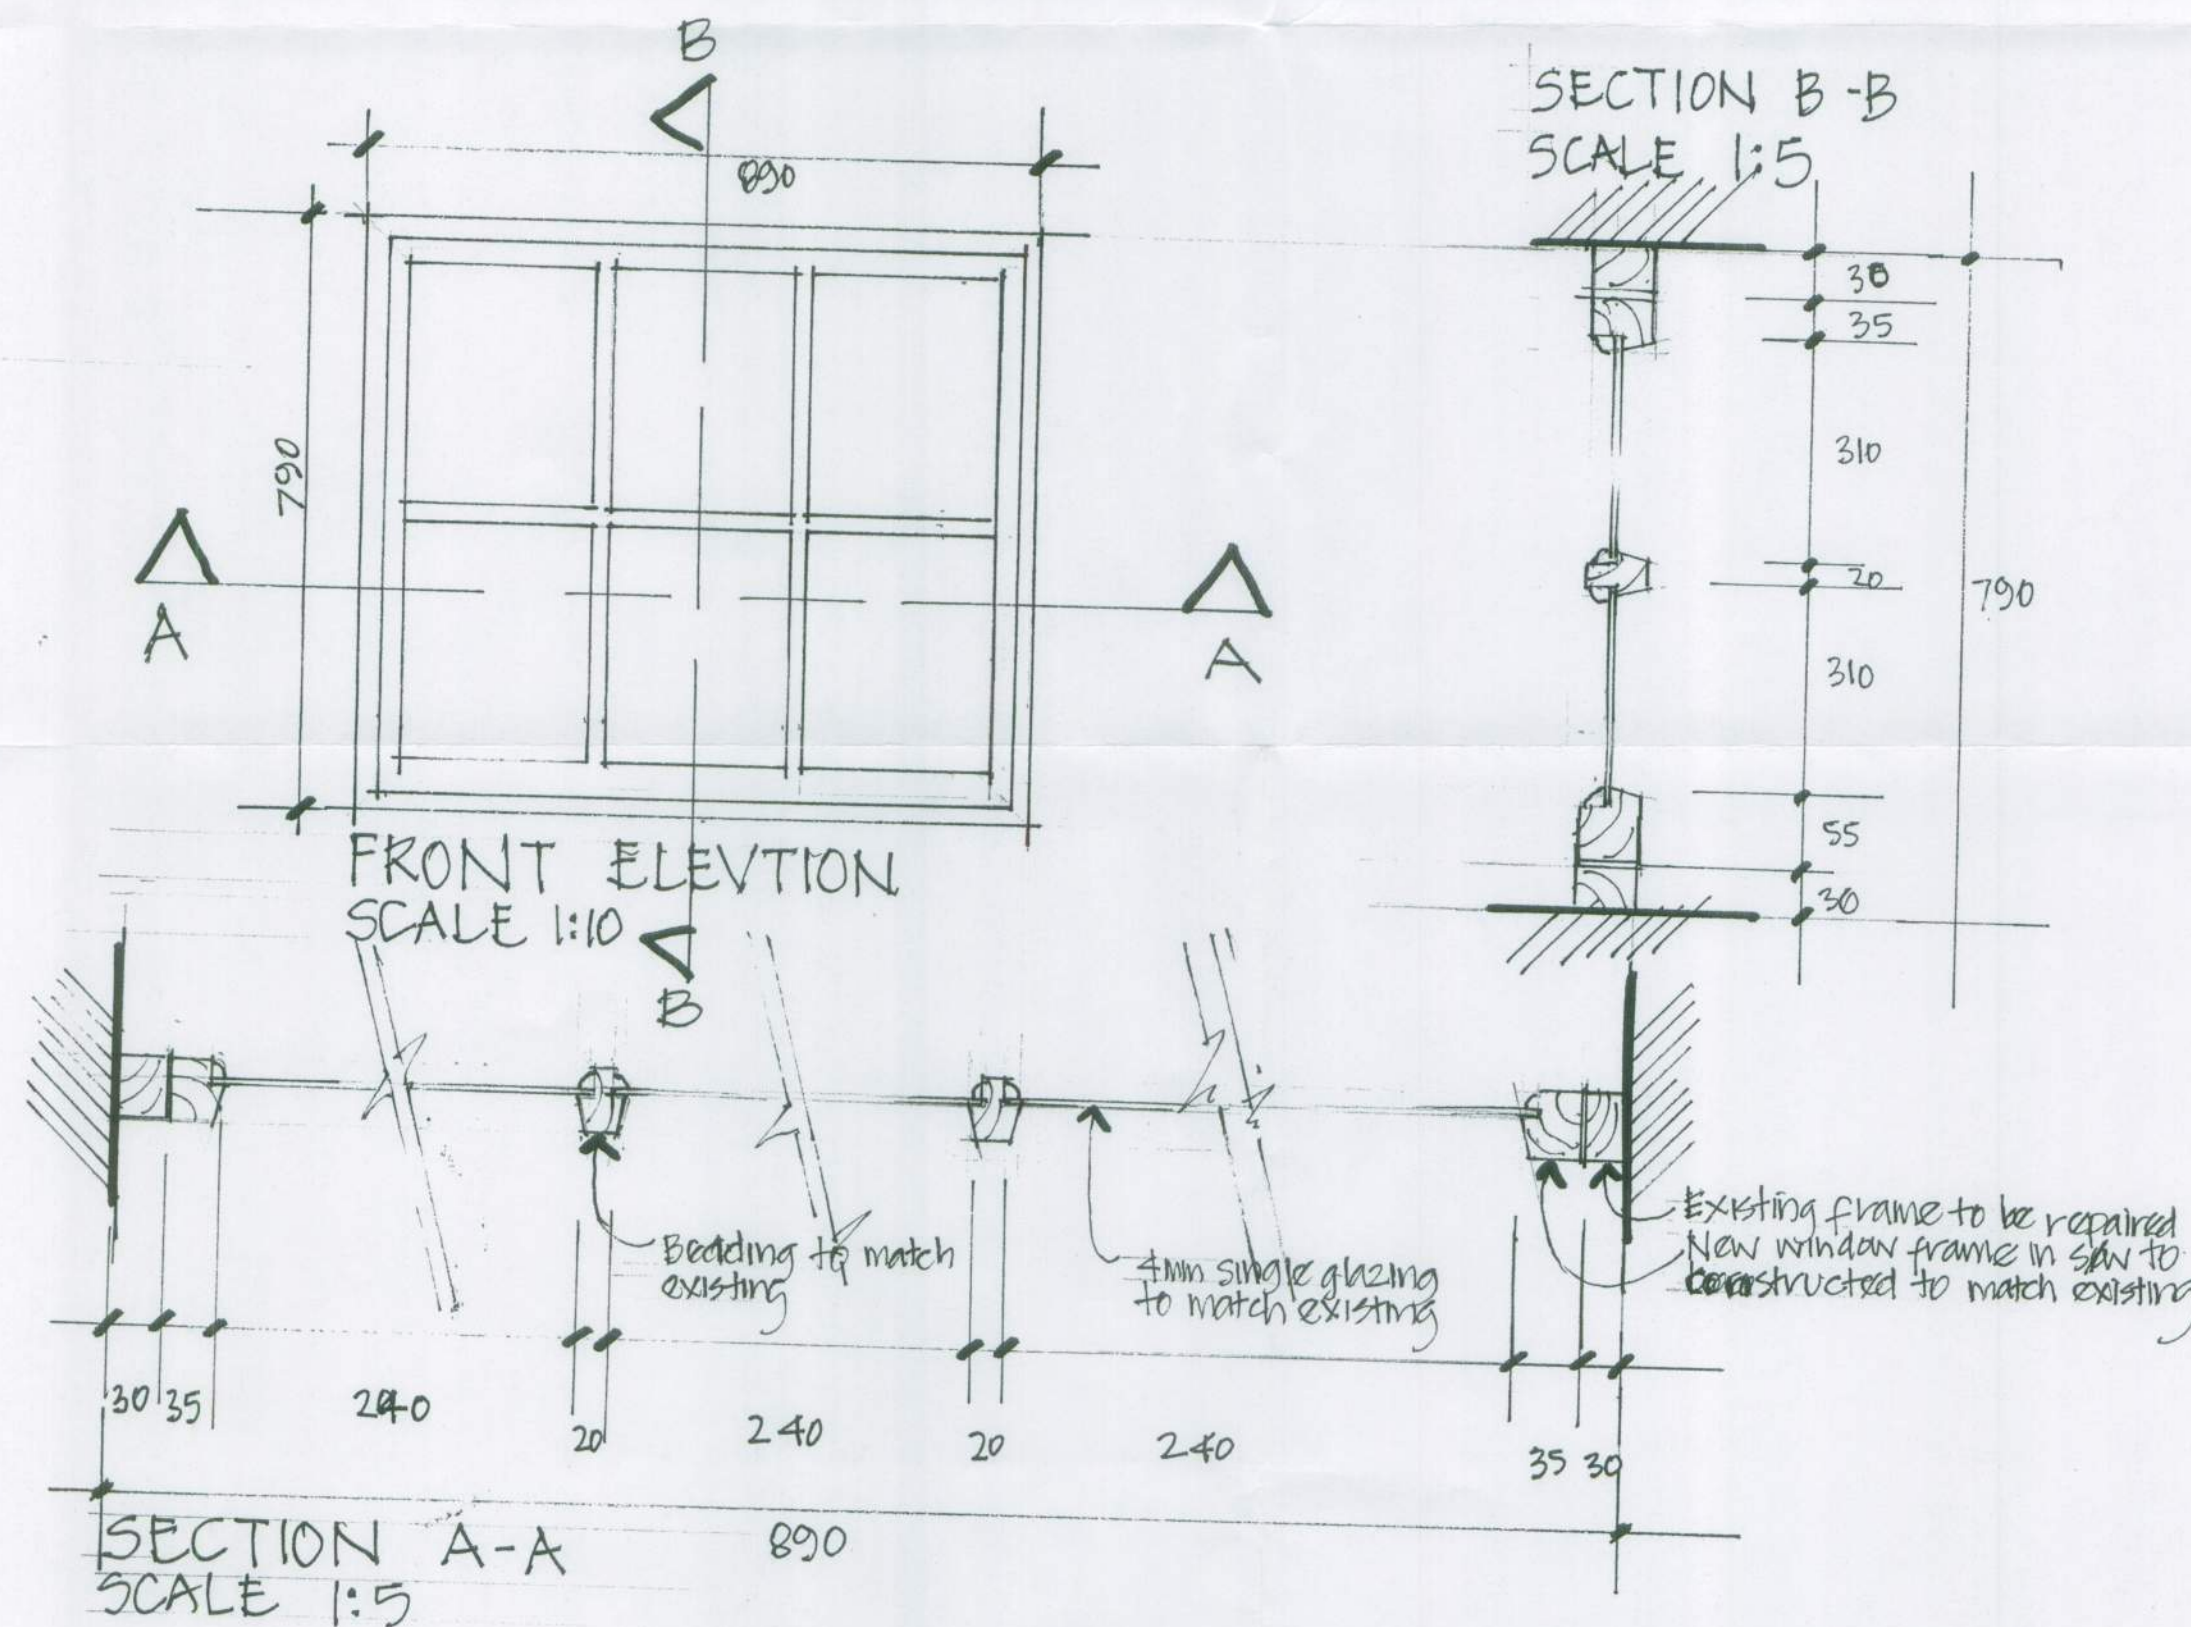

PROPOSAL TO REPLACE
TWO WINDOWS AT:-
BRAMBLE COTTAGE,
50 SEA LANE,
NORTHING, BN12 5EH

WINDOW DETAILS

DRAWING NO.
03

BRAMBLE
NOV 2014