

[REDACTED]

From: Karpezo, Marta [REDACTED]
Sent: 27 December 2017 11:33
To: Planning.Responses
Subject: RE Planning Consultation on: FG/183/17/PL

Dear Sirs

Please find the attached our response comments letter to the below planning application consultation.

Kind Regards

Marta Karpezo
Technical Co-ordinator
Developer Services
Southern House, Sparrowgrove, Otterbourne, Hant SO21 2SW

[REDACTED]

From: [REDACTED]
Sent: 28 November 2017 16:47
To: Network Development Southern Water
Subject: Planning Consultation on: FG/183/17/PL

To: Stuart Ward- Engineering Technician

NOTIFICATION FROM ARUN DISTRICT COUNCIL
Town & Country Planning Act 1990 (as amended)
Town and Country Planning (Development Management Procedure) (England) Order
2015 - Articles 16 & 18 Consultation before the grant of permission
Planning Permission

APPLICATION **FG/183/17/PL**

NO:

Registered: 20th November

2017
Site Address: Land adj to The Barn Hangleton Lane Ferring
Grid Reference: 508937 103550
Description of Works: Change of use of land from permitted B8 storage use & erection of new detached office building (Use Class B1) with access via Hangleton Lane & associated car parking, cycle storage & refuse storage. This is a Departure from the Development Plan.

The Council have received the above application. I shall be pleased to receive any observations you may wish to make.

[Click here to view the application details](#)

Should you have any comments to make, these should be sent by replying to this email by 28-DEC-17.

You can also monitor the progress of this application through the Council web site:

www.arun.gov.uk/planning

Please be aware that any comments you may make will be available on our website so please do not insert personal details or signatures on your reply.

In the absence of a reply within the period stated, I shall assume that you have no observations to make.

The officer dealing with this application is Ross Leal who can be contacted on telephone number [REDACTED]

Regards
Planning Officer

consultee_email


<http://www.arun.gov.uk>

NLPG UPRN 100062237016
DX 57406 Littlehampton

Important Notice This e-mail is intended exclusively for the addressee and may contain information that is confidential and/or privileged. If you are not the intended recipient (or authorised to receive it for the addressee), please notify the sender and delete the e-mail immediately; using, copying, or disclosing it to anyone else, is strictly prohibited and may be unlawful. Any views, opinions or options presented are solely those of the author and do not necessarily represent those of Arun District Council. The information in this e-mail may be subject to public disclosure under the Freedom of Information Act 2000, therefore we cannot guarantee that we will not provide the whole or part of this e-mail to a third party. The Council reserves the right to monitor e-mails in accordance with relevant legislation. Whilst outgoing e-mails are checked for viruses, we cannot guarantee this e-mail is virus-free or has not been intercepted or changed and we do not accept liability for any damage caused. Any reference to "e-mail" in this disclaimer includes any attachments.


This e-mail is intended solely for the person or organisation to which it is addressed. It may contain privileged and confidential information. If you are not the intended recipient, you are prohibited from copying, disclosing or distributing this e-mail or its contents (as it may be unlawful for you to do so) or taking any action in reliance on it. If you receive this e-mail by mistake, please delete it then advise the sender immediately. Without prejudice to the above prohibition on unauthorised copying and disclosure of this e-mail or its contents, it is your responsibility to ensure that any onward transmission, opening or use of this message and any attachments will not adversely affect your or the onward recipients' systems or data. Please carry out such virus and other such checks as you consider appropriate. An e-mail reply to this address may be subject to monitoring for operational reasons or lawful business practices. This e-mail is issued by Southern Water Services Limited, company number 2366670, registered in England and having its registered office at Southern House, Yeoman Road, Worthing, BN13 3NX, England. In sending this e-mail the sender cannot be deemed to have specified authority and the contents of the e-mail will have no contractual effect unless (in either case) it is otherwise agreed between Southern Water Services Limited and the recipient.

This message has been scanned for malware by Websense. www.websense.com

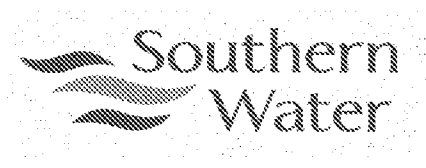

Planning and Development Services
Arun District Council
Arun Civic Centre
Maltravers Road
Littlehampton
West Sussex
BN17 5LF

Developer Services
Southern Water
Sparrowgrove House
Sparrowgrove
Otterbourne
Hampshire
SO21 2SW

 

FG/183/17/PL

Our Ref

PLAN-020908

Date

27/12/2017

Dear Sirs,

Proposal: Change of use of land from permitted B8 storage use & erection of new detached office building (Use Class B1) with access via Hangleton Lane & associated car parking, cycle storage & refuse storage. This is a Departure from the Development Plan.

Site: Land adj to The Barn, Hangleton Lane, Ferring BN12 6PP.

FG/183/17/PL


Thank you for your letter of 27/11/2017.

The applicant has not stated details of means of disposal of foul drainage from the site.

It may be possible for the flows from the proposed development to be connected to a nearby public sewer, and the applicant may wish to investigate this option. Southern Water requires a formal application for a connection to the public sewer to be made by the applicant or developer.

We request that should this application receive planning approval, the following informative is attached to the consent:

“A formal application for connection to the public sewerage system is required in order to service this development, please contact Southern Water, Sparrowgrove House Sparrowgrove, Otterbourne, Hampshire SO21 2SW (Tel: 0330 303 0119) or www.southernwater.co.uk”.

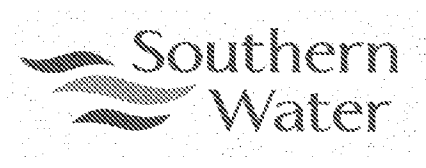

The planning application form makes reference to drainage using Sustainable Urban Drainage Systems (SUDS).

Under current legislation and guidance SUDS rely upon facilities which are not adoptable by sewerage undertakers. Therefore, the applicant will need to ensure that arrangements exist for the long term maintenance of the SUDS facilities. It is critical that the effectiveness of these systems is maintained in perpetuity. Good management will avoid flooding from the proposed surface water system, which may result in the inundation of the foul sewerage system.

Thus, where a SUDS scheme is to be implemented, the drainage details submitted to the Local Planning Authority should:

- Specify the responsibilities of each party for the implementation of the SUDS scheme
- Specify a timetable for implementation
- Provide a management and maintenance plan for the lifetime of the development.

This should include the arrangements for adoption by any public authority or statutory undertaker and any other arrangements to secure the operation of the scheme throughout its lifetime.

Due to changes in legislation that came in to force on 1st October 2011 regarding the future ownership of sewers it is possible that a sewer now deemed to be public could be crossing the above property. Therefore, should any sewer be found during construction works, an investigation of the sewer will be required to ascertain its condition, the number of properties served, and potential means of access before any further works commence on site.


The applicant is advised to discuss the matter further with Southern Water, Sparrowgrove House Sparrowgrove, Otterbourne, Hampshire SO21 2SW (Tel: 0330 303 0119) or www.southernwater.co.uk

Yours sincerely

A black rectangular box redacting the signature of the Developer Services representative.

Developer Services

SOUTHERN WATER

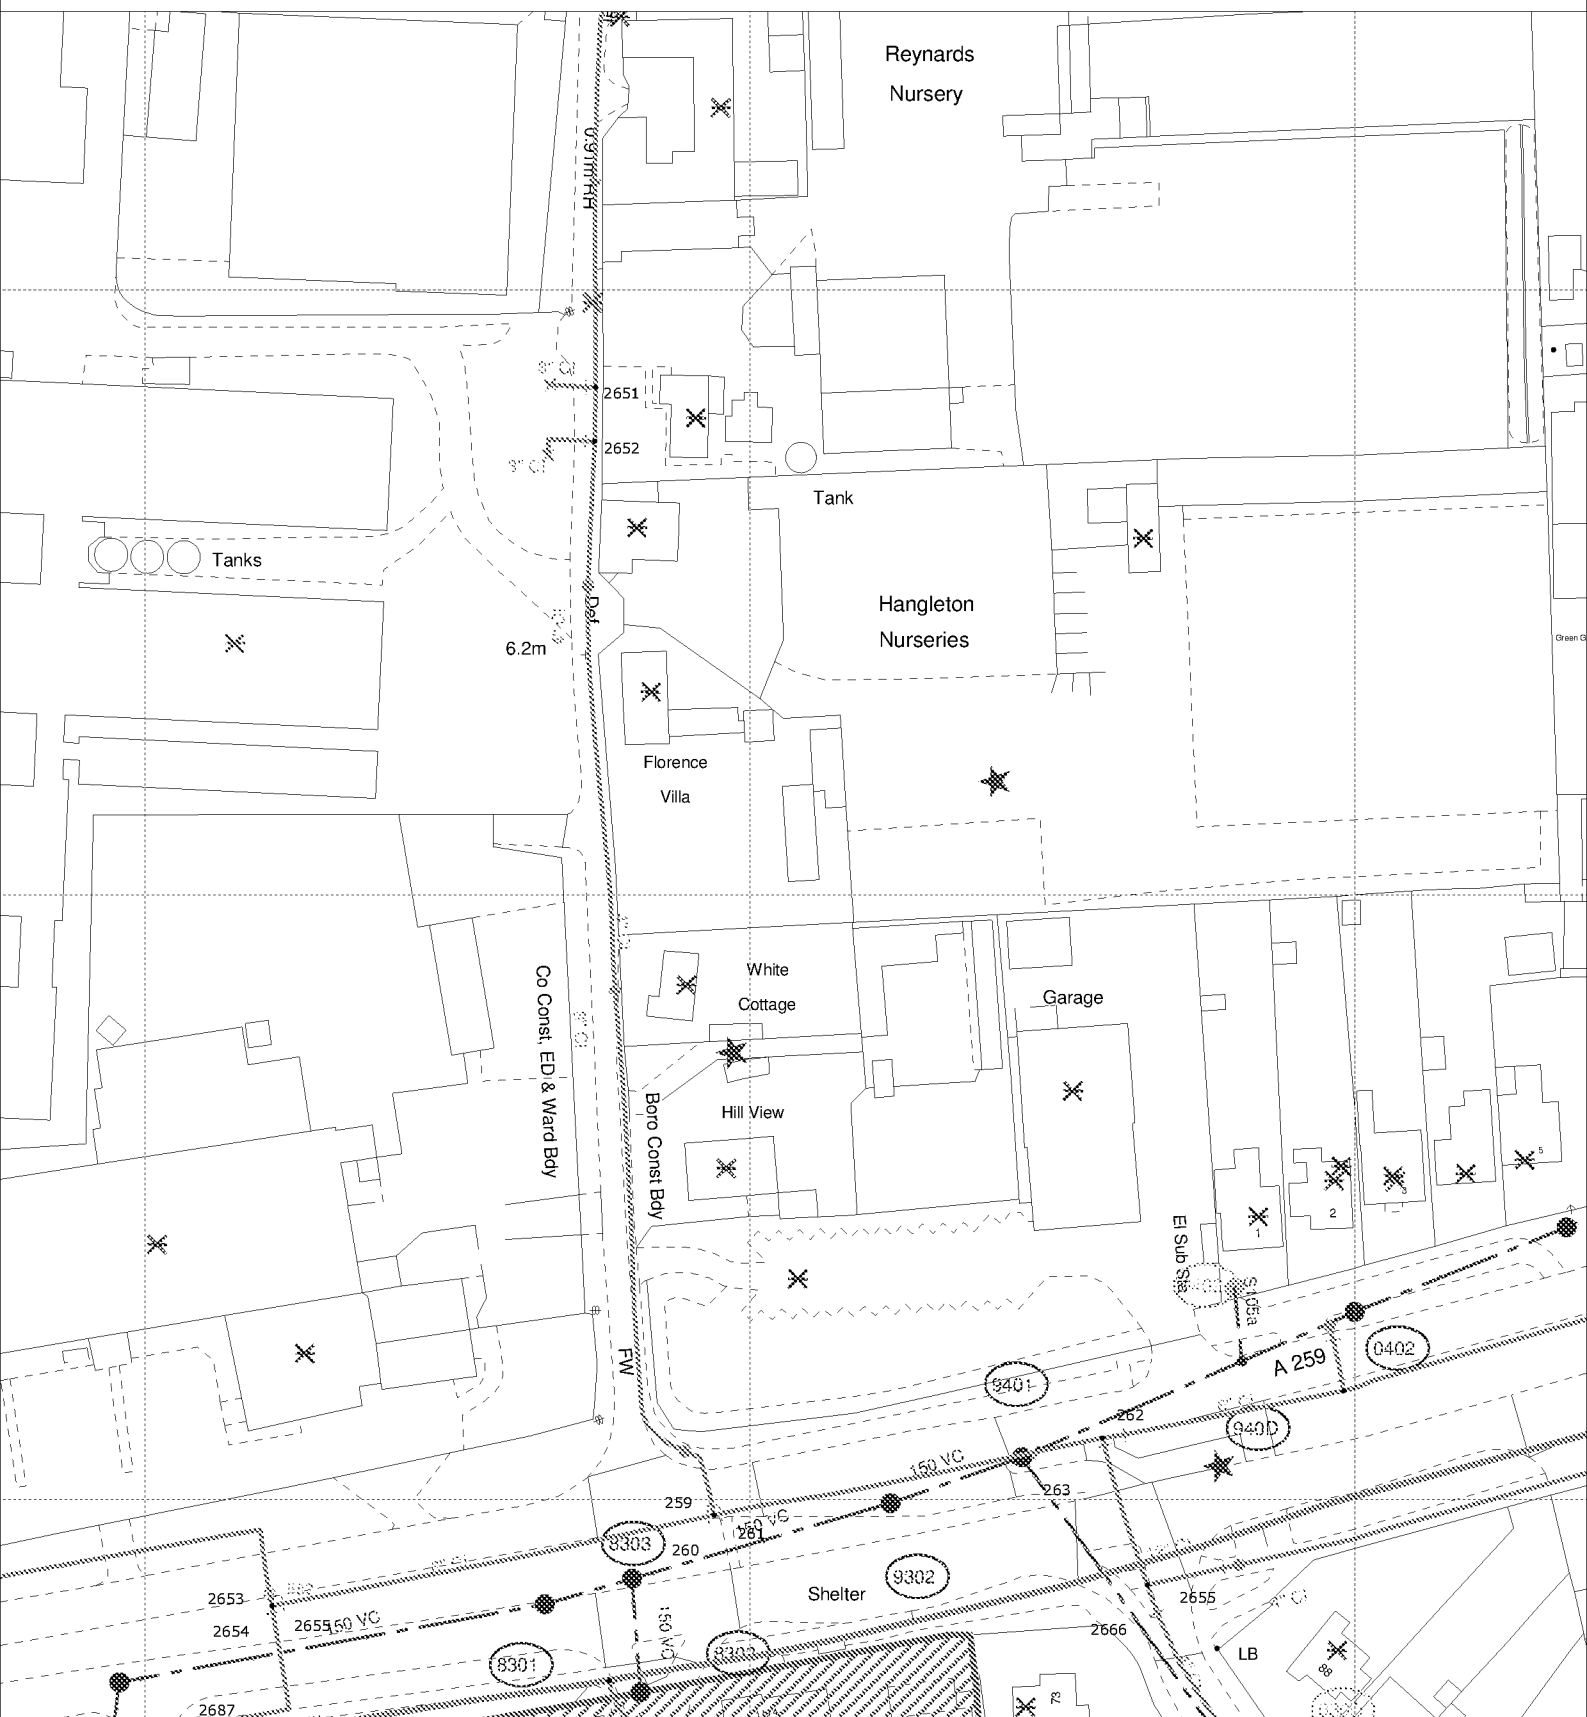

The positions of pipes shown on this plan are believed to be correct, but Southern Water Services Ltd accept no responsibility in the event of inaccuracy. The actual positions should be determined on site.

Based upon Ordnance Survey Digital Data with the permission of the controller of H.M.S.O. Crown Copyright Reserved Licence No. WU 298530

O.S. REF: TQ0803SE

Scale: 1:1250

Screen Print

WARNING: BAC pipes are constructed of Bonded Asbestos Cement

WARNING: Unknown (UNK) materials may include Bonded Asbestos Cement

ARUN DISTRICT COUNCIL FG/183/17/PL



Printed By: NadigaJ

Date: 18-12-2017

Southern Water MapGuide Browser

Requested By:

