

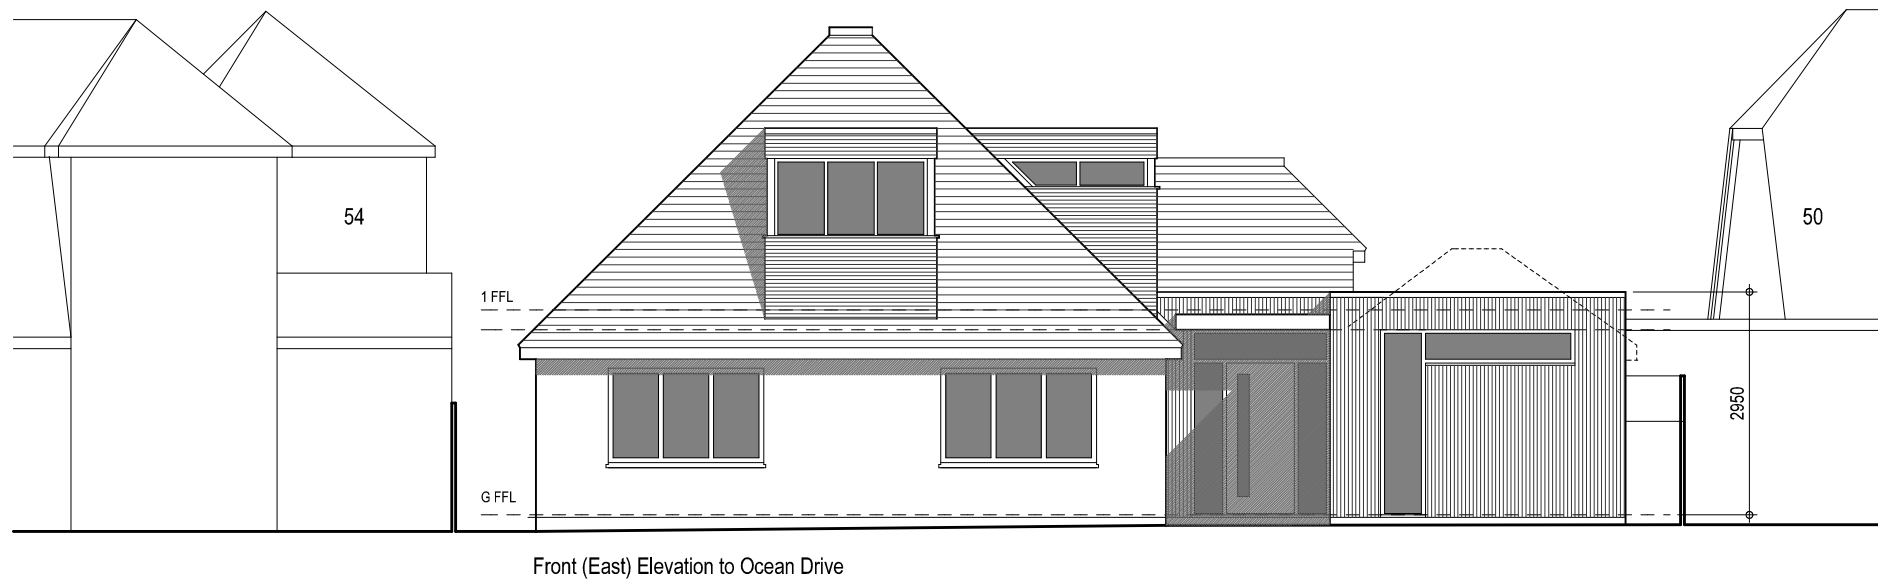
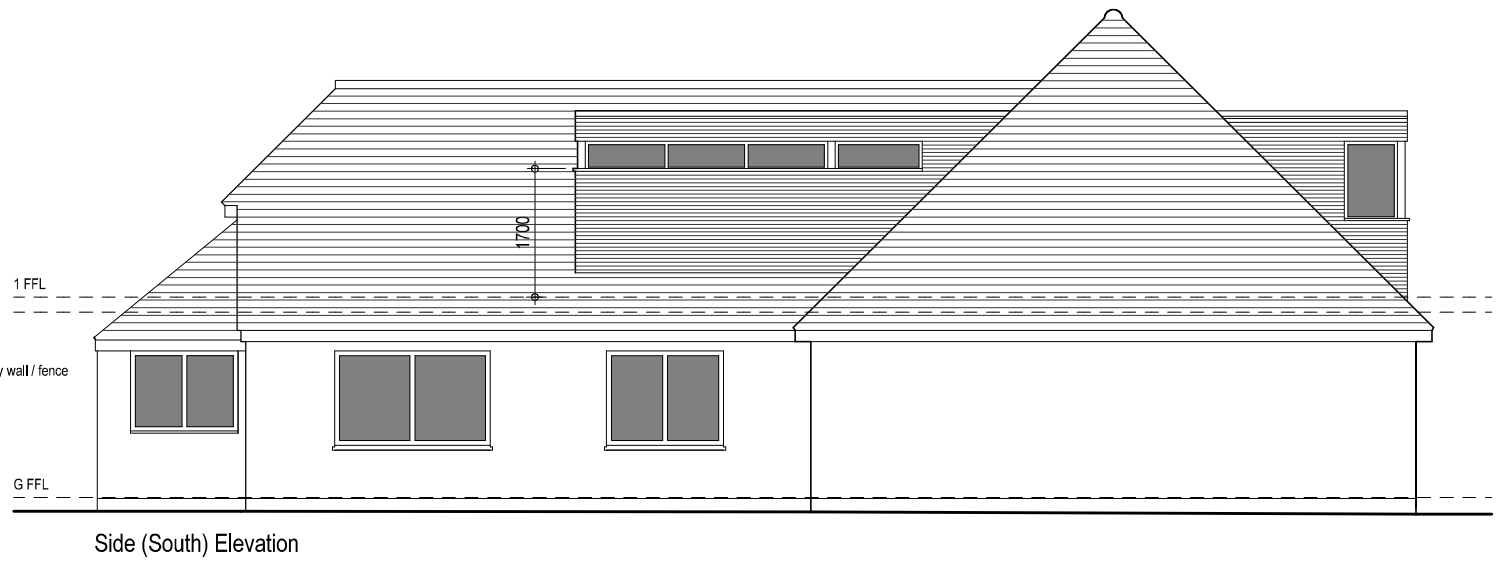


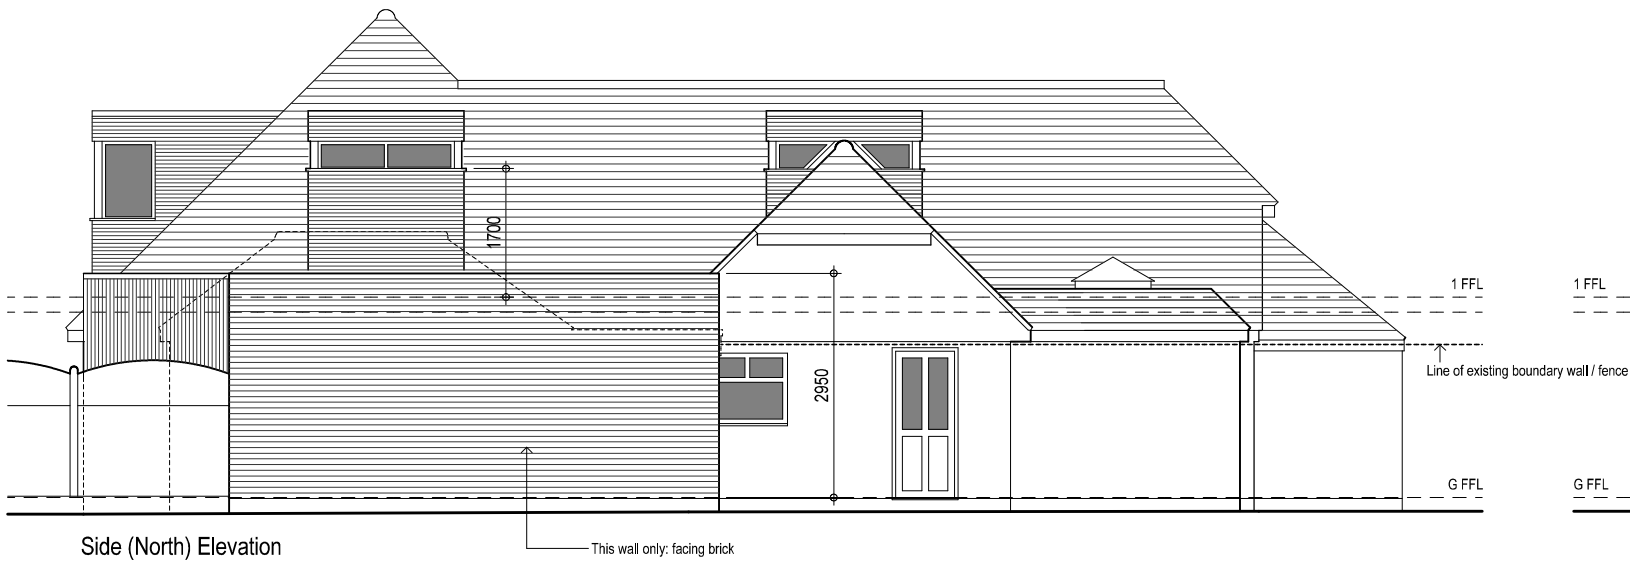

- External Finishes**
- New ground floor walls: Stained timber cladding
 - Existing ground floor walls: Painted brickwork, or coloured render
 - New dormer walls: Stained timber cladding
 - New flat roofs: Lead grey single ply membrane
 - New door & window frames: Mid grey colour coated aluminium

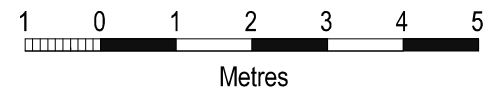

Revisions

PROJECT

52 Ocean Drive
Ferring

DRAWING

Elevations
as Proposed

SCALE DATE DRG No
1:100@A3 Aug 2021 2111/C04

Glenn Curran MCIAT

ARCHITECTURAL DESIGN + TECHNOLOGY
THE STUDIO 19 UPPER WEST DRIVE FERRING WEST SUSSEX BN12 5RG
T 01903 248787 M 07905 306375 E INFO@GLENNCURRAN.CO.UK

