

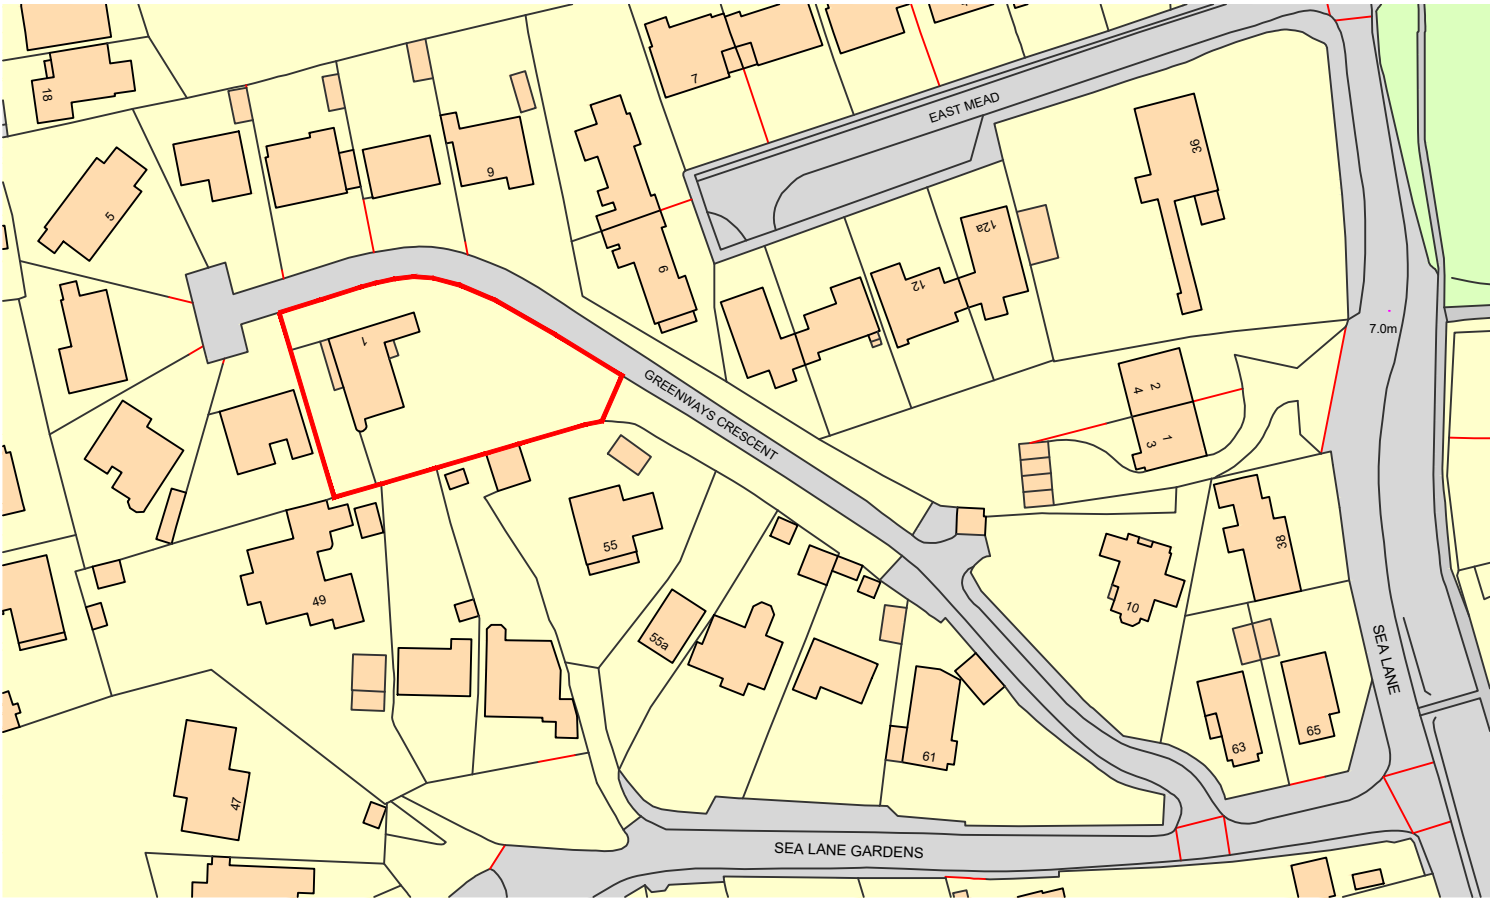


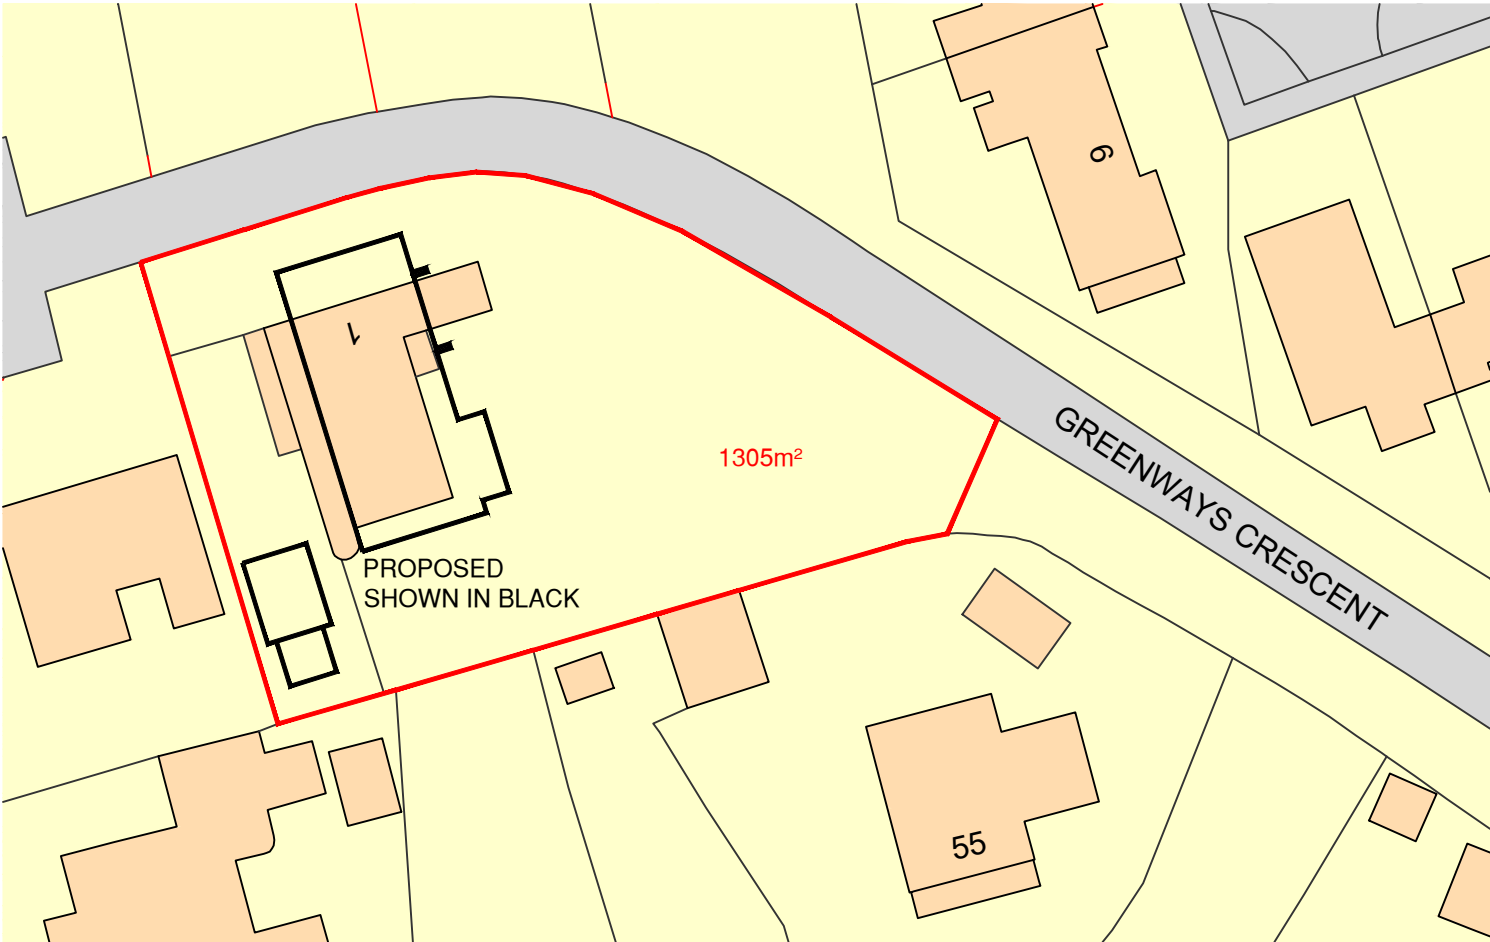


Ordnance Survey, (c) Crown Copyright 2021. All rights reserved. Licence number 100022432

LOCATION PLAN SCALE 1:1250

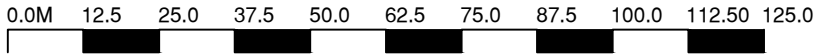

BLOCK PLAN SCALE 1:500

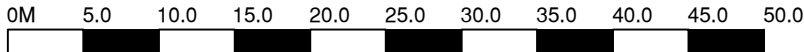

Notes
All details are indicative only. All dimensions to be checked on site by contractor prior to commencement of works. Any discrepancies in drawings to be reported to Philips Surveyors LLP.

A	Garage position corrected	06.10.21	GRM
Rev.	Amendments	Date	Drw.



PHILIPS SURVEYORS
BUILDING SURVEYORS, DESIGNERS & CONSULTANTS

PHILIPS SURVEYORS LLP, THE OLD COACH HOUSE, 78 LOWER STREET, PULBOROUGH, WEST SUSSEX, RH20 2AA
TEL 01798 873222 FAX 01798 873444
EMAIL info@philips-surveyors.co.uk
www.philipscharteredsurveyors.co.uk



CLIENT:
MR & MRS C NEWELL
61 FOXDALE DRIVE ANGMERING
WEST SUSSEX BN16 4HF

PROJECT:
REPLACEMENT DWELLING
1 GREENWAYS CRESENT,
FERRING, WEST SUSSEX
BN12 5EF

DRAWING TITLE:
PLANNING

LOCATION AND BLOCK PLAN

DRAWN: GRM	JOB NO: 2366/21	SCALE: AS SHOWN @A3
CHECKED: GRM	DRAWING NO:	REV:
DATE: SEPT 21	LB-01	A

© Philips Surveyors LLP.