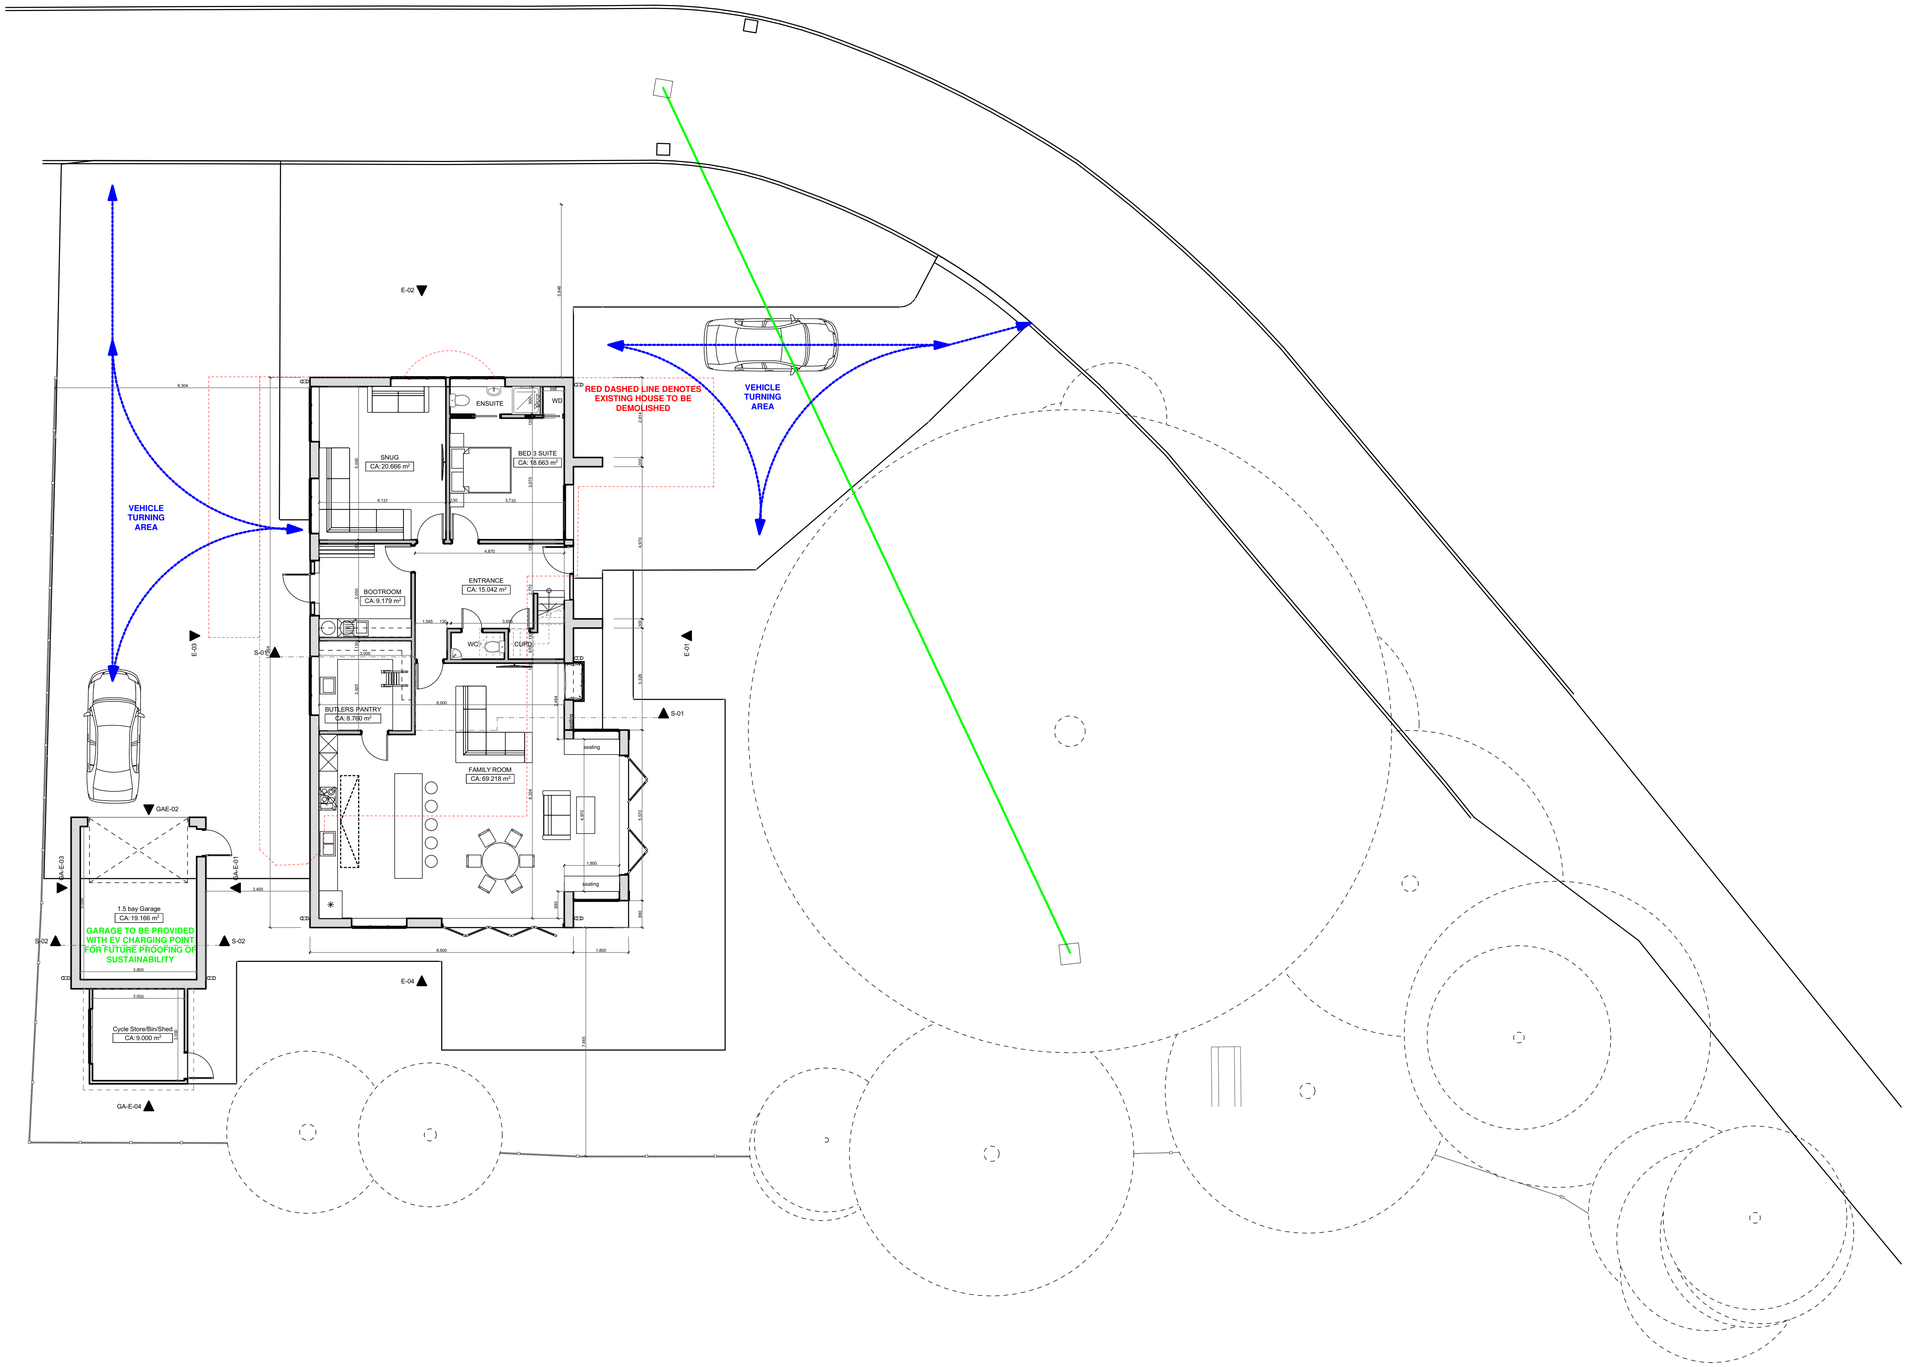

1 1:100 Site Plan

0 1 2 3 4 5 6 7 8 9 10

N

THIS DRAWING IS INDICATIVE ONLY AND MUST NOT BE RELIED UPON FOR CONSTRUCTION - UNLESS THE DRAWING IS NAMED AS 'CONSTRUCTION'.

ALL DIMENSIONS TO BE CHECKED AND VERIFIED WITH ANY DISCREPANCIES REPORTED TO PHILIPS SURVEYORS LLP.

THIS DRAWING REMAINS THE PROPERTY OF PHILIPS SURVEYORS AND MUST NOT BE COPIED OR REPRODUCED WITHOUT PRIOR WRITTEN PERMISSION.

THE CLIENT MUST FAMILIARISE THEMSELVES WITH;
·THEIR DUTIES CONCERNING HEALTH & SAFETY UNDER CDM2015 REGULATIONS AND
·THE APPOINTMENT OF PRINCIPAL DESIGNER AND PRINCIPAL CONTRACTOR.

IF YOU NEED ANY FURTHER INFORMATION OR INDEPENDENT ADVICE ON UNDERTAKING YOUR CDM REGULATIONS DUTIES, PLEASE CONTACT: THE ASSOCIATION FOR PROJECT SAFETY, 5 NEW MART PLACE, EDINBURGH EH1418W TEL: 08456 121 290 EMAIL: INFO@APS.ORG.UK YOU CAN VISIT THE HSE AND APS WEBSITES FOR MUCH MORE INFORMATION AT: WWW.HSE.GOV.UKAND WWW.APS.ORG.UK RESPECTIVELY.

SAFETY HEALTH AND ENVIRONMENTAL INFORMATION
IN ADDITION TO THE HAZARDS AND RISKS NORMALLY ASSOCIATED WITH THE TYPE OF CONSTRUCTION WORK DETAILED ON THIS DRAWING, PLEASE NOTE THE FOLLOWING SIGNIFICANT RISKS AND INFORMATION;

- INDICATES - WARNING
- INDICATES - COMPULSORY INSTRUCTION
- INDICATES - FOR INFORMATION
- INDICATES - PROHIBITIVE INSTRUCTION

FOR INFORMATION RELATING TO END USE, MAINTENANCE, DEMOLITION ETC. - PLEASE REFER TO THE HEALTH & SAFETY FILE.

IT SHOULD BE ASSUMED THAT ALL WORKS ARE TO BE CARRIED OUT BY A COMPETENT CONTRACTOR AND, WHERE APPLICABLE,TO AN APPROVED METHOD STATEMENT.

Rev.	Amendments	Date	Drw.
A	Layout adj to accord with original propery extent	09/11/21	THR

PHILIPS SURVEYORS
BUILDING SURVEYORS, DESIGNERS & CONSULTANTS

PHILIPS SURVEYORS LLP, THE OLD COACH HOUSE, 78 LOWER STREET, PULBOROUGH, WEST SUSSEX, RH20 2AA
TEL **01798 873222** FAX **01798 873444**
EMAIL **INFO@PHILIPS-SURVEYORS.CO.UK**
WWW.PHILIPSCHARTEREDSURVEYORS.CO.UK
RICS

CLIENT:
Mr & Mrs C Newell
61 Foxdale Drive Angmering West
Sussex BN16 4HF

PROJECT:
REPLACEMENT DWELLING
1 Greenways Cresent Ferring West
Sussex BN12 5EF

DRAWING TITLE:
PLANNING

PROPOSED SITE PLAN

DRAWN: GRM	JOB NO: 2366-21	SCALE @ A1: As Shown
CHECKED: POW	DRAWING NO: PL-04	REV: A
DATE: March 21		

© PHILIPS SURVEYORS LLP.

AR-04 (ARCH D) CDS Revision 1.0
J:\PLS Current Pow\2366-21 1 Greenways crescent, ferring\2366-21-1 Greenways Cresent PLANNING - 08.11.2021.pln\2366-21-1 Greenways Cresent PLANNING - 08.11.2021.pln