






APPR DATE STATUS


1:100 @ A3

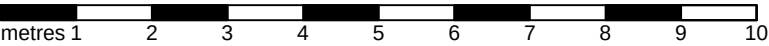

Materials
Roof :- Concrete tile to pitched roof. Red Felt flat roof.
Velux roof lights, PPC grey.
Walls :- Ground floor face brick, Dormers tile hung.
Fascia and Soffit :- White plastic.
Windows :- White PVCu double glazed,
Door :- White PVCu double glazed.
Gutter :- White plastic.

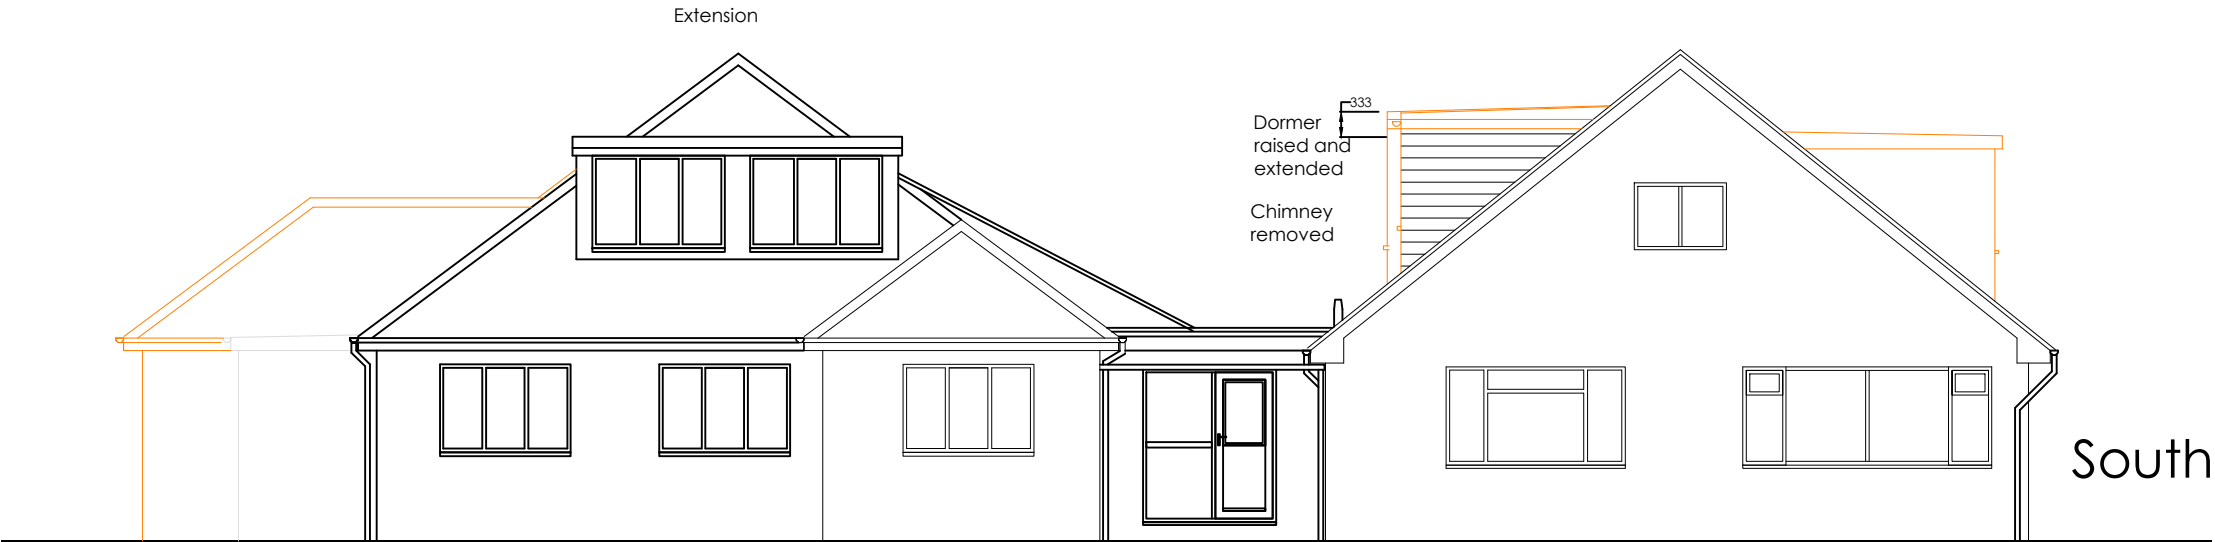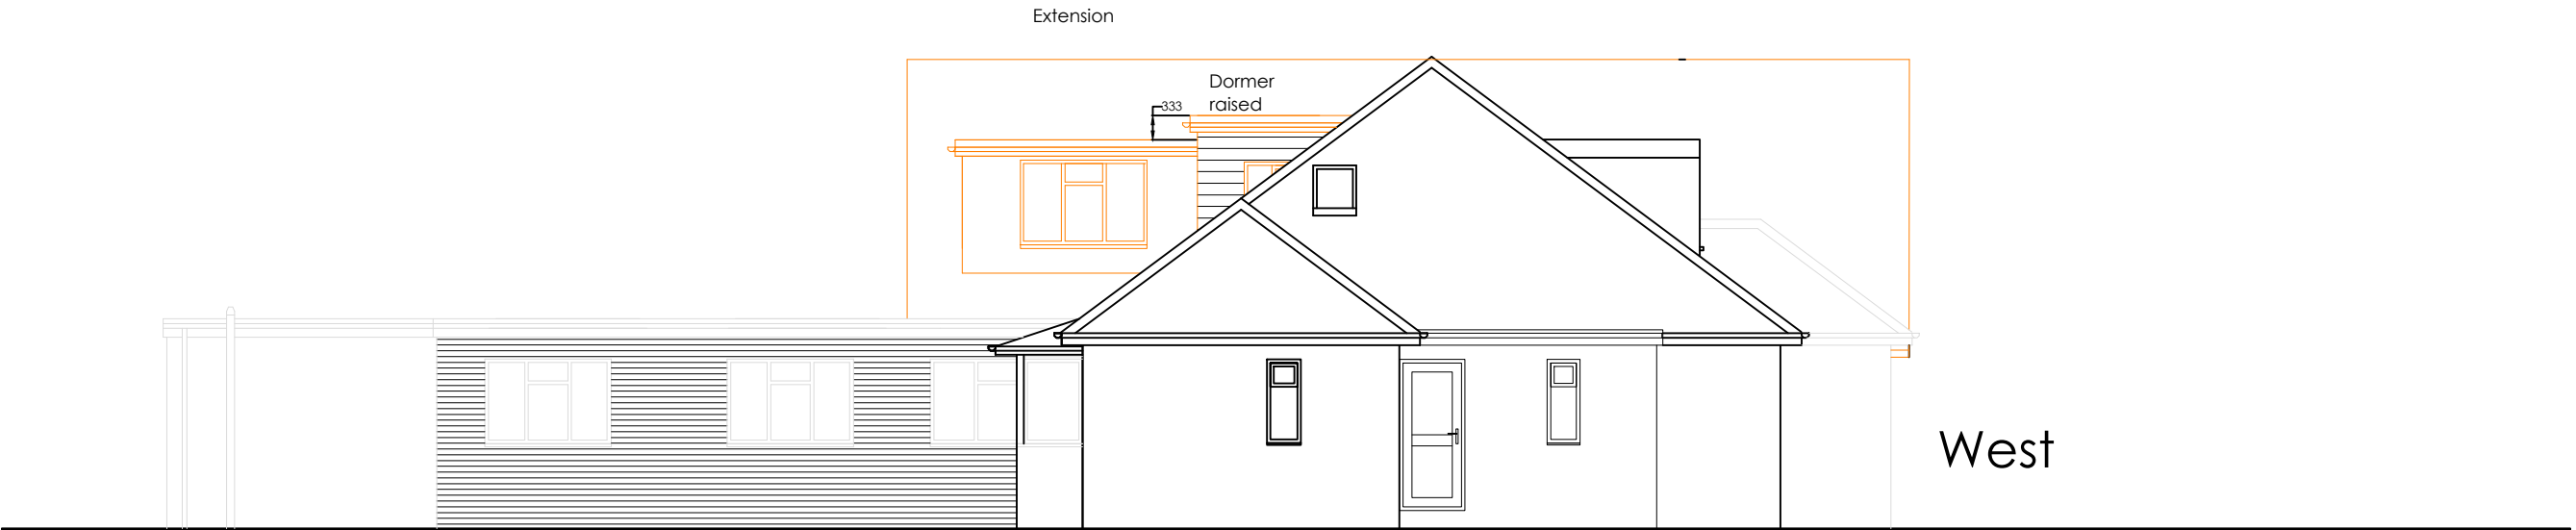

C	04-05-18	Rear glazing to dining room changed to brick	pjc
B	23-04-18	Elevation orientation added	pjc
A	26-03-17	Extension added, Side door altered	pjc

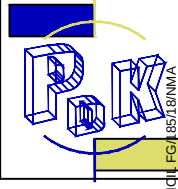REV	DATE	AMENDMENT	BY	
PROJECT 78 LANGBURY LANE FERRING, WORTHING SUSSEX. BN12 6QE			 Chartered Institute of Architectural Technologists Registered Practice 29 Breach Avenue, Southbourne, Emsworth, Hampshire. PO10 8NB T: 01243 697164 M: 07879471666 www.pdkconsulting.co.uk	
DRAWING PROPOSED ELEVATIONS				 PDK Architecture and Surveying ARUN DISTRICT COUNCIL
Date	March 2018	PJC		
Scale	1: 100 @A3	DKC	Iss. App. By	
Drawing No	006 C	0247	File Location	