14 TELGARTH ROAD, FERRING.

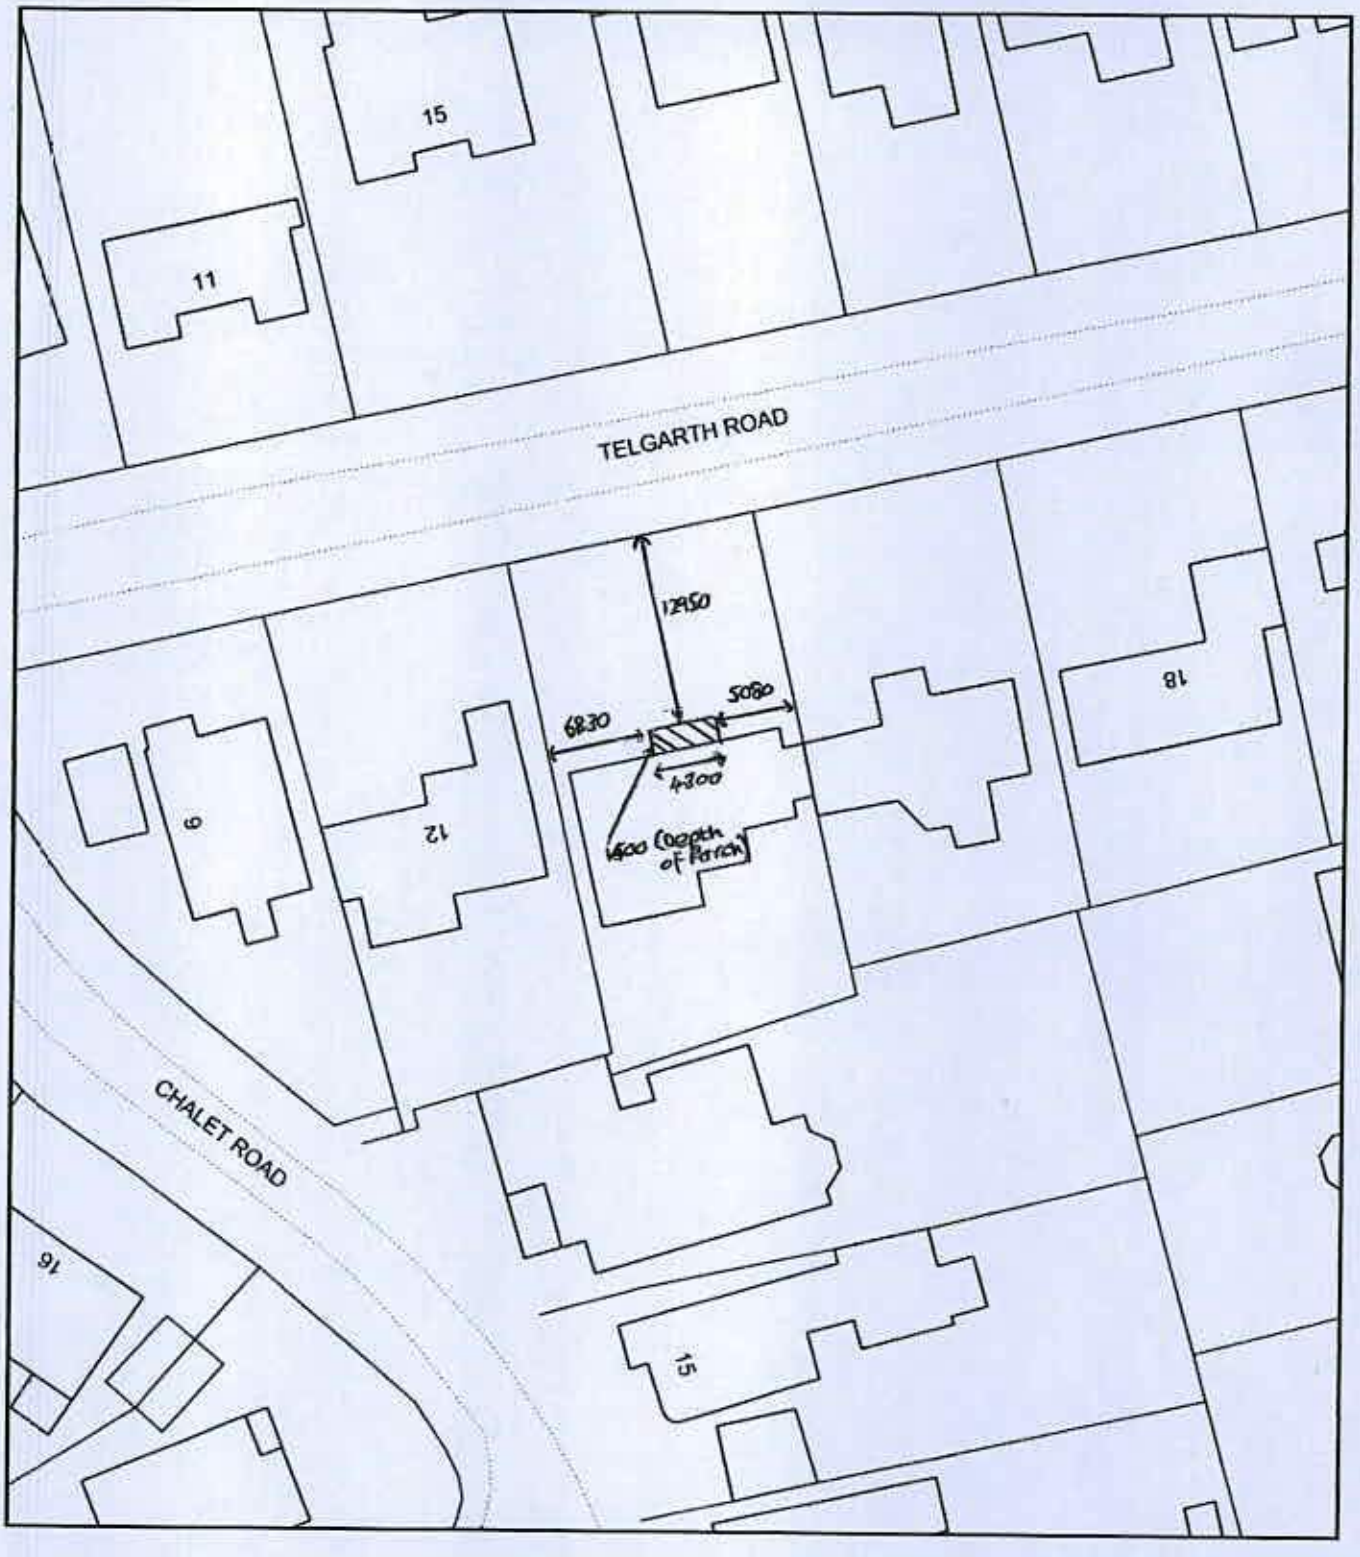

0 20
Metres

ReQuestaPlan

Plan Produced for: ARUN DISTRICT COUNCIL

Date Produced: 14 Nov 2017

Plan Reference Number: TQRQM17318152420125

Scale: 1:500 @ A4

© Crown copyright, All rights reserved. 2017 Licence number 0100042766

ARUN DISTRICT COUNCIL FG/186/17/HH