


ARUN DISTRICT COUNCIL ED186/18/HH

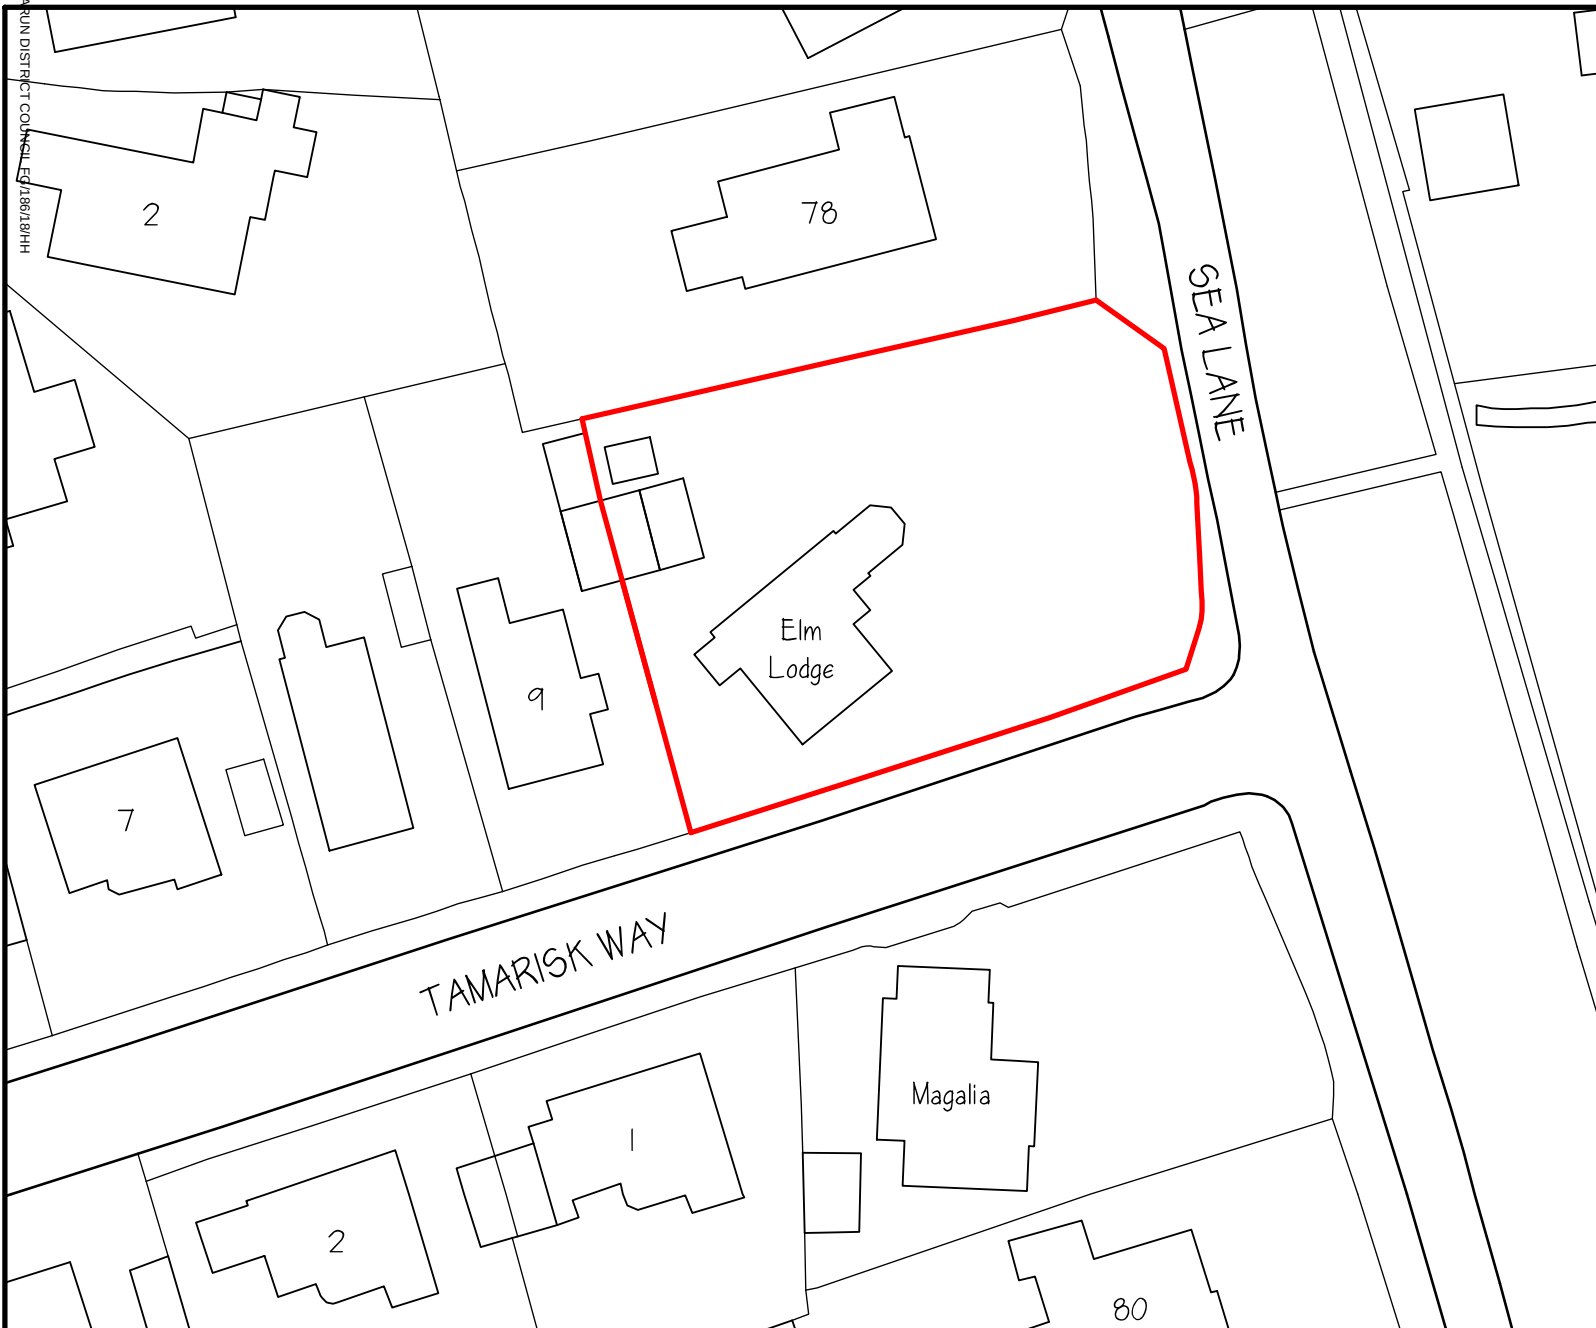

MALCOLM JENKINS ASSOCIATES



■ CHARTERED ARCHITECTS ■

96 - 98 HIGH STREET, SHEPPERTON, MIDDLESEX
TEL: 01932 225344 ■ TW17 9BB ■ FAX: 01932 232441
info@malcolmjenkins.co.uk

Client

MR & MRS JENKINS

Job Title

ELM LODGE
TAMARISK WAY
FERRING
WORTHING
BN12 5ER

Drawing Title

EXISTING BLOCK PLAN


Scale	1:500.	At	A4
-------	--------	----	----

Date	OCTOBER 2018	Drawn By	KAJ.
------	--------------	----------	------


Drawing Number	Revision
694/BLO.	

Ordnance Survey © Crown Copyright 2018. All rights reserved. Licence number 100020449

EXISTING BLOCK PLAN 1:500.

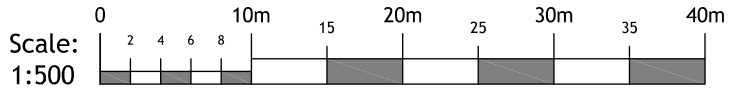

ARUN DISTRICT COUNCIL ED/186/18/HH

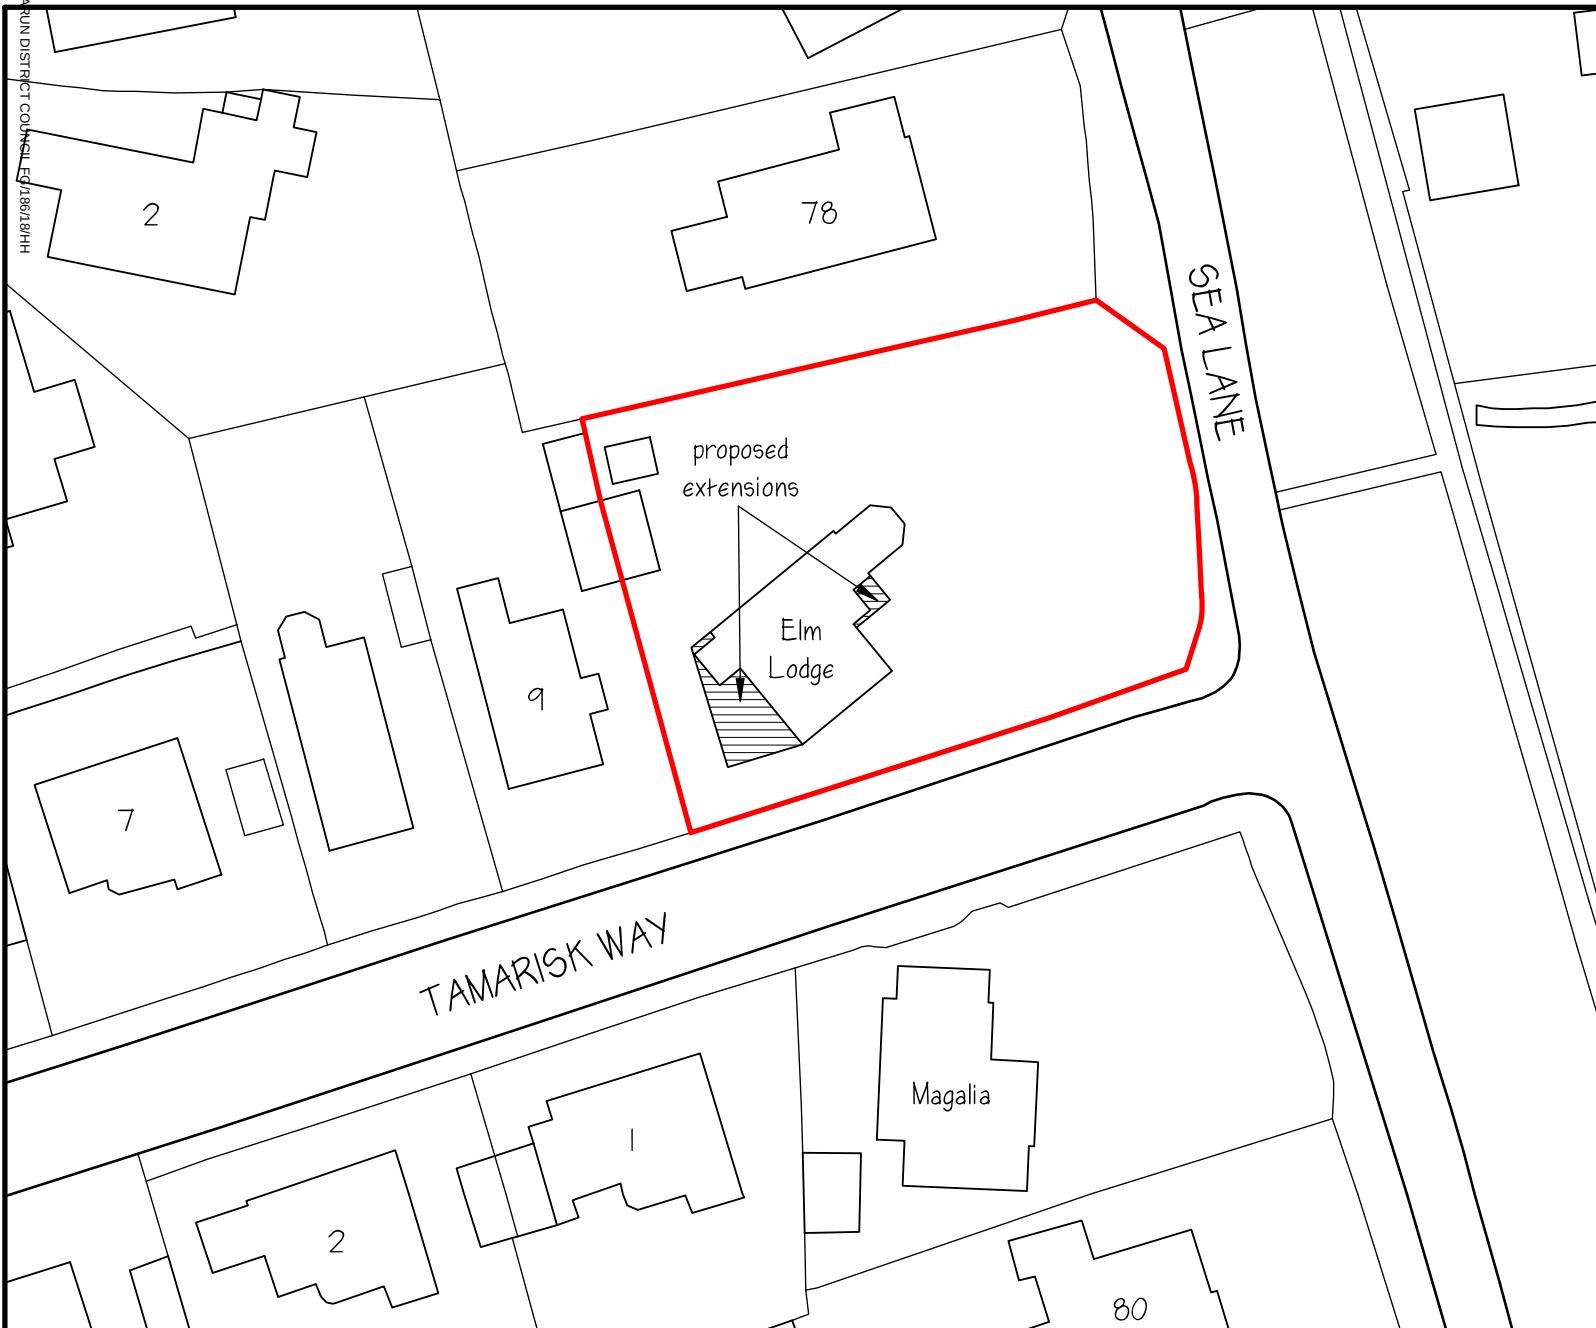


Ordnance Survey © Crown Copyright 2018. All rights reserved. Licence number 100020449

PROPOSED BLOCK PLAN 1:500.



Scale:
1:500

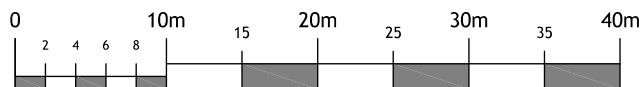

MALCOLM JENKINS ASSOCIATES



■ CHARTERED ARCHITECTS ■

96 - 98 HIGH STREET, SHEPPERTON, MIDDLESEX
TEL: 01932 225344 ■ TW17 9BB ■ FAX: 01932 232441
info@malcolmjenkins.co.uk

Client

MR & MRS JENKINS

Job Title

ELM LODGE
TAMARISK WAY
FERRING
WORTHING
BN12 5ER

Drawing Title

PROPOSED BLOCK PLAN

Scale

1:500.

At

A4

Date

OCTOBER 2018

Drawn By

KAJ.

Drawing Number

694/PRO.

Revision