



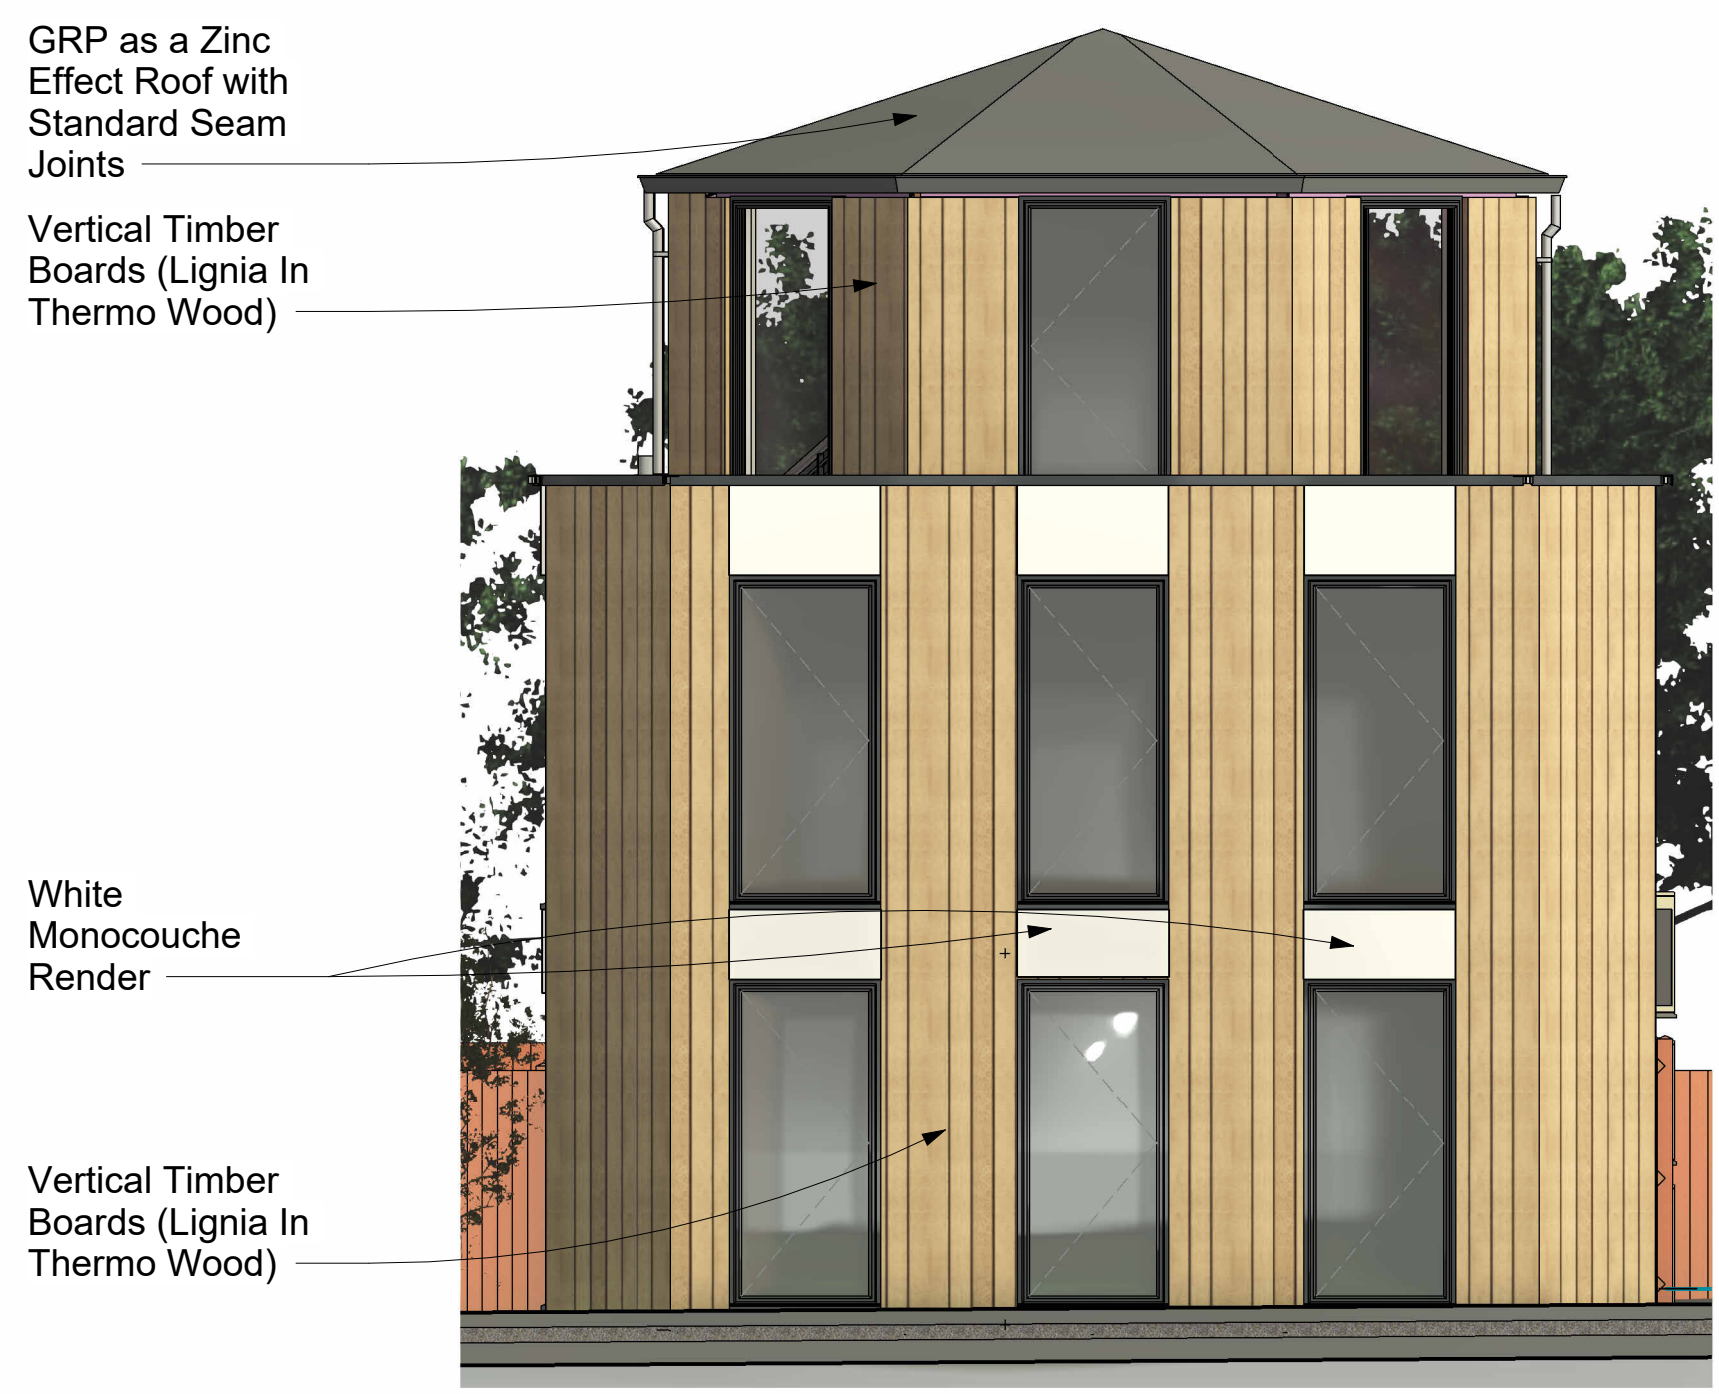


4 East
1 : 50

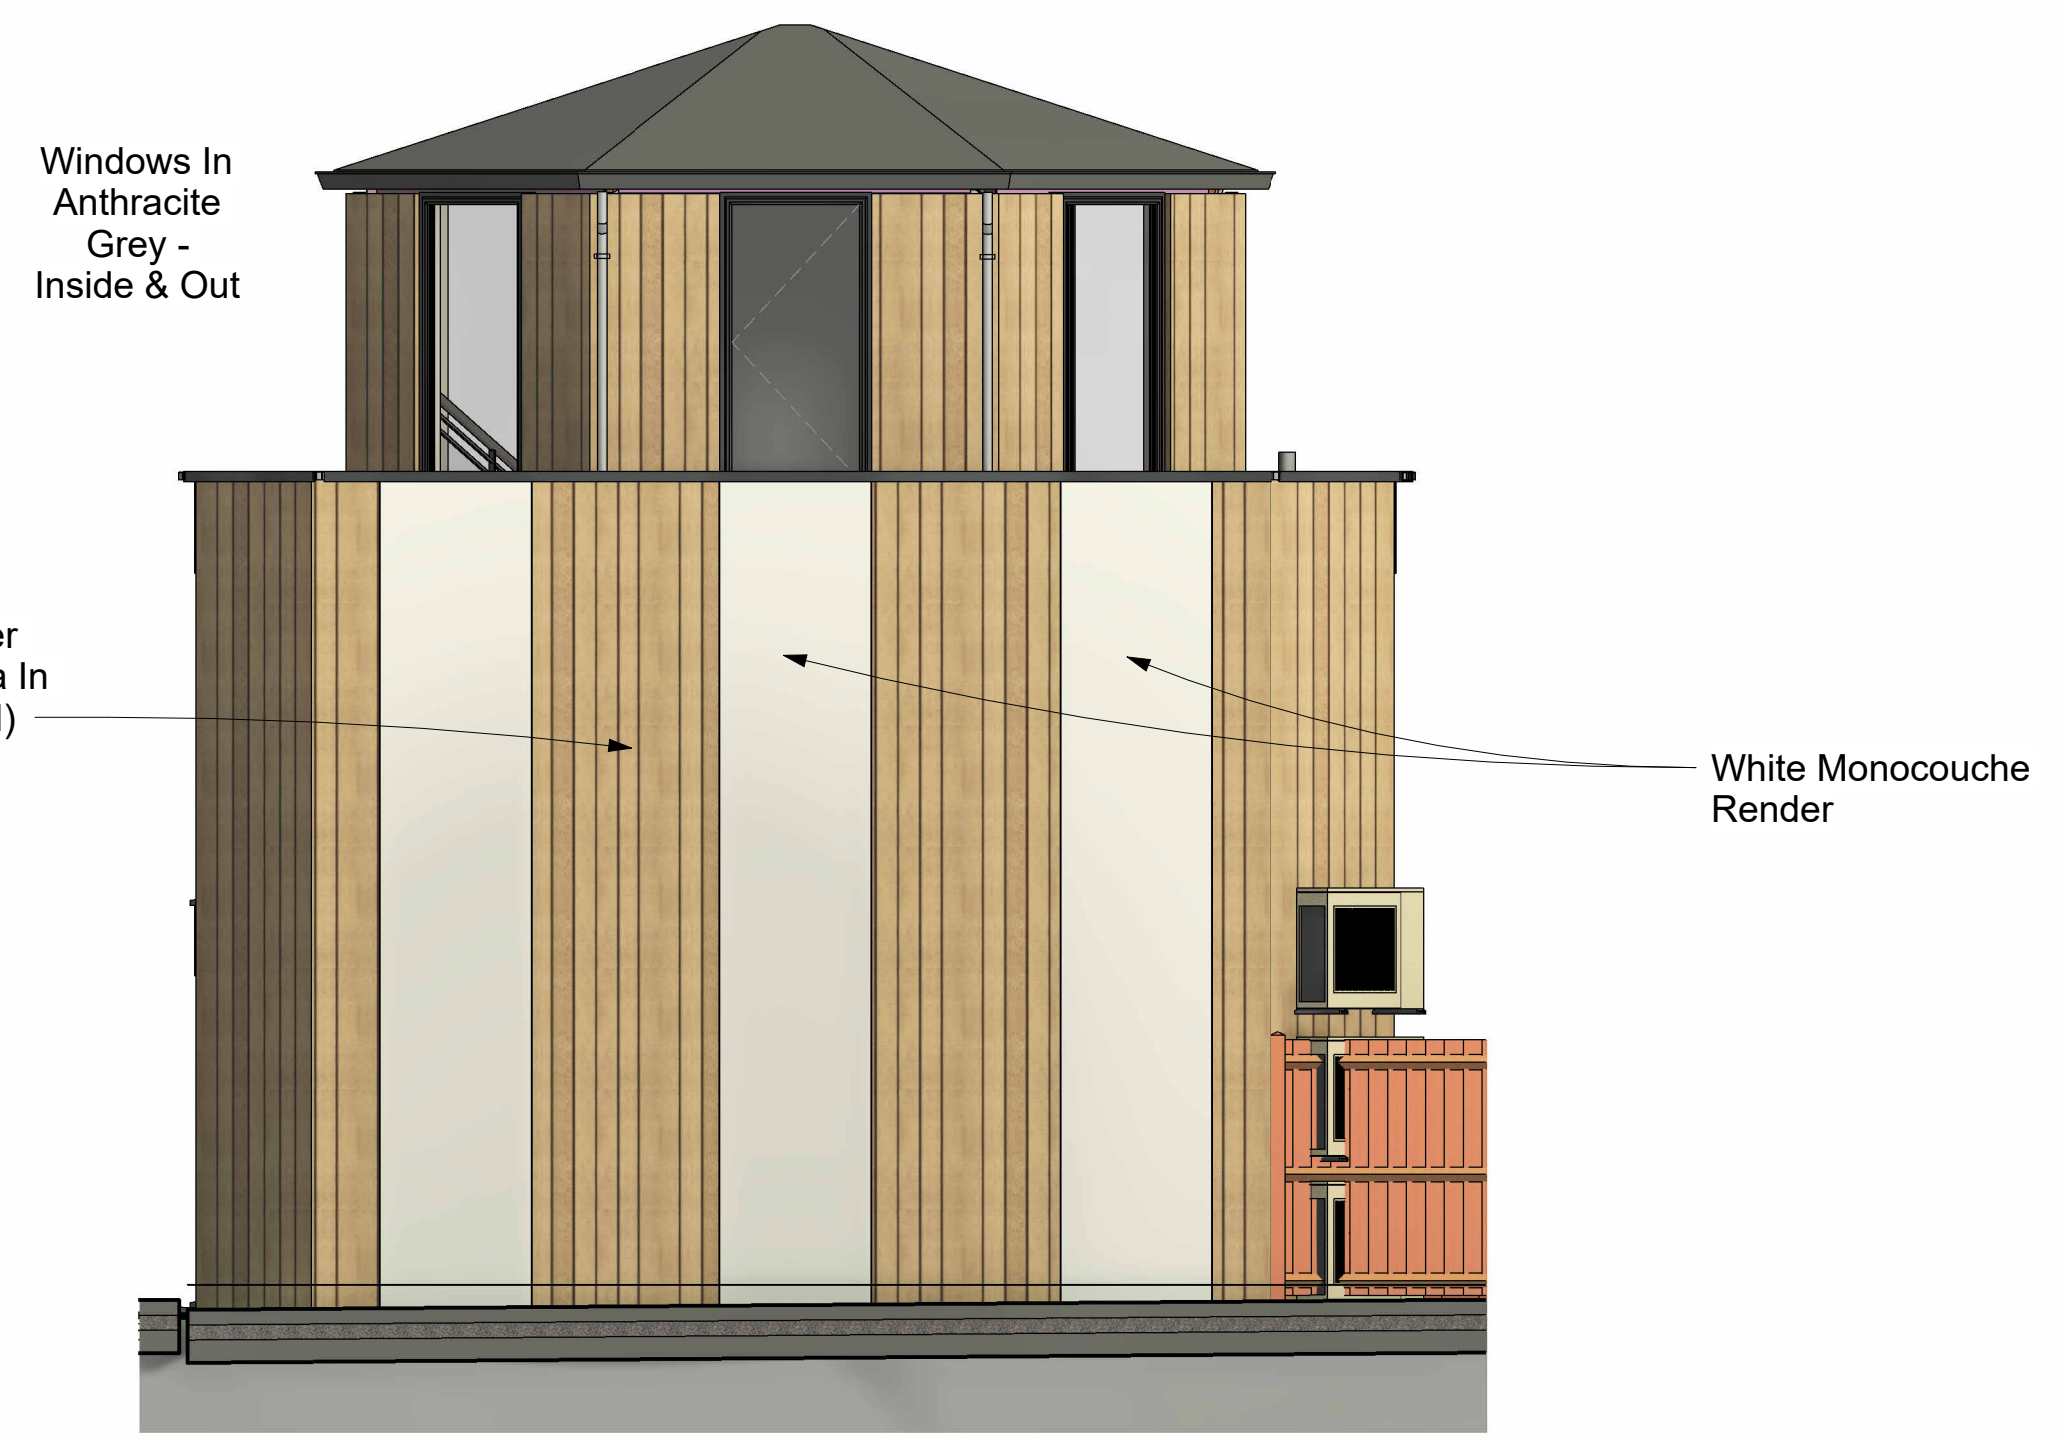

5 North
1 : 50




6 South
1 : 50

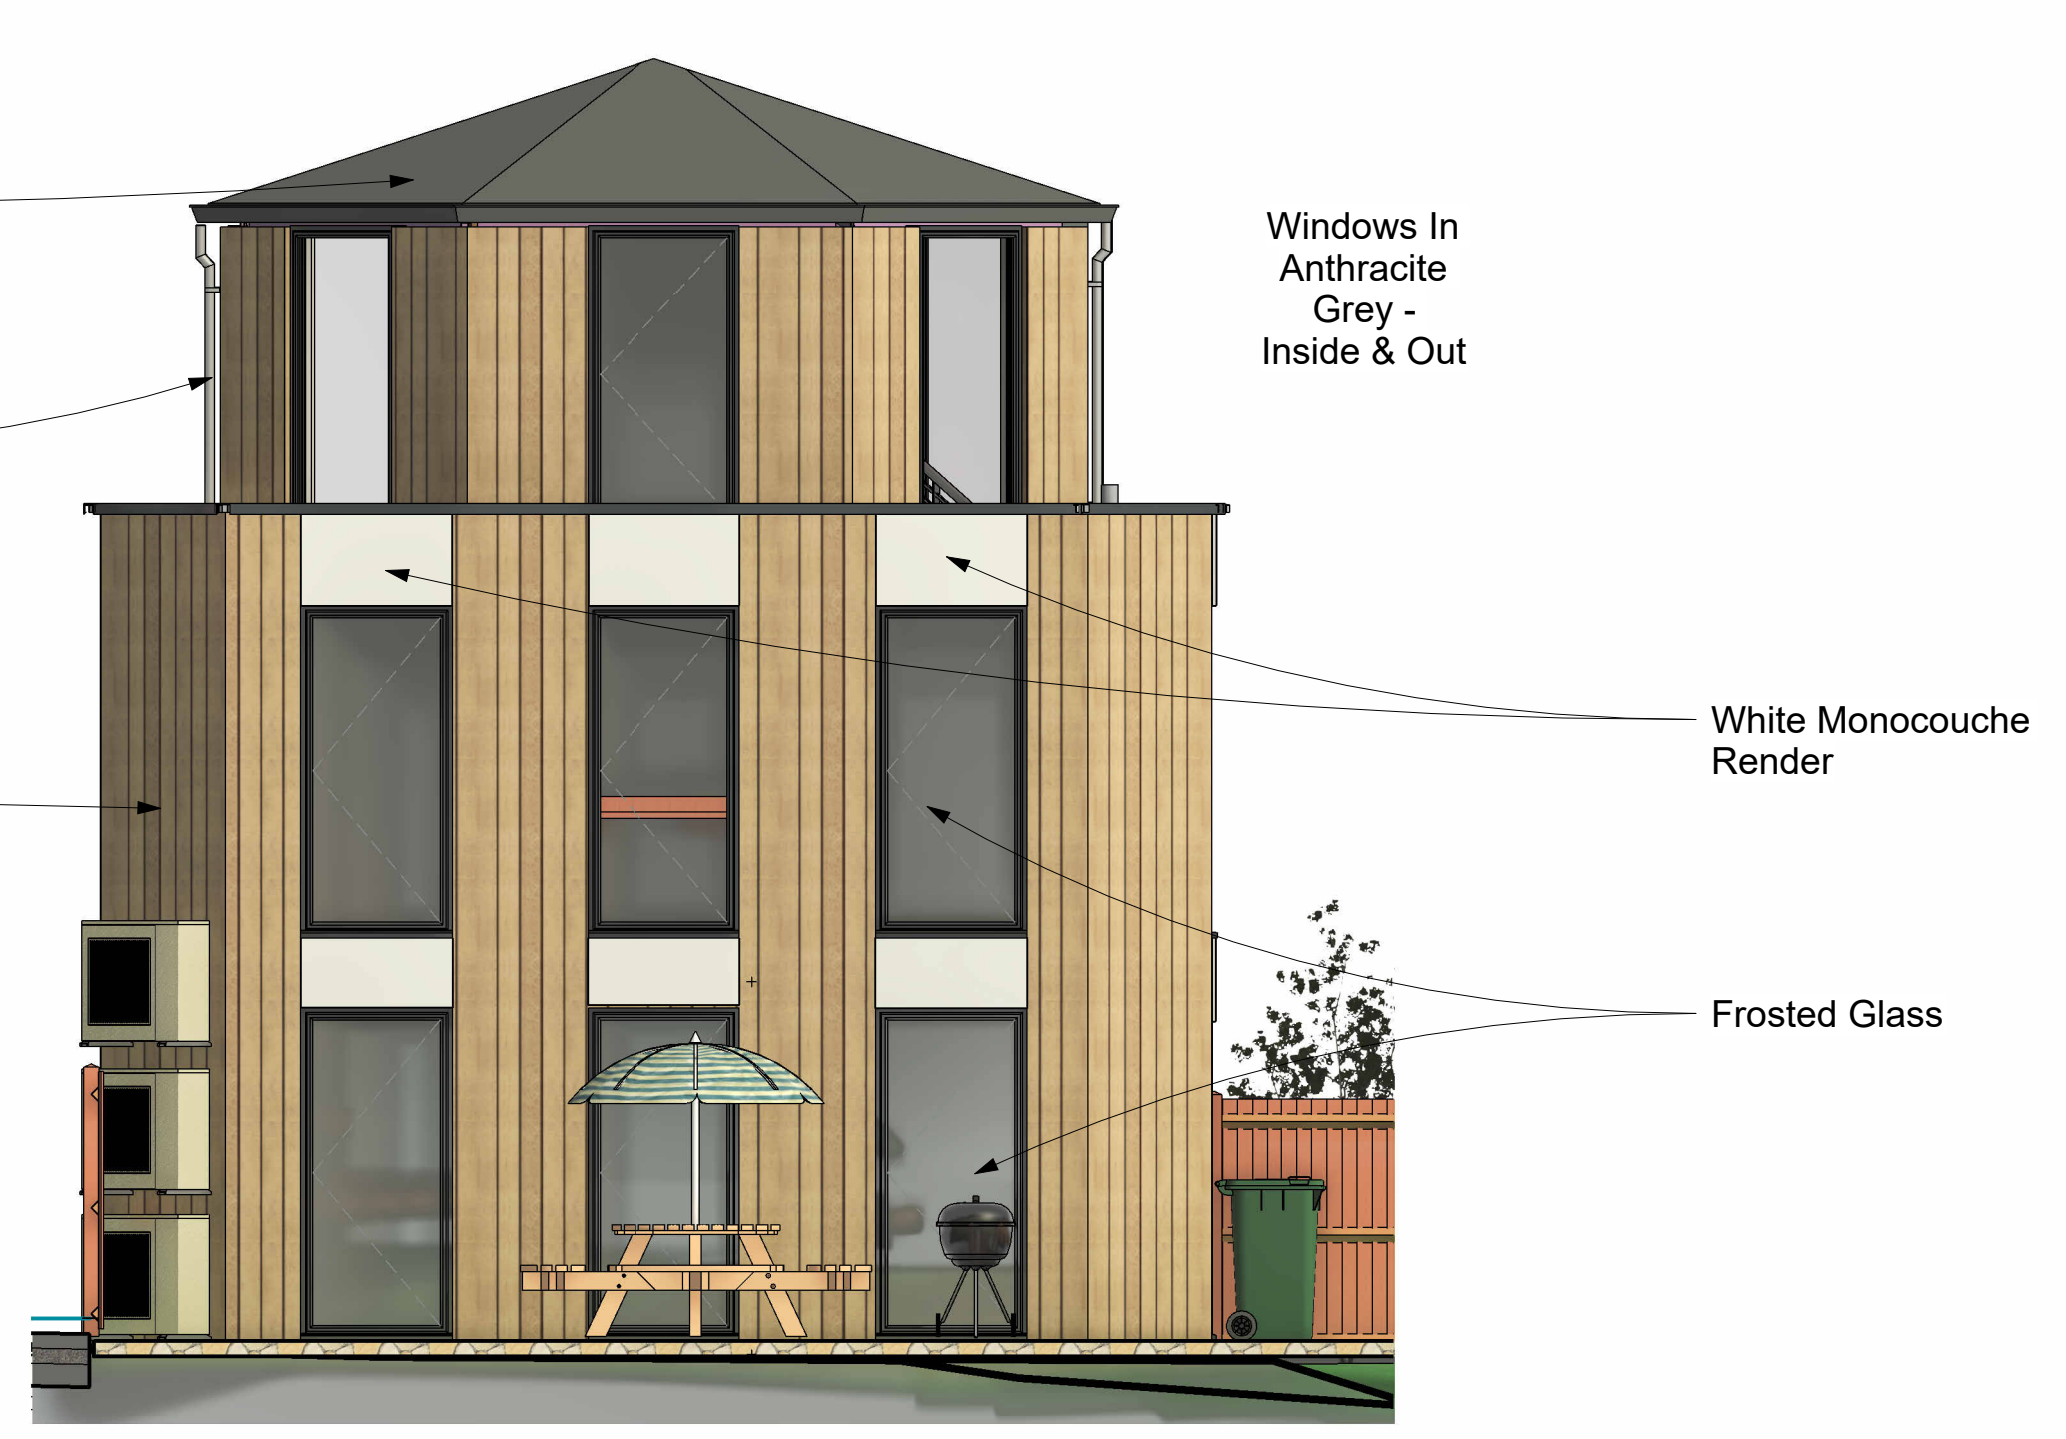


7 West
1 : 50

All Glazing to be Toughened Glass.

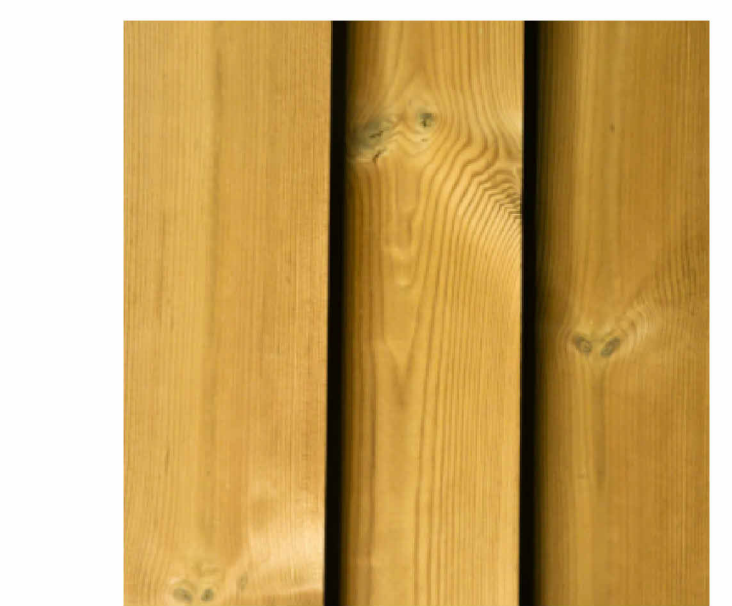

Vertical Timber Boards (Lignia In Thermo Wood)

<https://duffieldtimber.com/cladding>

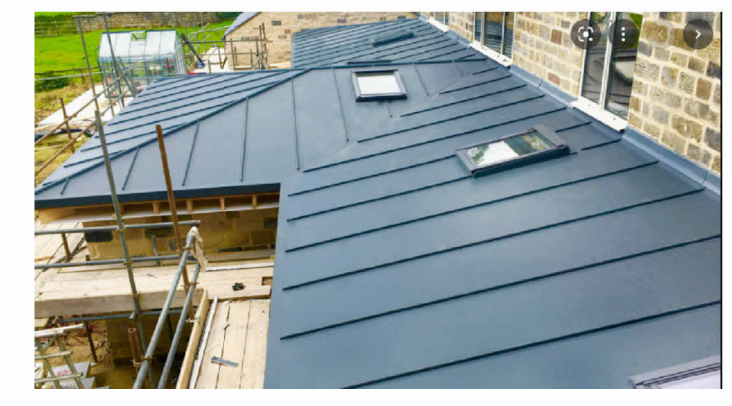

GRP Roof as a Zince Effect with Standard Seam Joints

<https://www.barbourproductsearch.info/protec-liquid-roofing-system-prod111304.html?org=newsproduct>




Anthracite Grey Aluminum Coping Caps

<https://www.rainclear.co.uk/coping/aluminium-coping-next-day/skyline-sl36-coping.html>

A	Cladding Materials Change	AP	06/10/21
---	---------------------------	----	----------

Revision Number	Revision Description	Issued by	Revision Date
-----------------	----------------------	-----------	---------------

STATUS: CONSTRUCTION ISSUE

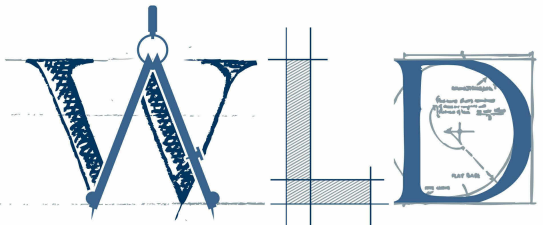

Warwick Lane.
Developments Ltd


T 01903 233332 Ext 131 | DF 01903 206 908 | E acp@wld-group.co.uk
1 The Steyne, Worthing, West Sussex, BN11 3DS

CLIENT: Mr J Sacco 146 Littlehampton Road Ferring BN12 6PH	SITE ADDRESS: Highdown Industrial Estate Ferring BN12 6PG
---	---

DRAWING: Change of Use

TITLE: Building Control Plans & Elevations

SCALE AT A1: 1 : 50	DATE: 20/10/20	DRAWN: AP	CHECKED:
PROJECT NO: SILO	DRAWING NO: WLD/0063/19/07	REVISION: A	

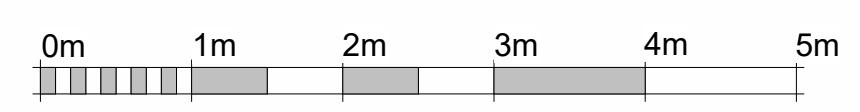

VISUAL SCALE 1:50 @ A1