



SITE LOCATION PLAN
AREA 25 HA
SCALE 1:2500 on A4
CENTRE COORDINATES: 508876, 102826

 

© Crown copyright and database rights 2021 OS 100047474

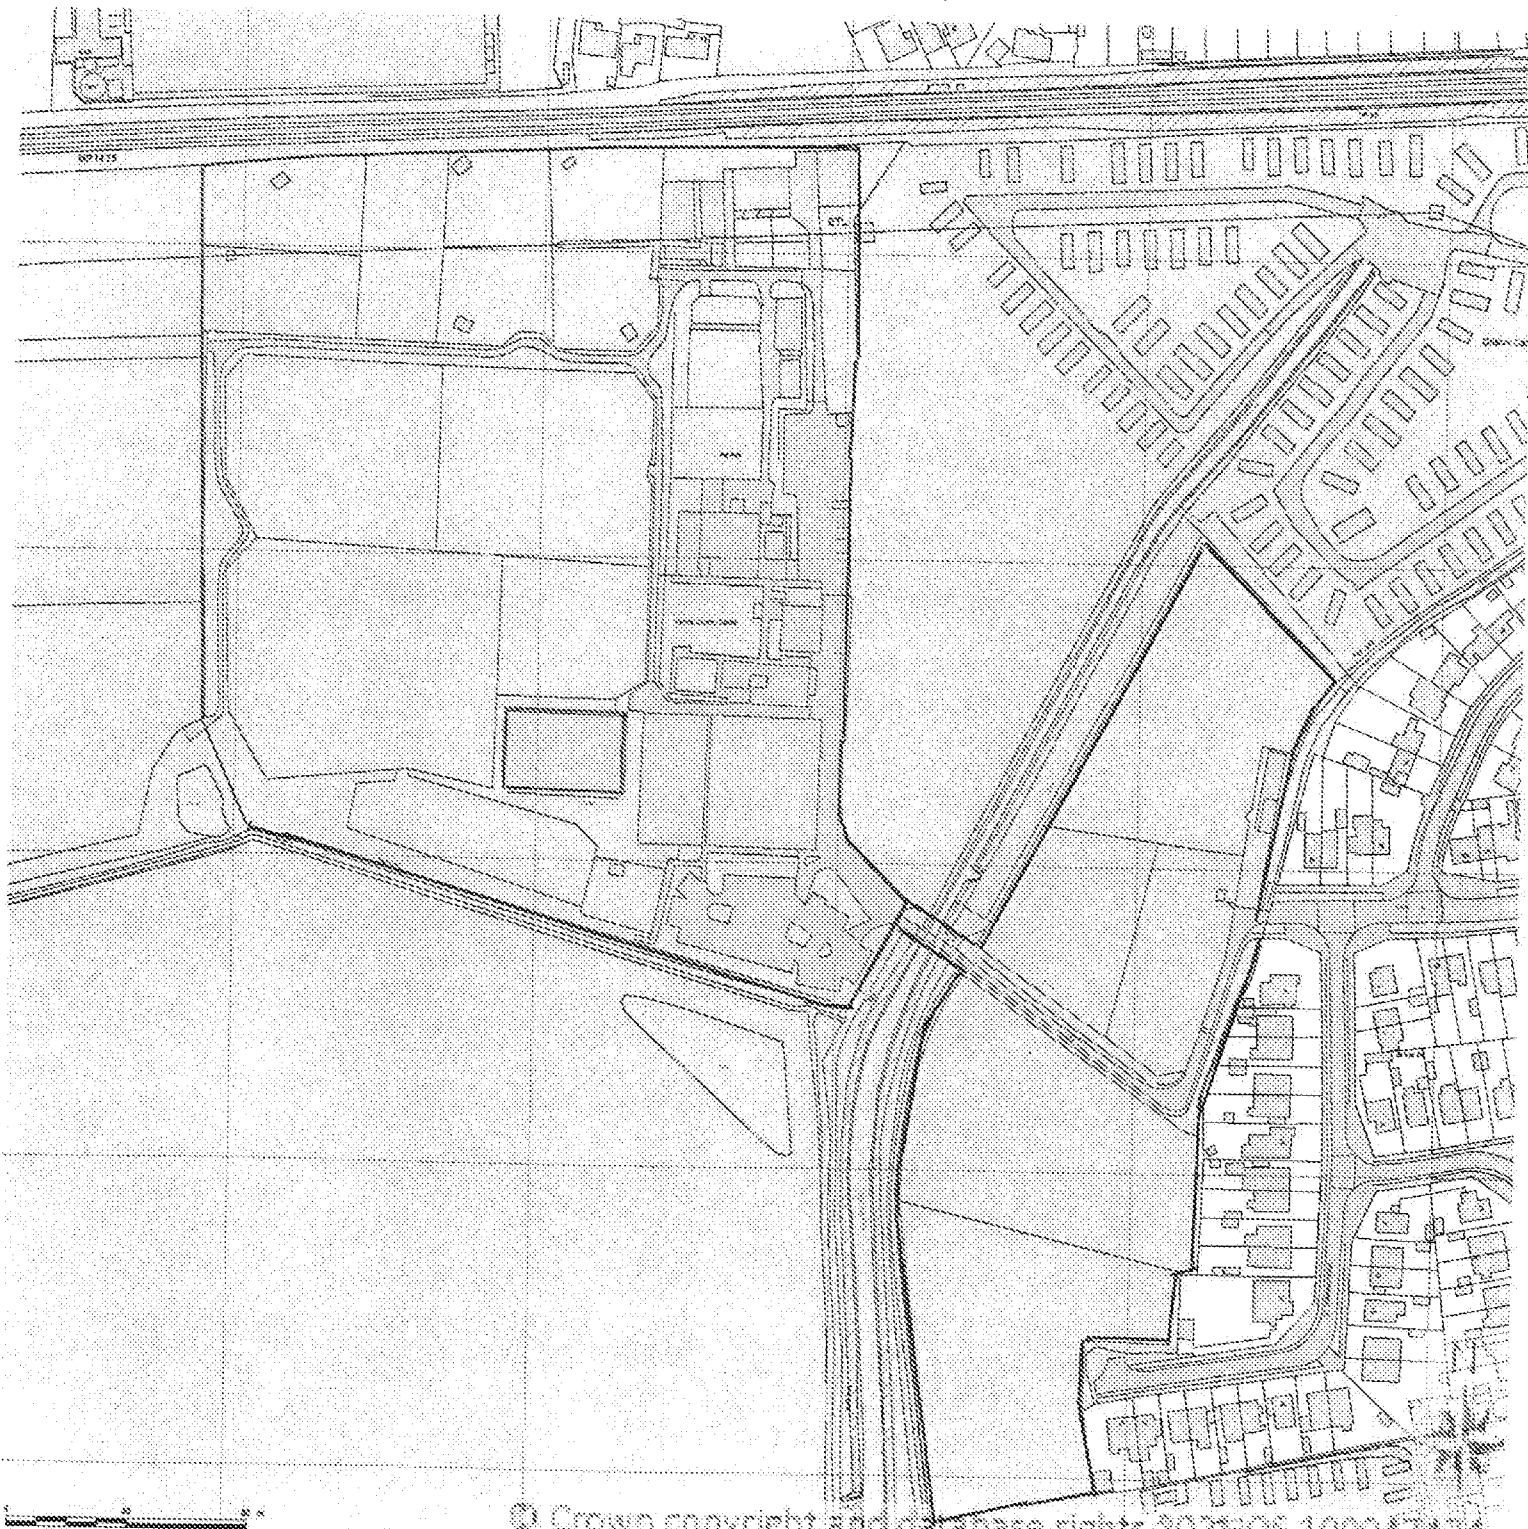

Supplied by Streetwise Maps Ltd
www.streetwise.net
Licence No: 100047474
08/10/2021 10:41:29

FG/188/21/PL

Streetwise™



SITE LOCATION PLAN
AREA 25 HA
SCALE 1:2500 on A4
CENTRE COORDINATES: 508876, 102826



© Crown copyright and database rights 2021 OS 100047474



Supplied by Streetwise Maps Ltd
www.streetwise.net
Licence No: 100047474
08/10/2021 10:41:29