Rev. A 28.02.2013 : Revised plan.
New garage door added.

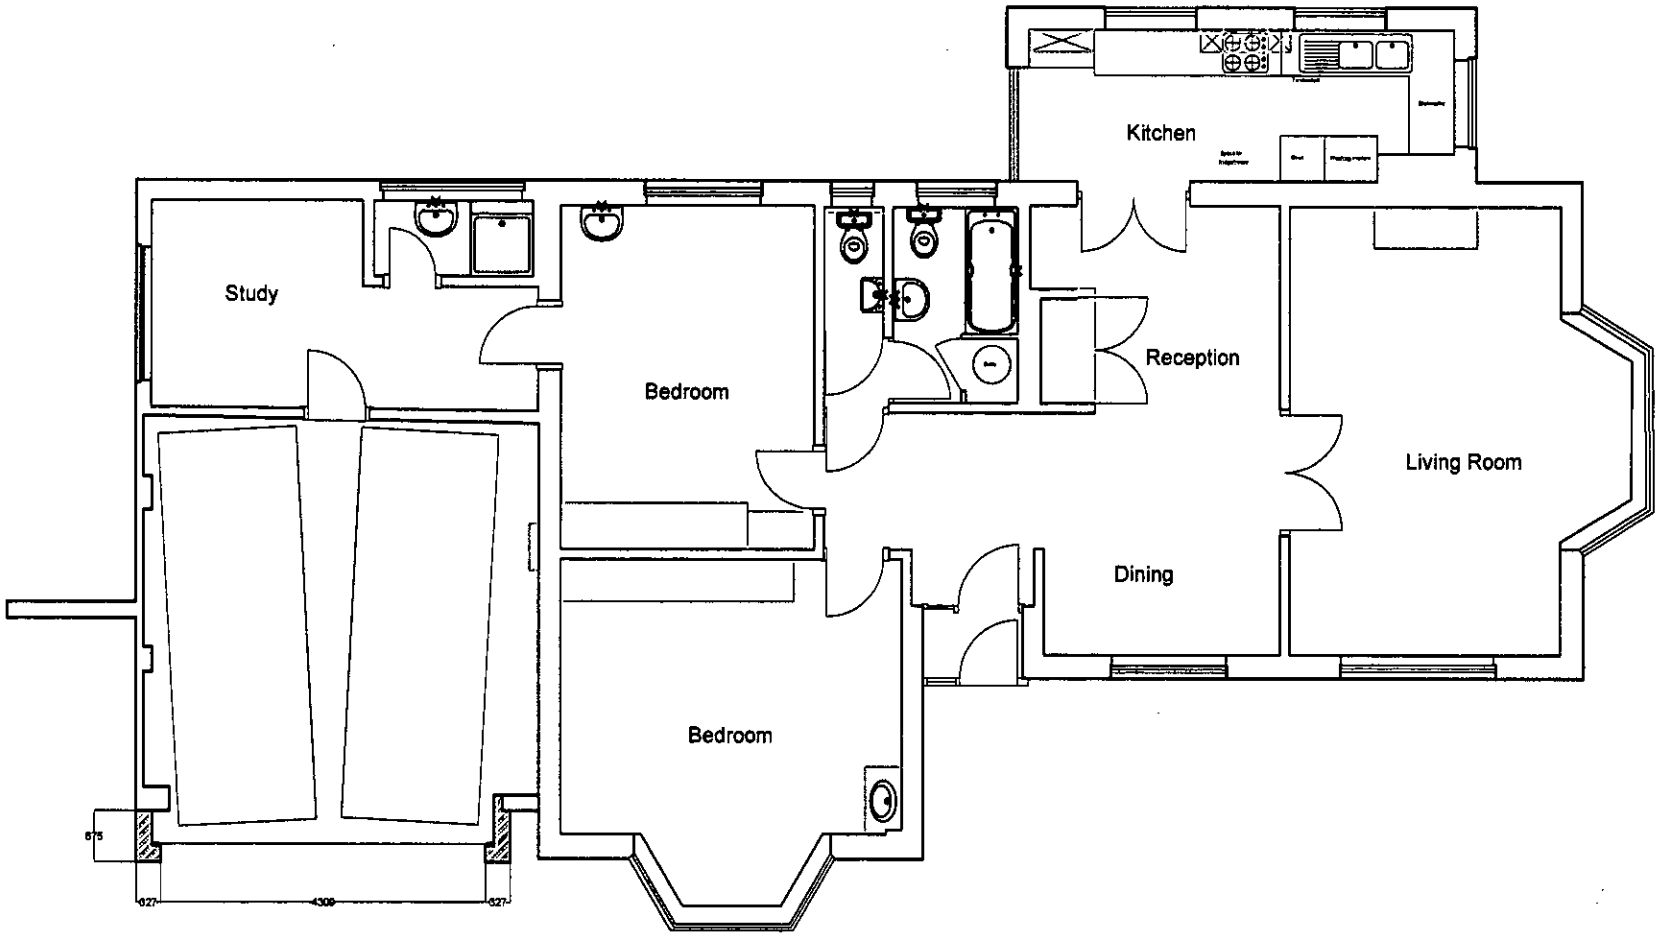

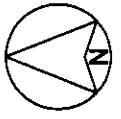

Dylan Snashall Chartered Architect 50 Midhurst Drive, Worthing, BN12 5BL 01903 245835	Project 50 Midhurst Drive Ferring Worthing BN12 5BL	Drawing Title Proposed Garage Ext. Proposed Plan	Client	Scale 1/100@A4	Date 18 Jan 2013
				Drawing No. 2013/01/01	Rev. No. A