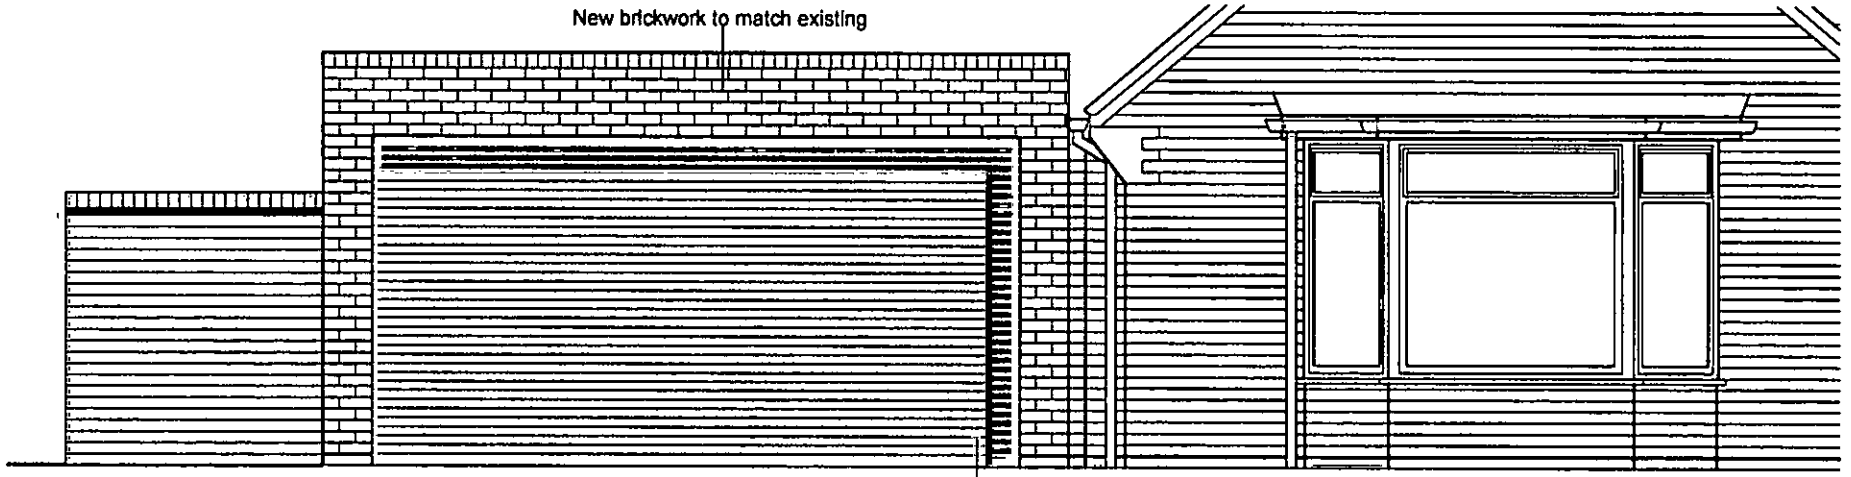

Proposed Elevation

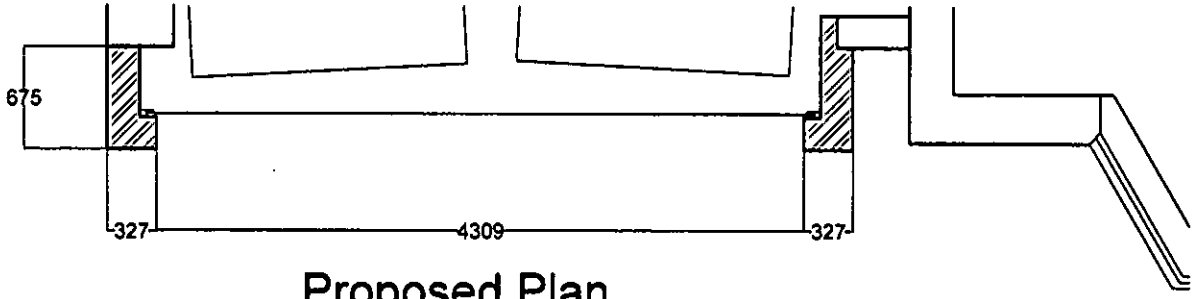

Proposed Plan

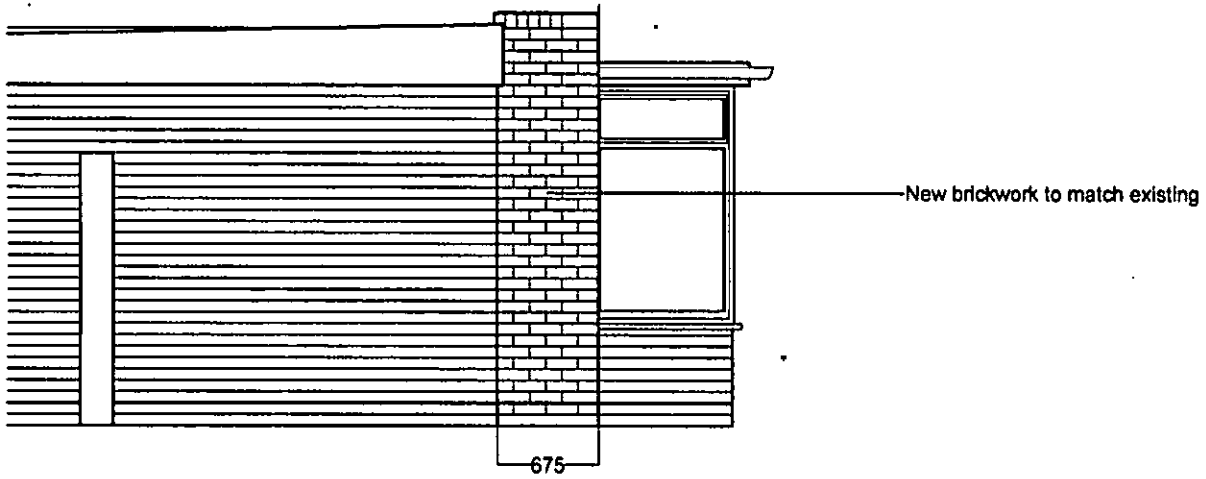

Proposed Side Elevation

Rev. A 28.02.2013 : Revised plan and elevation. New garage door added.

Dylan Snashall
Chartered Architect

50 Midhurst Drive, Worthing, BN12 5BL
01903 245835

Project 50 Midhurst Drive Ferring Worthing BN12 5BL	
Drawing Title Proposed Garage Ext. Elevations & Plan	
Client	
Scale 1/50@A4	Date 12 Jan 2013
Drawing No. 2013/01/02	Rev. No. A