


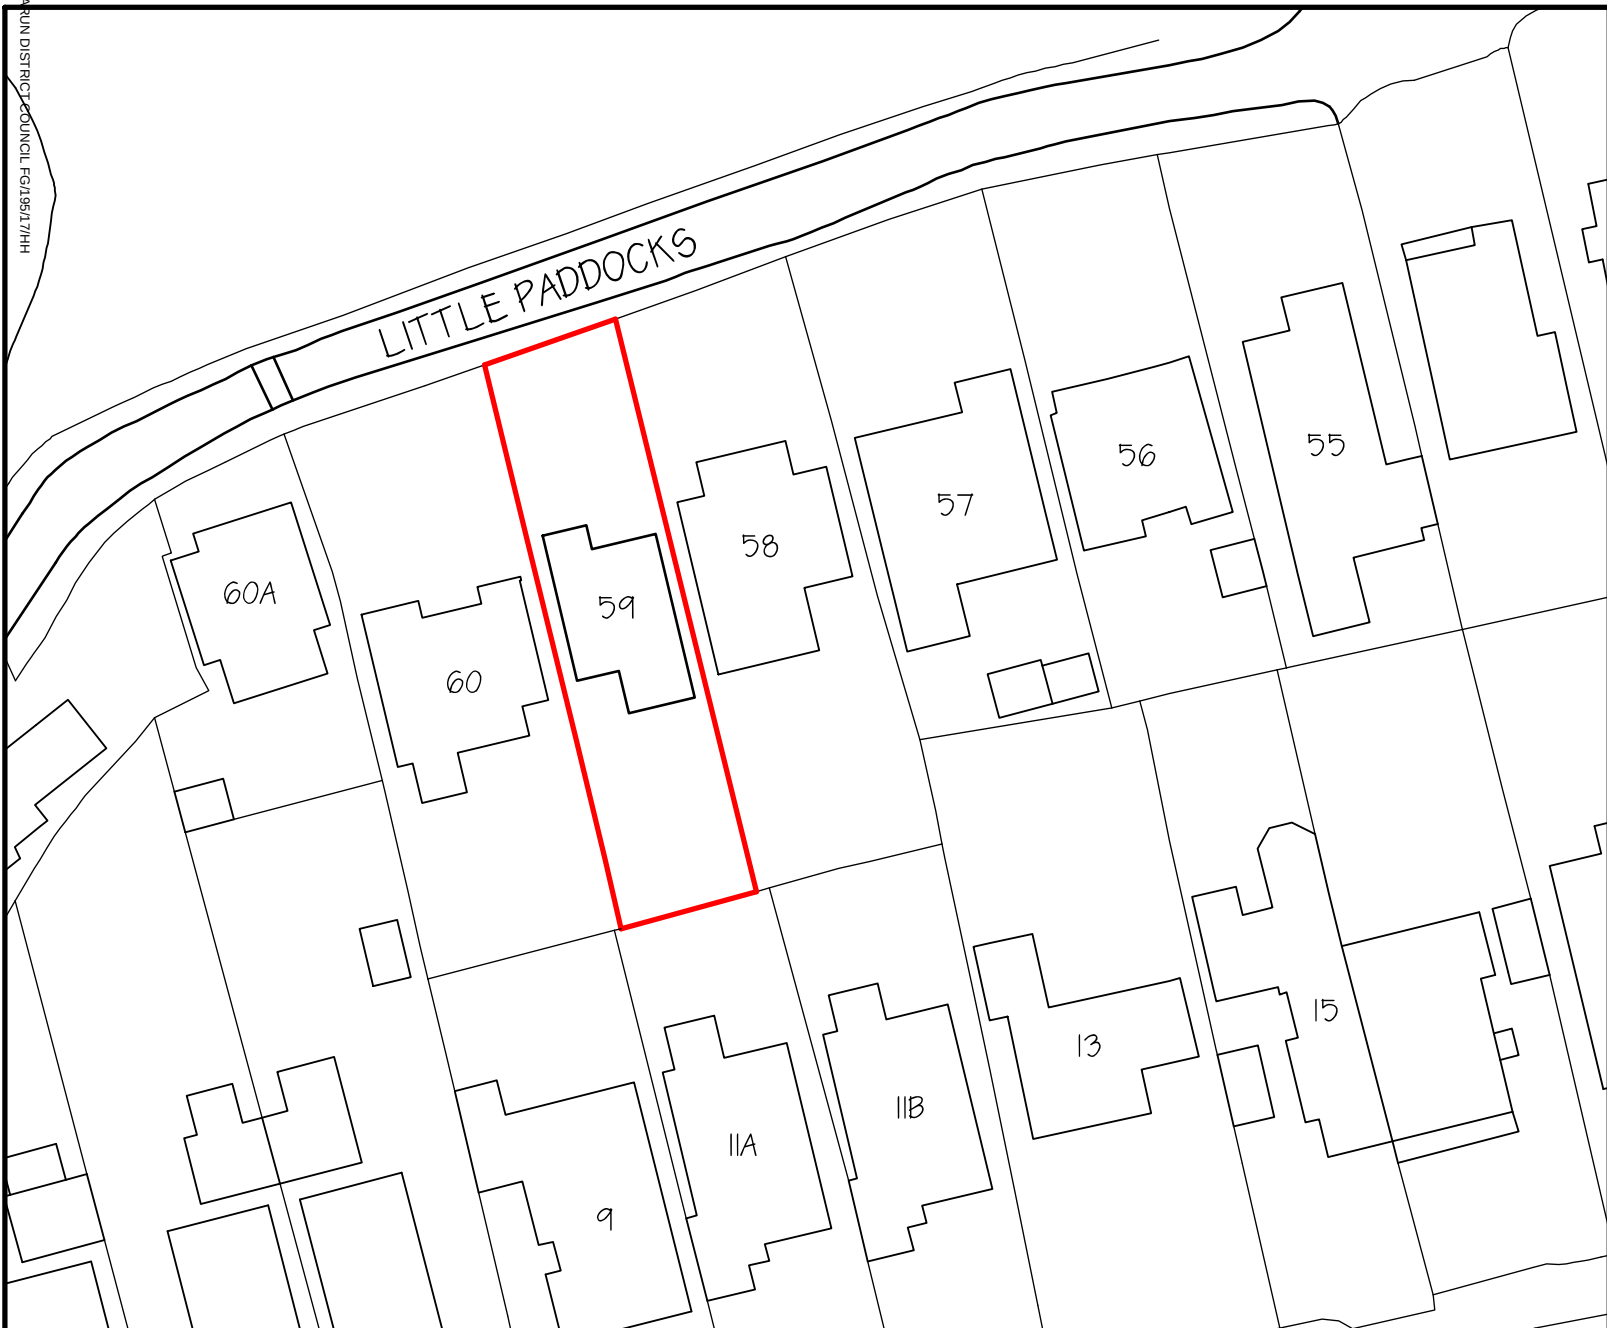


Ordnance Survey © Crown Copyright 2017. All rights reserved. Licence number 100020449

EXISTING BLOCK PLAN 1:500.



Scale:
1:500

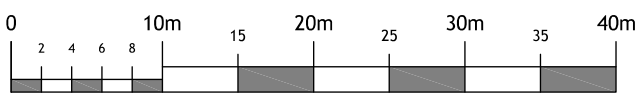

MALCOLM JENKINS ASSOCIATES

■ **CHARTERED ARCHITECTS** ■

96 - 98 HIGH STREET, SHEPPERTON, MIDDLESEX
TEL: 01932 225344 ■ TW17 9BB ■ FAX: 01932 232441
info@malcolmjenkins.co.uk

Client
MRS A E JENKINS


Job Title
59 LITTLE PADDOCKS
FERRING
WORTHING
WEST SUSSEX
BN12 5NH

Drawing Title
EXISTING BLOCK PLAN

Scale 1:500.	At A4
-----------------	----------

Date NOV 2017	Drawn By MJJ.
------------------	------------------

Drawing Number 5900/BLO.	Revision
-----------------------------	----------

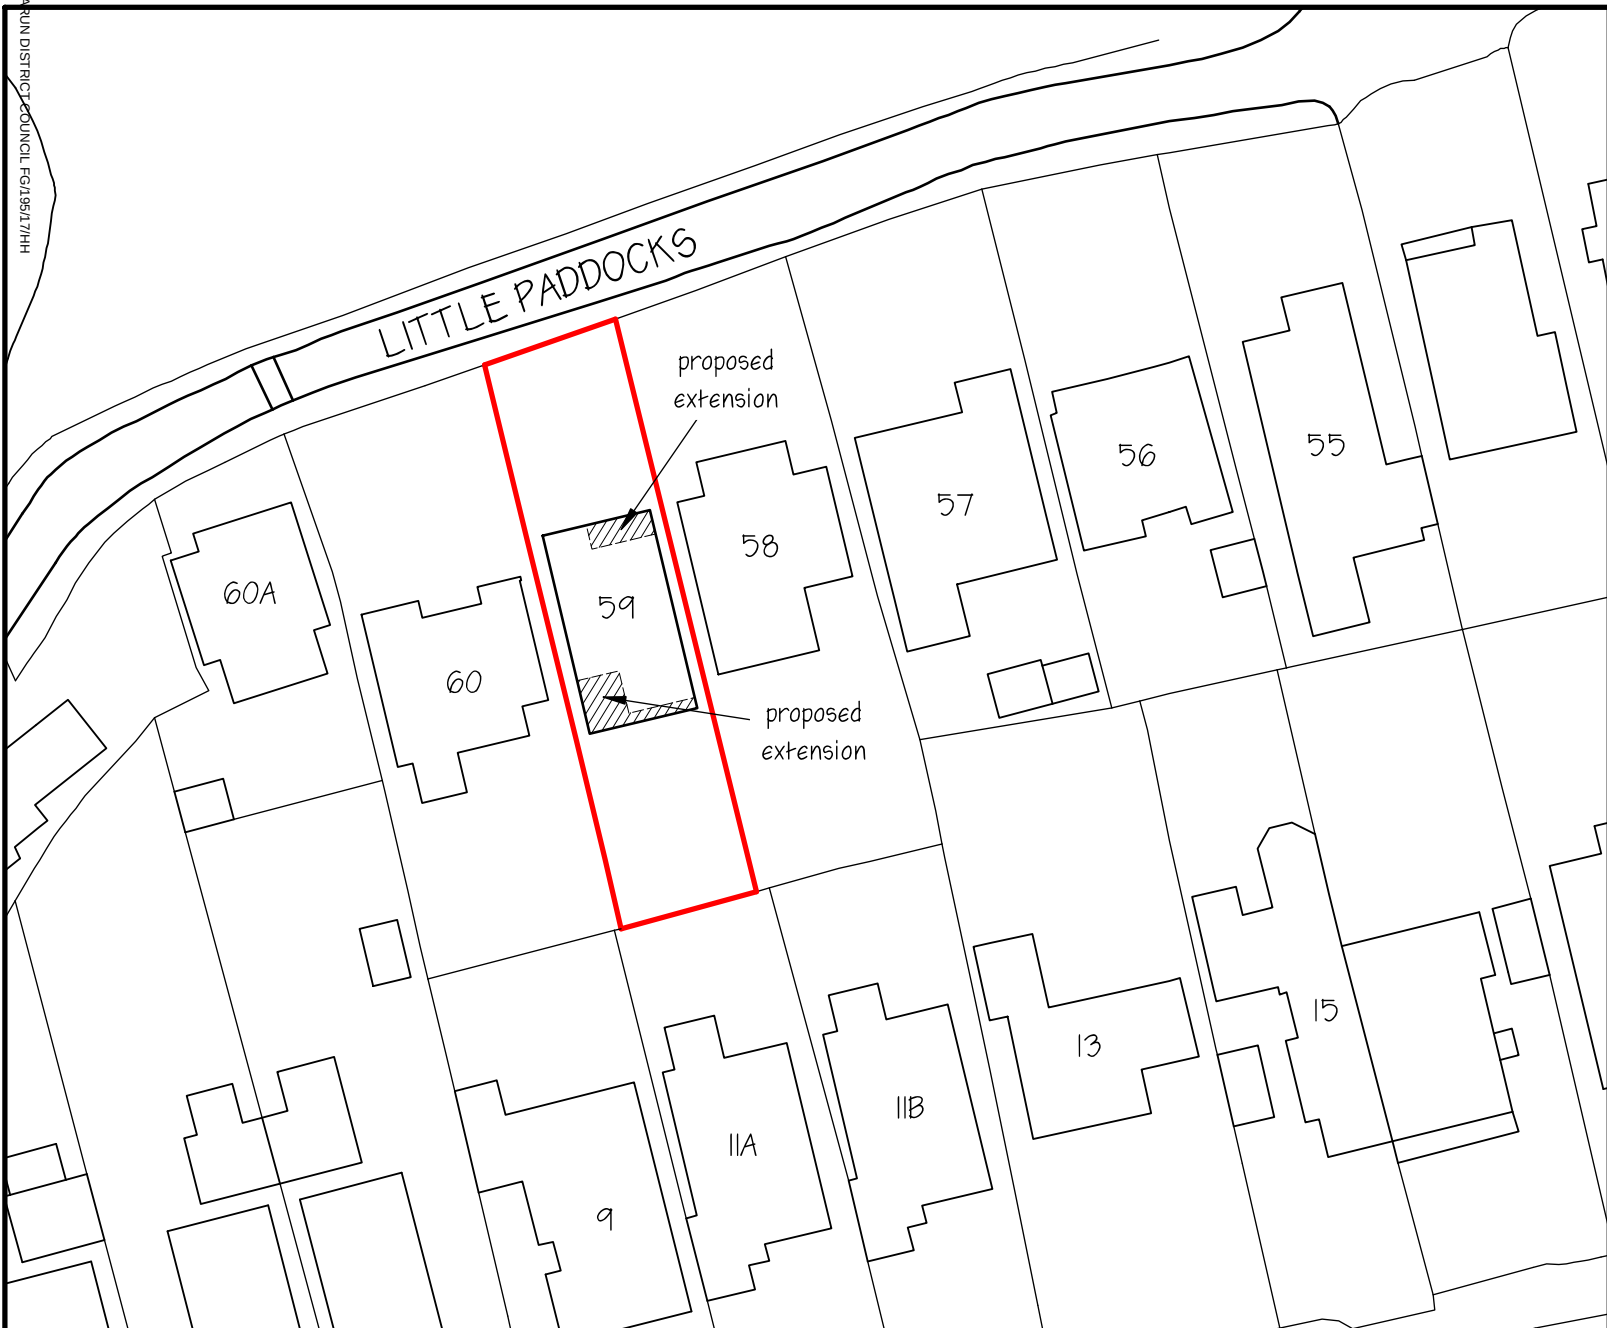


Ordnance Survey © Crown Copyright 2017. All rights reserved. Licence number 100020449

PROPOSED BLOCK PLAN 1:500.



Scale:
1:500

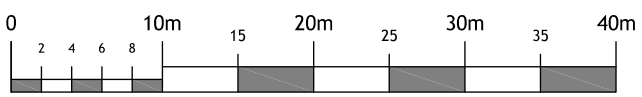

MALCOLM JENKINS ASSOCIATES

■ **CHARTERED ARCHITECTS** ■
96 - 98 HIGH STREET, SHEPPERTON, MIDDLESEX
TEL: 01932 225344 ■ TW17 9BB ■ FAX: 01932 232441
info@malcolmjenkins.co.uk

Client
MRS A E JENKINS

Job Title
59 LITTLE PADDOCKS
FERRING
WORTHING
WEST SUSSEX
BN12 5NH

Drawing Title
PROPOSED BLOCK PLAN

Scale
1:500.

At
A4

Date
NOV 2017

Drawn By
MJJ.

Drawing Number
5900/PRO.

Revision