


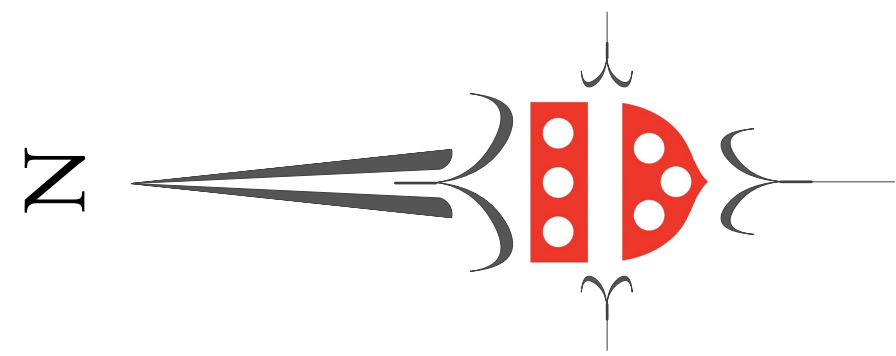

FIELDS

MARINE DR.

SEA LANE

SEA DR.

1-9 BLUE WATERS

1

3

5

7


4

6

108

106

2

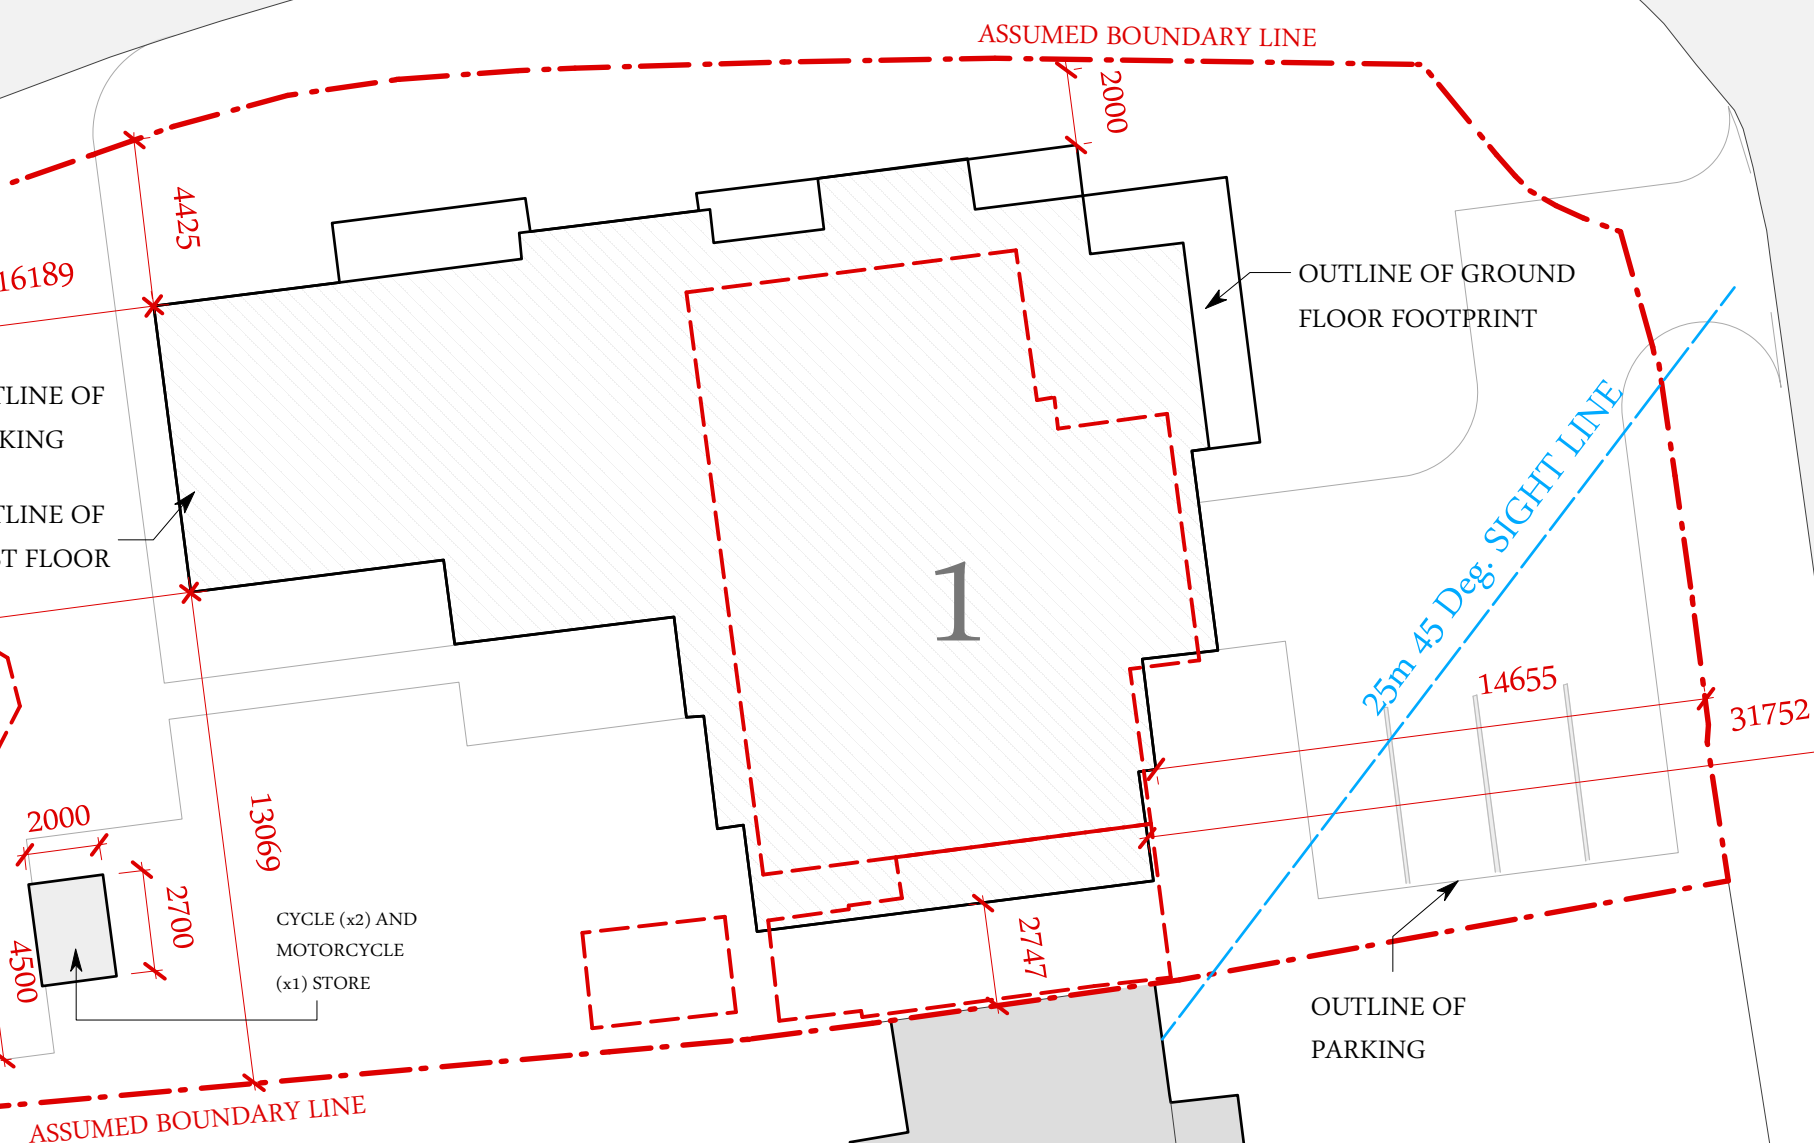

 **DRAWING KEY:**

-  SITE BOUNDARY
-  EXISTING BUILDING OUTLINE
-  LINE OF SIGHT
-  FIRST FLOOR OUTLINE
-  GROUND FLOOR FOOTPRINT



SCALE @ 1:200

Do not scale from these drawings, all dimensions to be checked on site.

C	03.01.17	ADDITIONAL DMS ADDED	RG
B	25.10.16	GF REVIEW	RG
A	24.10.16	GF DESIGN CHANGES AND AMENDMENTS POST PLANNING CONSULTANT REVIEW	RG

JOB: **1 SEA DRIVE,
FERRING, WORTHING
BN12 5HD**

DWG: **PROPOSED BLOCK PLAN**

JOB NO: **046**

DWG. NO: **046/PL03**

REVISION: **C**

SCALE: **1:200 @ A1**

DATE: **23/08/2016**

DRAWN BY: **RYAN GODFREY**

CHECKED BY: **MICHAEL T LUCAS**

DWG. STATUS: **PLANNING**



11A WEST STREET, REIGATE

SURREY, RH2 9BL

Tel: 01737 243 340 Fax: 01737 244 836

Email: info@lucas-design.co.uk

www.lucas-design.co.uk