



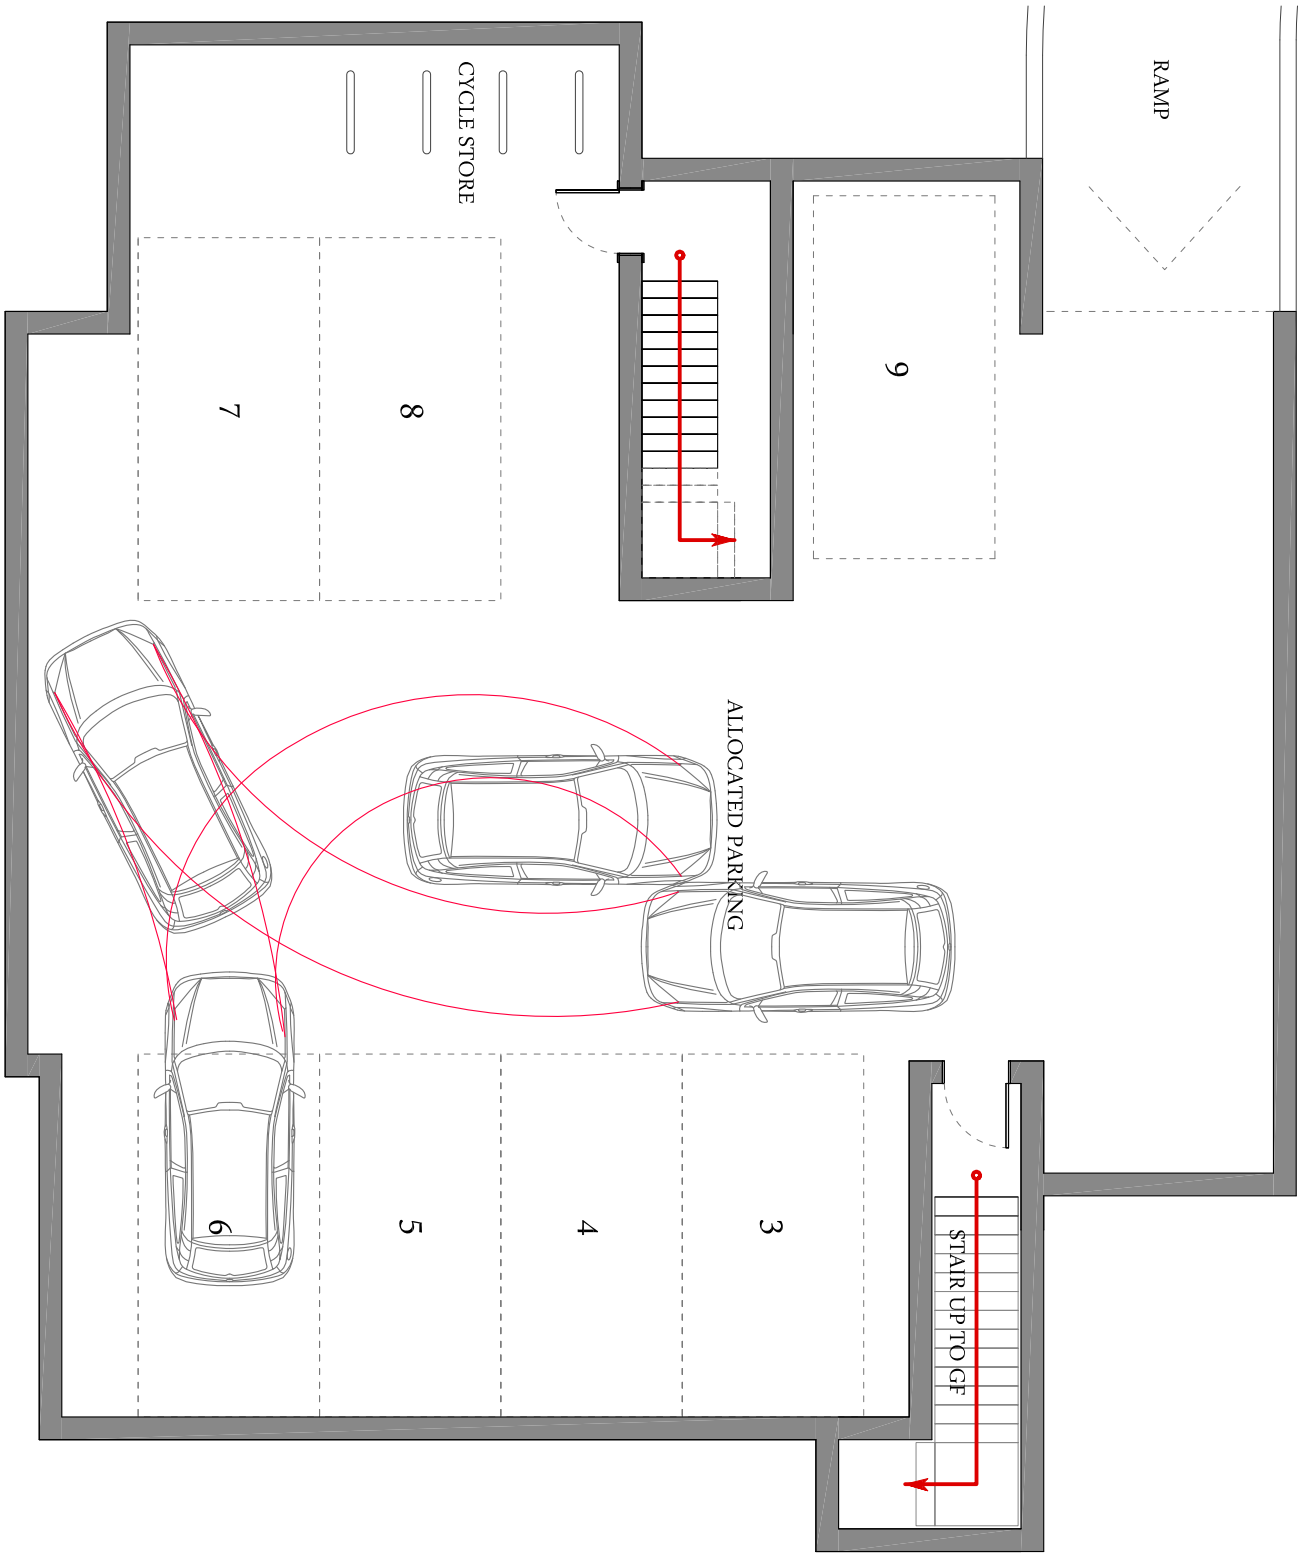

SWEPT PATH OF VEHICLE ENTERING &
EXITING PARKING BAY No 6

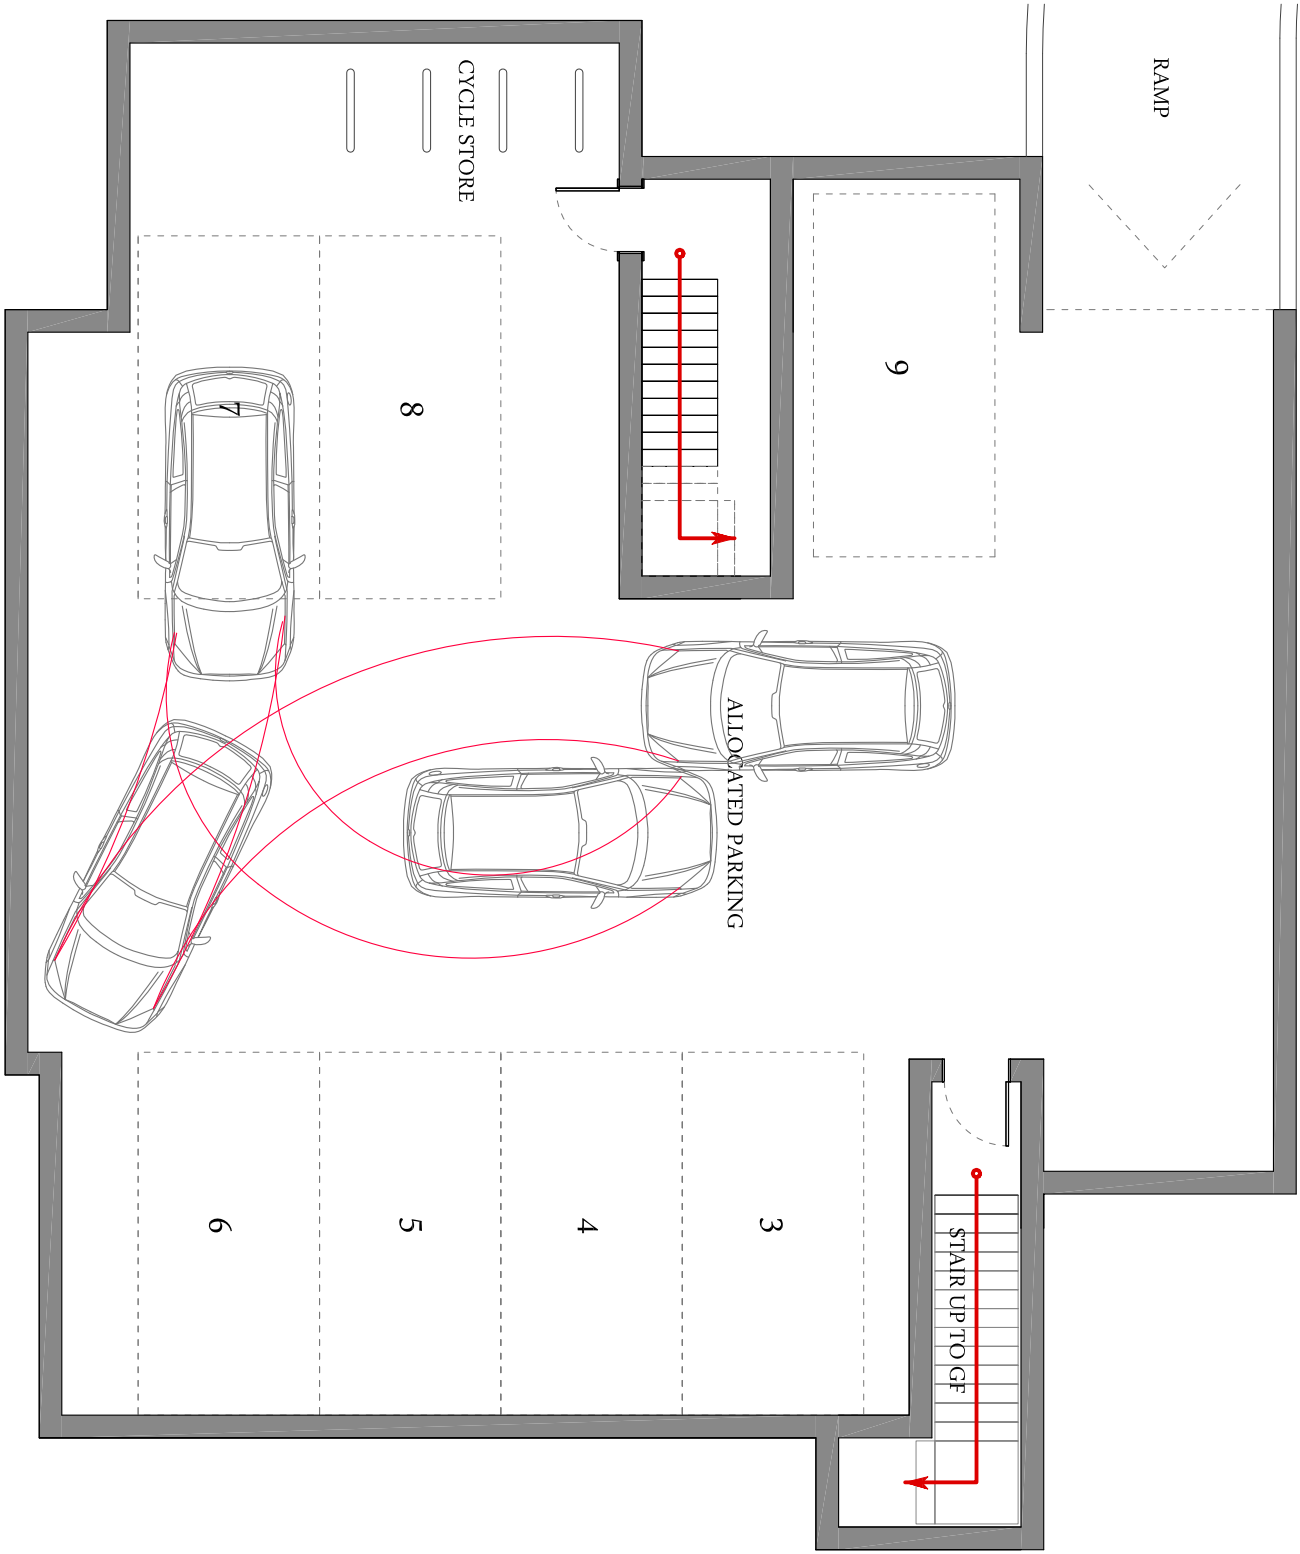

SWEPT PATH OF VEHICLE ENTERING &
EXITING PARKING BAY No 7

REV	DATE	DETAILS	BY

Do not scale from this drawing except for planning purposes.
All dimensions to be checked by the Contractor prior to
construction to be agreed in writing before construction.

PROJECT: 1 SEA DRIVE
FERING WORKING
BINLS SHD

TITLE: BASEMENT PARKING VEHICLE
SWEEP PATH DETAILS

PROJECT NO: 16/046

DWG. NO: P1007

REVISIONS:

SCALE: 1:100@A2

DATE: MAY17

DRAWN BY: GF

CHECKED BY: PLANNING

DWG. STATUS:



11A WEST STREET, BRIGATE
SURREY, RH4 9BL
Tel: 01753 241 340 Fax: 01753 244 836
Email: info@lucas-design.co.uk
www.lucas-design.co.uk