



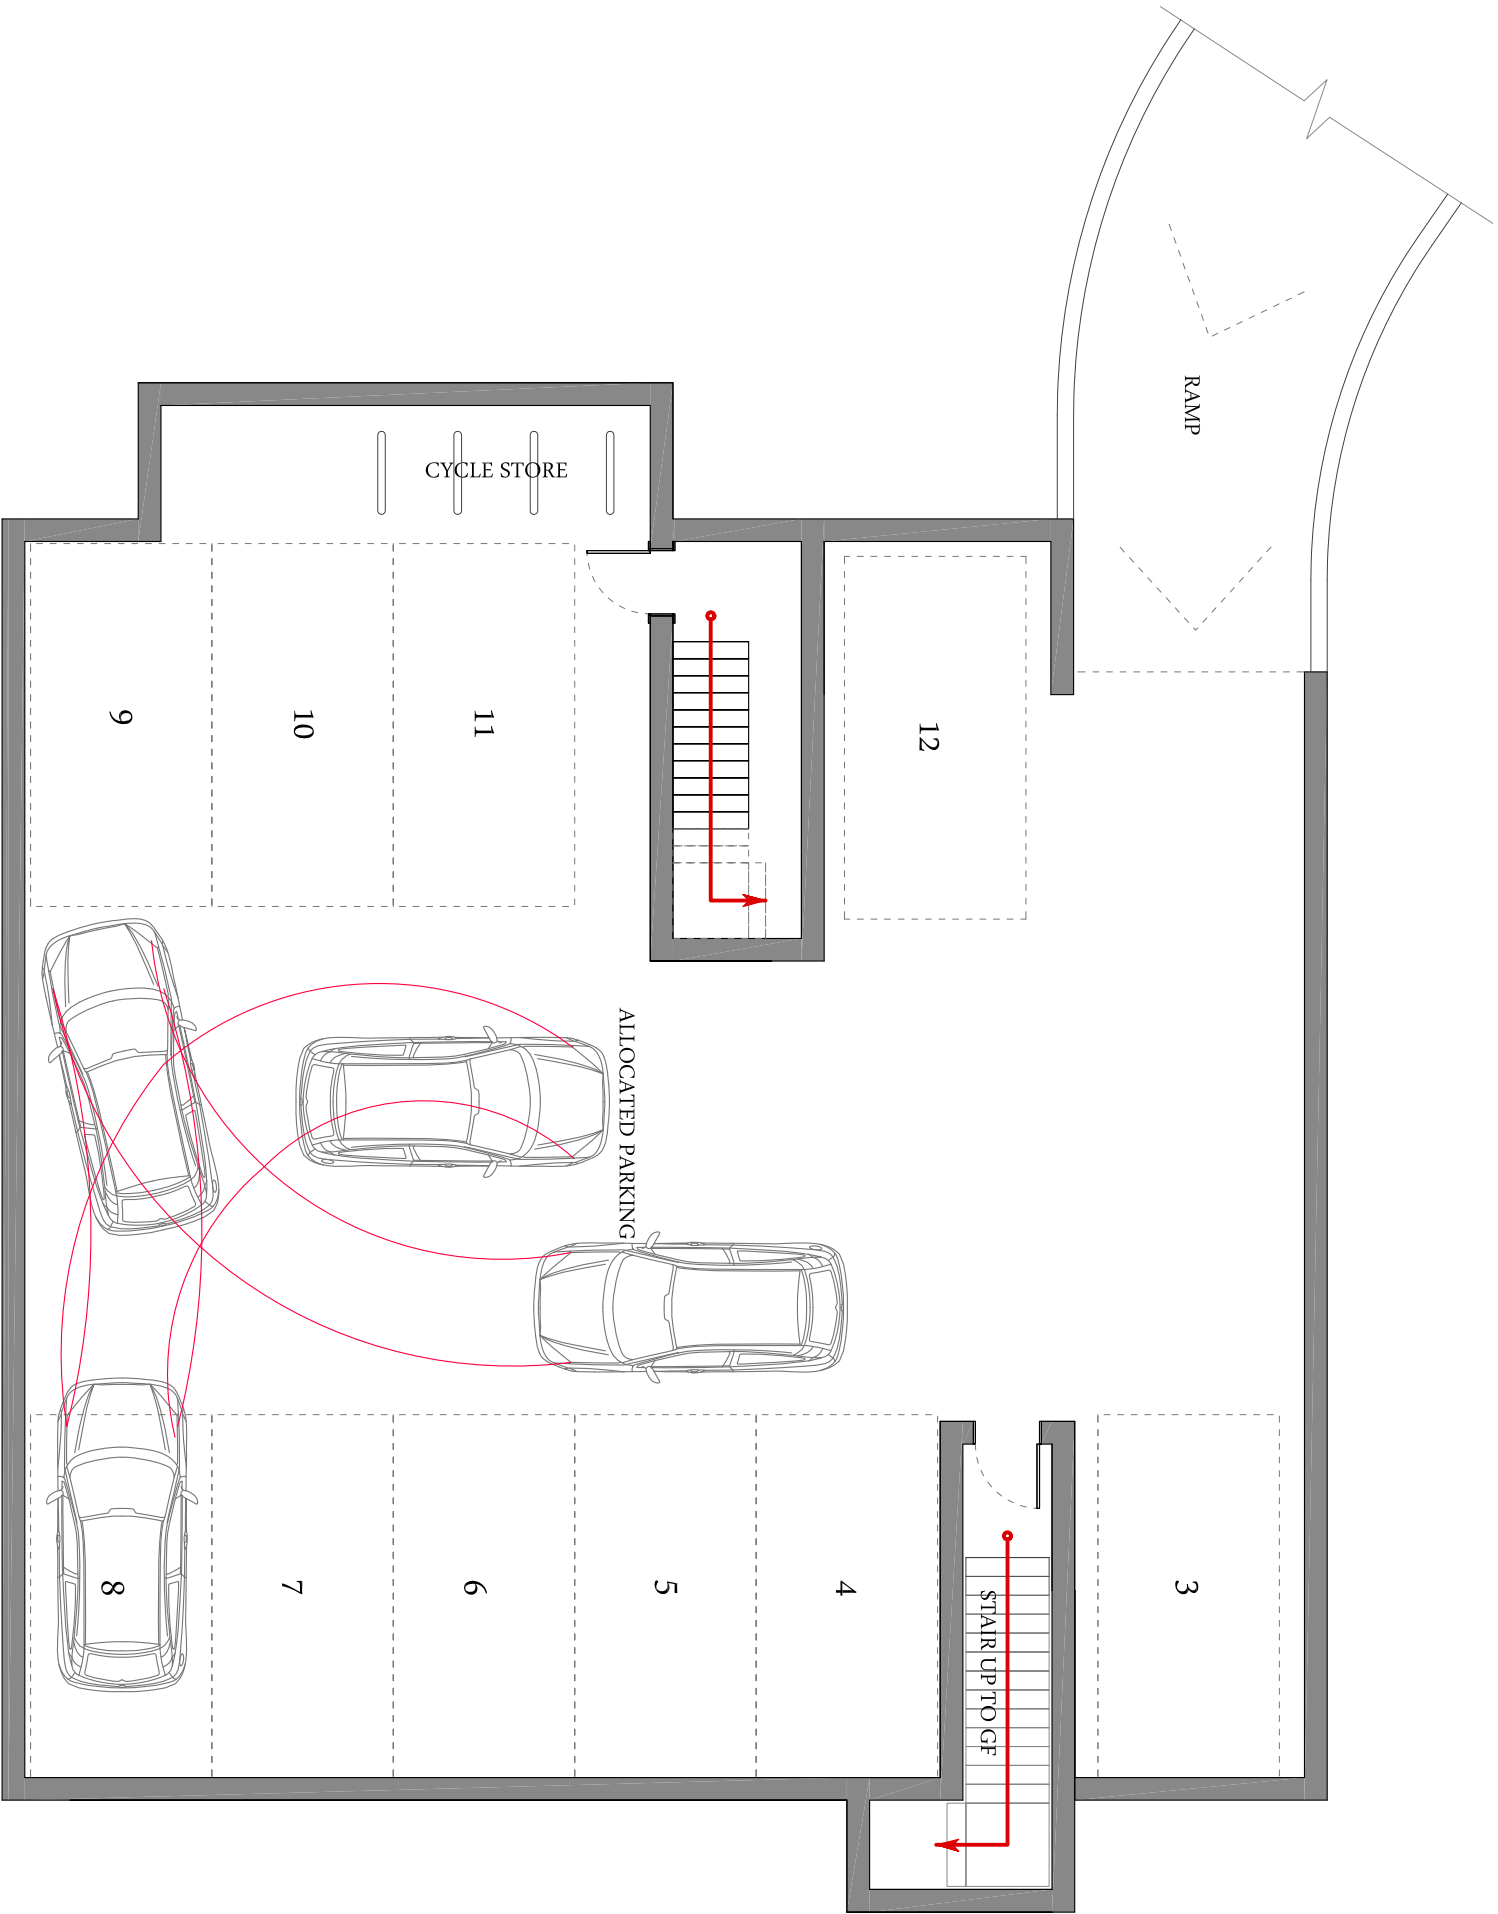

SWEPT PATH OF VEHICLE ENTERING &
EXITING PARKING BAY No 8

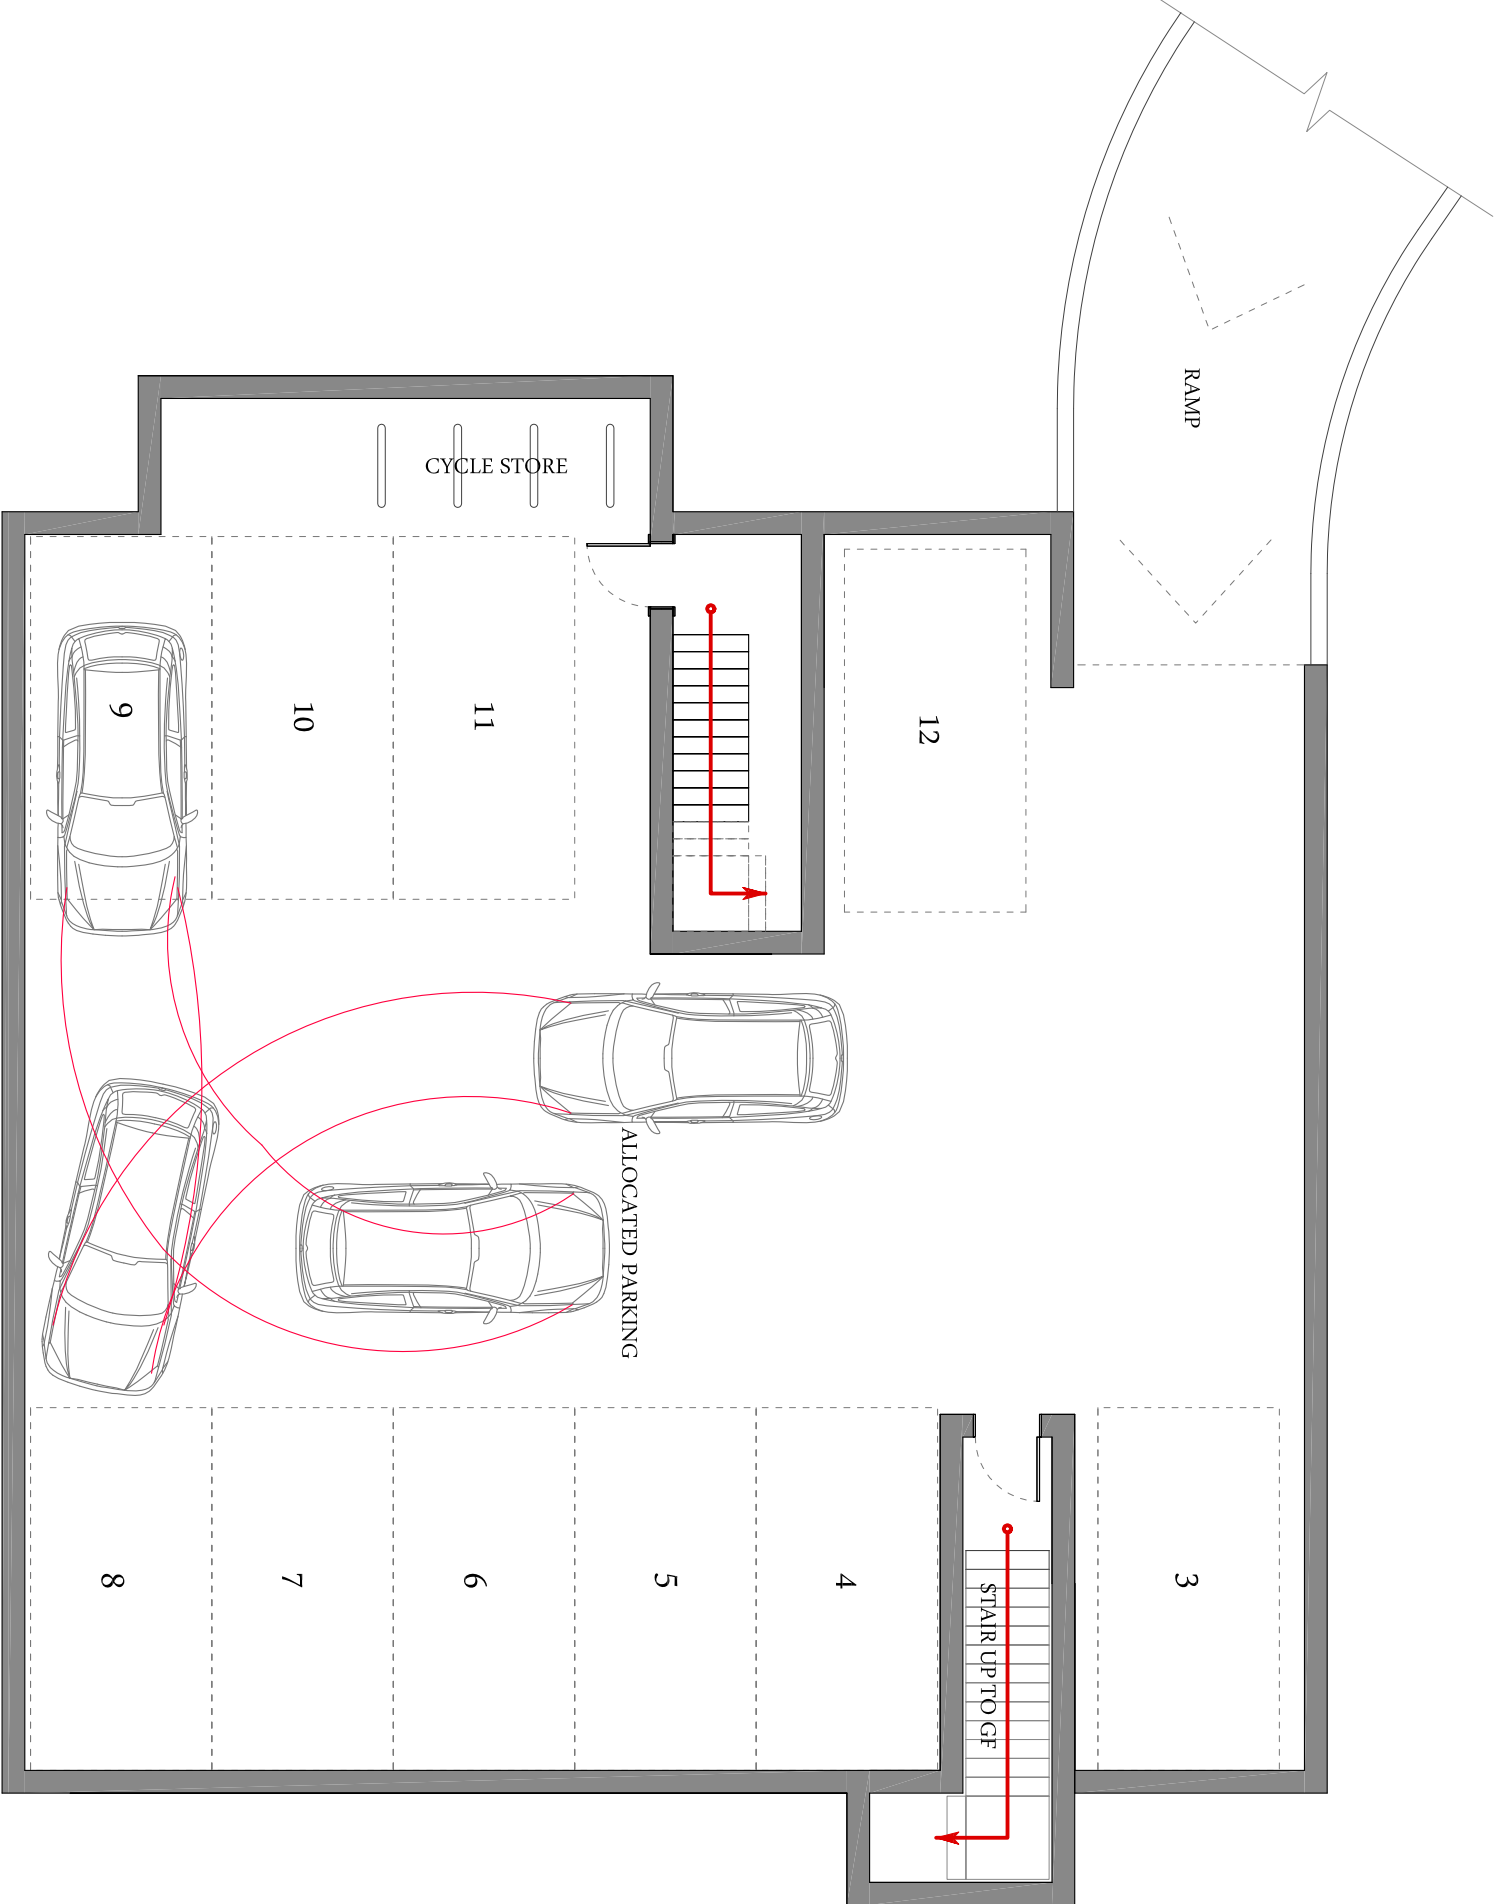

SWEPT PATH OF VEHICLE ENTERING &
EXITING PARKING BAY No 9

REV	DATE	REVISION	BY
1	12/2/21	REVISION 1	GF

This set of drawings is for planning purposes only. It is not to be used for construction. All dimensions are to be checked by the Contractor prior to construction. It is the Contractor's responsibility to ensure that the drawings are used for the intended purpose.

PROJECT: 1 SEA DRIVE
FERRING WORKING
BINLS SHD

TITLE	BASMENT PARKING VEHICLE SWEEP PATH DETAILS
PROJECT NO.	16/046
DWG. NO.	PL007
REVISION	A
SCALE	1:100@A2
DATE	MAY17
DRAWN BY:	GF
CHECKED BY:	
DWG. STATUS	PLANNING



11A WEST STREET, BRIGATE
SURREY, RH4 9BL
Tel: 01753 241 340 Fax: 01753 244 836
Email: info@lucas-design.co.uk
www.lucas-design.co.uk