
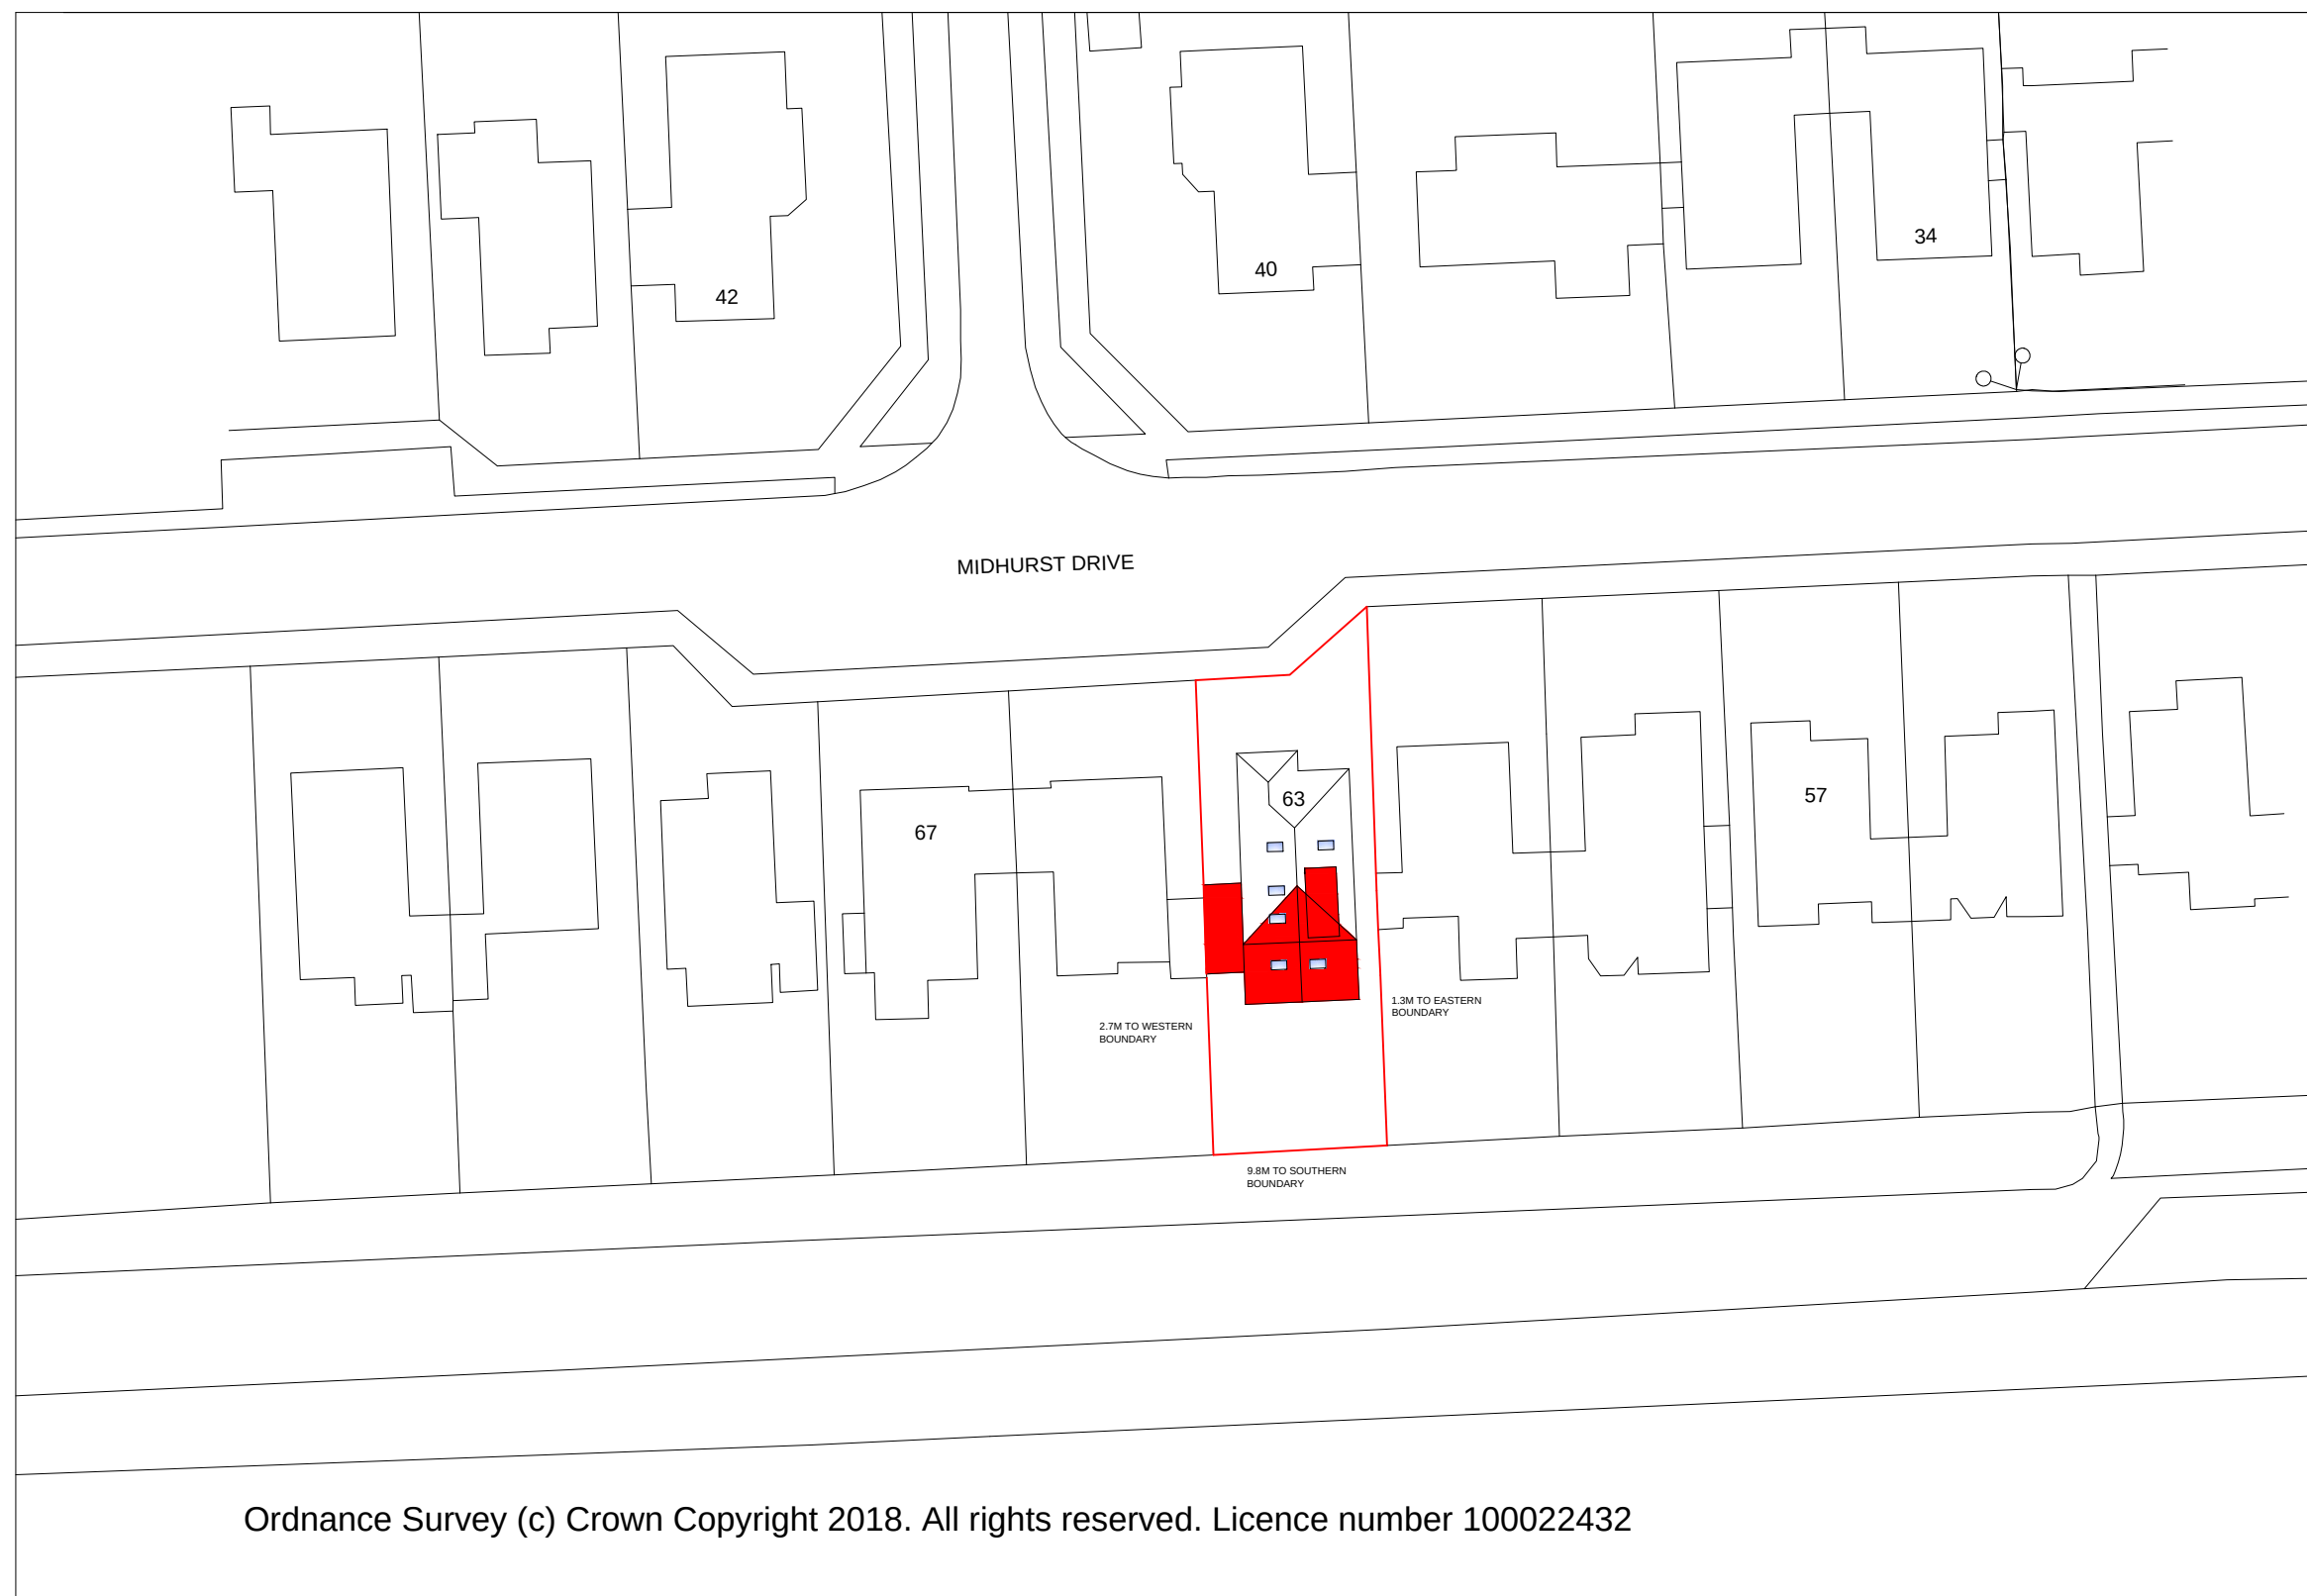


Scale in metres

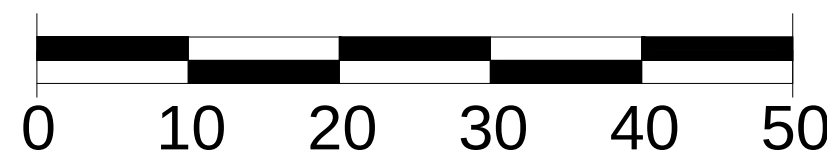

Michael Pearce & Associates Ltd
Chartered Surveyors - Architectural Consultants

Tel 01903 786839
Mob 07812 195560
e-mail:michael@mpa-surveyors.co.uk

REAR EXTENSION AND LOFT CONVERSION
63 MIDHURST DRIVE, GORING-BY-SEA, WORTHING.
WEST SUSSEX. BN12 5BQ.

DRW NO 9 SCALE 1/500 (A3)
SITE PLAN