




FRONT ELEVATION (NORTH)

SIDE ELEVATION (WEST)

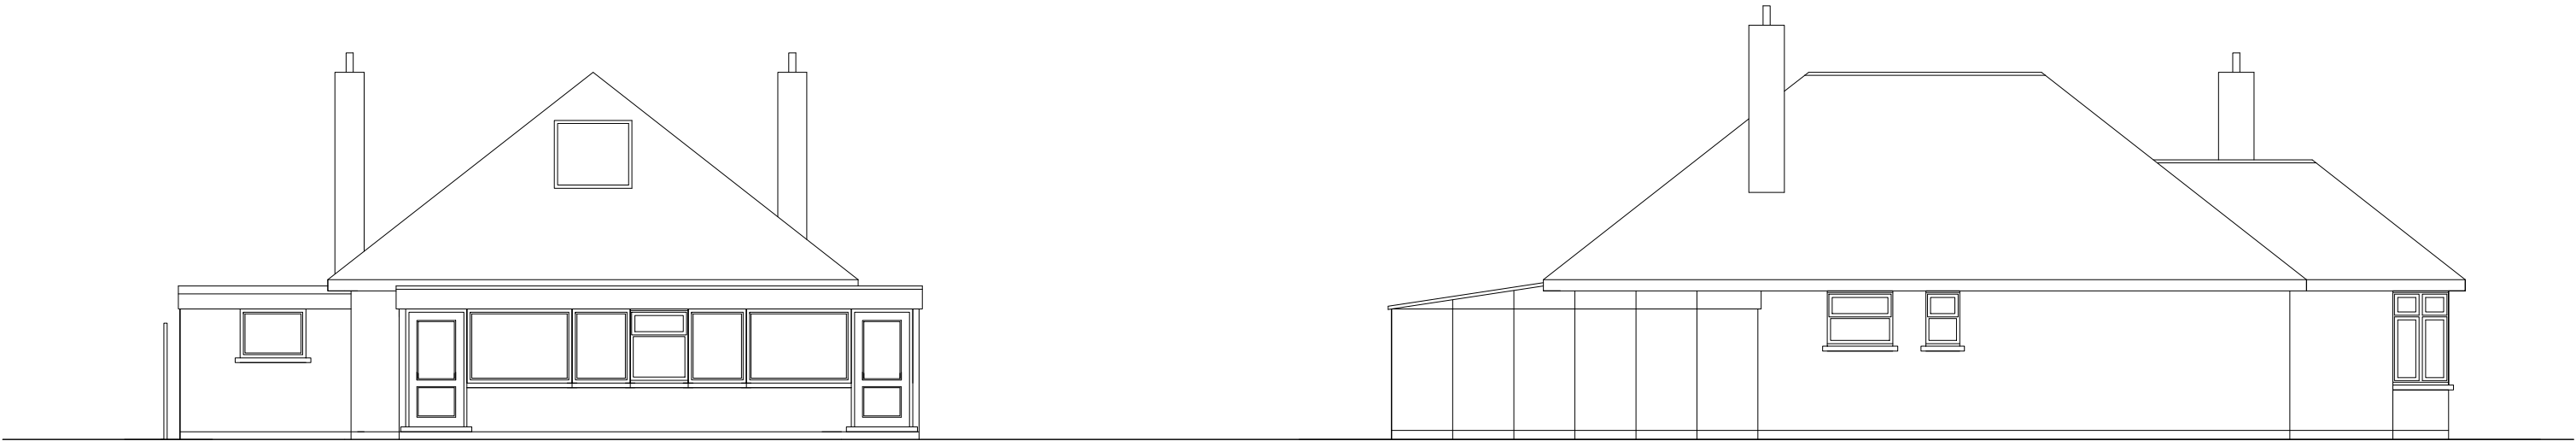

REAR ELEVATION (SOUTH)

SIDE ELEVATION (EAST)

