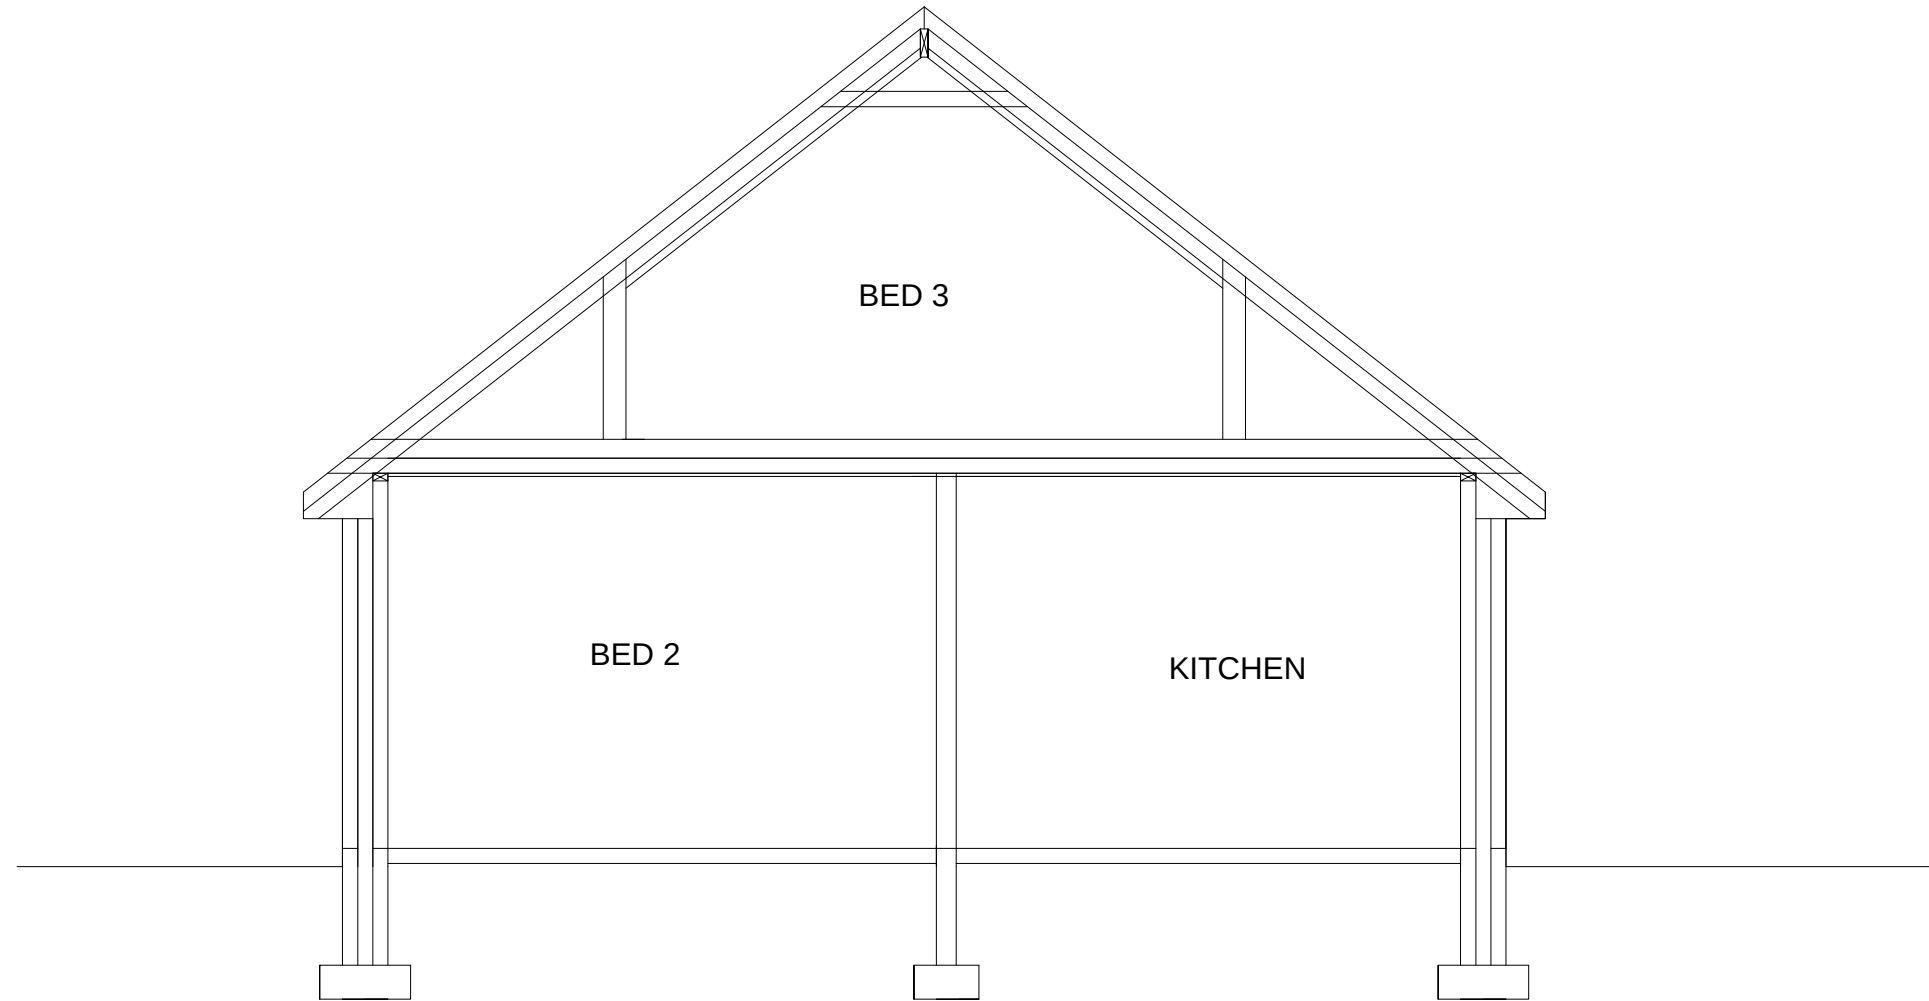


Michael Pearce & Associates Ltd
Chartered Surveyors - Architectural Consultants
3 West Ridings. East Preston. West Sussex. BN16 2TD

Tel 01903 786839
Mob 07812 195560
e-mail:michael@mpa-surveyors.co.uk

REAR EXTENSION AND LOFT CONVERSION
 63 MIDHURST DRIVE, GORING-BY-SEA, WORTHING.
 WEST SUSSEX. BN12 5BQ.

DRW NO 5 SCALE 1/50 (A3)
 PROPOSED SECTION